


Location of Proposed Project


1630 W Campbell Ave

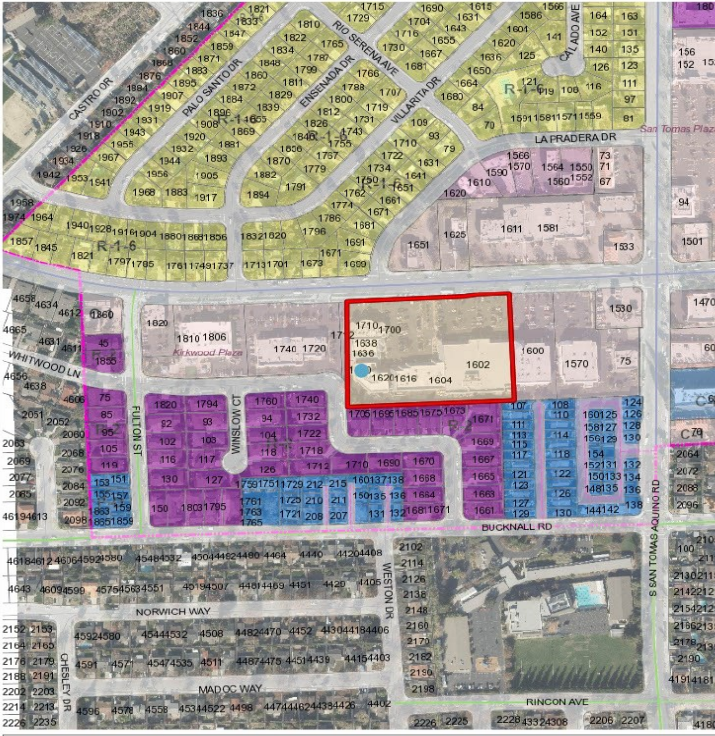

0 376 752 Feet

Scale 1:4,514

This map is based on GIS information and reflects the most current information at the time of this printing. The map is intended for reference purposes only and the City and its staff is not responsible for errors.

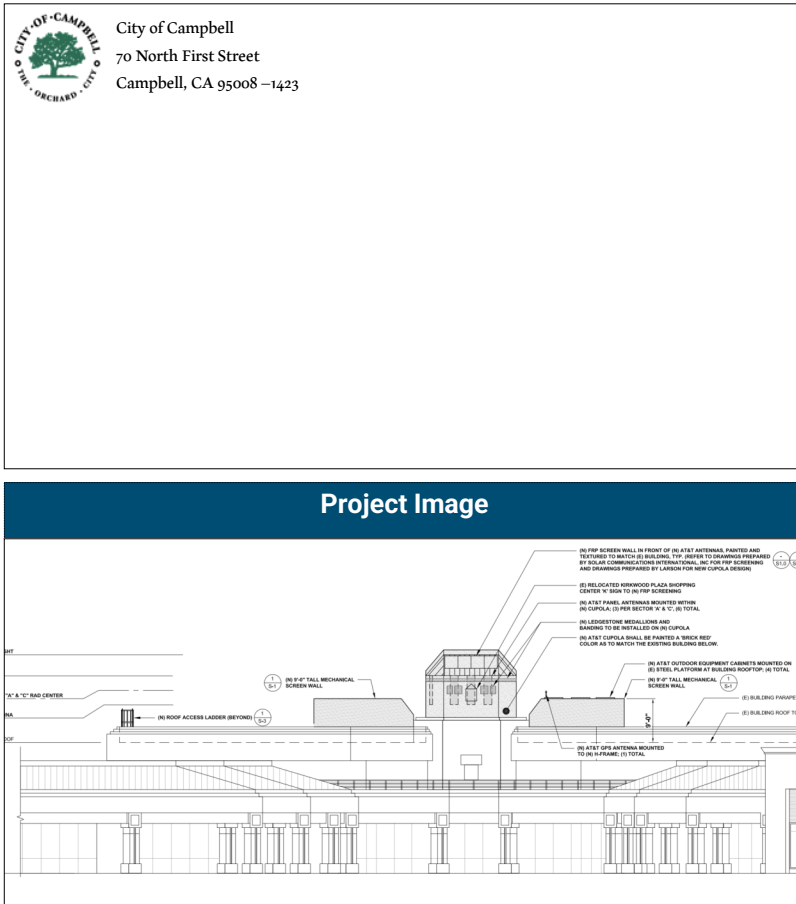

Courtesy Notice

Dear Campbell Resident,

March 7, 2023

We are notifying you that the Planning Division of the Community Development Department of the City of Campbell has received an application for the following project:

Project Address: 1630 W Campbell Ave

Zoning | Area Plan: C-1| N/A

Neighborhood Association(s): N/A

Council District: 4

File No.: PLN-2023-34

APN: 403-02-049

Applicant: Carl Jones c/o ATT&T

Property Owner: John Kirkorian

Application Type: Conditional Use Permit

Project Planner: Larissa Lomen, Assistant Planner

Email Contact: larissal@campbellca.gov

Phone Contact: (408) 866-2144

Project Description:

To allow a concealed wireless facility within a new cupola atop an existing multi-tenant commercial building in an existing shopping center.

If you would like to find out more information regarding the proposed project, please view the project plans using the QR code below or contact the Project Planner. The City will send you another notice before the City makes a decision regarding approval of the project.

Before a decision is reached you will receive a formal notice providing another opportunity for public comment.



- City of Campbell -
Community Development Department
70 N. First Street, Campbell CA 95008
(408)866-2140 | planning@campbellca.gov

Note: Applications may change after initial application submittal. To view the project plans, please scan the QR code.

****Asistencia en Español disponible,
Simplemente marque (408) 866-2140 y pida traduccion en Español**





at&t

SITE NUMBER: CCL01280

SITE NAME: KIRKWOOD PLAZA

SHOPPING CENTER

SITE TYPE: ROOFTOP

1630 W CAMPBELL AVE., CAMPBELL, CA 95008

JURISDICTION: CITY OF CAMPBELL

APN: 403-02-049

PAGE ID: MRSFR055462

PTN: 3701A0LGAH

USID: 266469

FA: 13334607

RFDS VERSION: 4.0 RFDS DATE: 12/14/2021 RFDS ID: 4056839

ISSUED FOR:
KIRKWOOD PLAZA
SHOPPING CENTER
1630 W CAMPBELL AVE.,
CAMPBELL, CA 95008



AT&T SITE NO:	CCL01280
PROJECT NO:	13334607
DRAWN BY:	SD
CHECKED BY:	MF

REV	DATE	DESCRIPTION	BY
2	12/22/2022	100% CD'S REVISED	SP
1	12/19/2022	100% CD'S FOR SUBMITTAL	BM
0	11/30/2022	100% CD'S FOR REVIEW	BM
C	02/01/2022	95% CD'S REVISED - RLS	BM
B	12/20/2021	90% CD'S FOR REV-RLS	DR
A	11/29/2021	90% CD'S FOR REVIEW	BM



IT IS A VIOLATION OF LAW FOR ANY PERSON, UNLESS THEY ARE ACTING UNDER THE DIRECTION OF A LICENSED PROFESSIONAL ENGINEER, TO ALTER THIS DOCUMENT.

SHEET TITLE
TITLE SHEET

SHEET NUMBER
T-1

PROJECT DESCRIPTION	PROJECT INFORMATION	PROJECT TEAM	SHEET INDEX			REV
AT&T WIRELESS PROPOSES TO CONSTRUCT AN UNMANNED TELECOMMUNICATIONS FACILITY. THE SCOPE WILL CONSIST OF THE FOLLOWING: - REMOVE AND REPLACE EXISTING MECHANICAL SCREEN WALL HEIGHT - REPLACE (1) EXISTING ROOF TOP SKY LIGHT CUPOLA - INSTALL (1) NEW AT&T BATTERY CABINET @ BUILDING ROOF TOP - INSTALL (1) NEW AT&T 512 POWER CABINET @ BUILDING ROOF TOP - INSTALL (2) NEW AT&T PURCELL CABINETS STACKED @ BUILDING ROOF TOP - INSTALL (9) NEW AT&T PANEL ANTENNAS - INSTALL (18) NEW AT&T RRUS @ ANTENNA LEVEL - (15) NEW & (3) FUTURE - INSTALL (3) NEW AT&T DC-SURGE SUPPRESSORS @ ANTENNA LEVEL - INSTALL (1) NEW AT&T GPS UNIT MOUNTED ON NEW BATTERY CABINET - INSTALL (3) NEW AT&T FIBER TRUNK, (1) PER DC-9 - INSTALL (9) NEW AT&T DC POWER TRUNK, (3) PER DC-9 - INSTALL (1) NEW AT&T CIENA BOX MOUNTED ON MODIFIED SCREEN WALL - INSTALL (1) NEW AT&T DC50 BOX MOUNTED ON MODIFIED SCREEN WALL - INSTALL (1) NEW ROOF ACCESS LADDER WITH CAGE GUARD NOTE: - RF EQUIPMENT IS SHOWN IN CHART ON A-3. - EPIC WIRELESS TO ENGAGE SPRINKLER MODIFICATION EXTENSION TO OCCUR AT THE NEW COPULA DURING BUILDING PERMIT PHASE. - NEW BATTERY CABINET LOCATED AT ROOFTOP EQUIPMENT AREA TO HOUSE NEW VALVE REGULATED LEAD ACID (VRLA) BATTERIES. - CONTRACTOR CONTACT INFORMATION POSTING: THE PROJECT SITE SHALL BE POSTED WITH THE NAME AND CONTACT NUMBER OF THE LEAD CONTRACTOR IN A LOCATION VISIBLE FROM THE PUBLIC STREET PRIOR TO THE ISSUANCE OF BUILDING PERMITS. THE CONTRACTOR CONTACT INFORMATION POSTING SHALL BE REMOVED UPON PROJECT COMPLETION (BUILDING PERMIT FINAL).	SITE NAME: KIRKWOOD PLAZA SHOPPING CENTER SITE NUMBER: CCL01280 SEARCH RING: --- FA# 13334607 SITE ADDRESS: 1630 W CAMPBELL AVE., CAMPBELL, CA 95008 ASSESSOR'S PARCEL NO.: 403-02-049 COUNTY: SANTA CLARA NEW USE: UNMANNED OUTDOOR TELECOMMUNICATIONS FACILITY ZONING JURISDICTION: CITY OF CAMPBELL LATITUDE: 37° 17' 6.27" N (37.285075) LONGITUDE: -121° 58' 47.2836" W (-121.979801) GROUND ELEVATION: ±233' ZONING CLASSIFICATION: C1 TYPE OF CONSTRUCTION: I-B OCCUPANCY GROUP: U	PROPERTY OWNER: KIRKORIAN FAMILY PARTNERSHIP 290 SARATOGA - LOS GATOS RD LOS GATOS, CA 95030 CONTACT: JOHN KIRKORIAN PHONE: (408) 379-4547 POWER AGENCY: PG&E CORPORATION 1 MARKET STREET, SPEAR TOWER SAN FRANCISCO, CA 94105-1126 PHONE: (800) 743-5000 TELEPHONE AGENCY: AT&T CALIFORNIA 525 MARKET STREET SAN FRANCISCO, CA 94105 PHONE: (800) 310-2355 APPLICANT / LESSEE: AT&T MOBILITY 5001 EXECUTIVE PARKWAY SAN RAMON, CALIFORNIA 94583 CONTACT: MICHAEL MONTELLA PHONE: (949) 391-6824 CONTACT: LAURA BLAKE EMAIL: lg1589@att.com M SQUARED WIRELESS: 1387 CALLE AVANZADO SAN CLEMENTE, CA 92673 CONTACT: MICHAEL MONTELLA PHONE: (949) 391-6824 CONTACT: LAURA BLAKE EMAIL: lg1589@att.com SITE ACQUISITION: EPIC WIRELESS CARL JONES carl.jones@epicwireless.net (916) 798-2275 RF ENGINEER: AT&T MOBILITY 5001 EXECUTIVE PARKWAY SAN RAMON, CALIFORNIA 94583 CONTACT: HARPREET SINGH EMAIL: HS3579@att.com CONSTRUCTION MANAGER: EPIC WIRELESS ANDREW MEDINA andrew.medina@epicwireless.net PHONE: (530) 574-4773 CIVIL VENDOR: BECHTEL 5000 EXECUTIVE PKWY SUITE 350, SAN RAMON, CA 94583 CONTACT: BEAU WILLIAMS EMAIL: bw1112@bechtel.com PHONE: (925) 272-5793 STRUCTURAL ENGINEER: VECTOR ENGINEERS 651 W. GALENA PARK BLVD., SUITE 101 DRAPER, UT 84020 CONTACT: WELLS HOLMES PHONE: (801) 990-1775 www.vectorse.com	1	T-1	TITLE SHEET	2
			2	T-2	CONDITIONS OF APPROVAL (COA)	2
			3	T-3	CONDITIONS OF APPROVAL (COA)	2
			4	GN-1	GENERAL NOTES	2
			5	GN-2	GENERAL NOTES	2
			6	GN-3	GENERAL NOTES	2
			7	C-1	SITE SURVEY	2
			8	C-2	SITE SURVEY	2
			9	A-0	SITE PLAN	2
			10	A-1	ENLARGED SITE PLAN	2
			11	A-2	EQUIPMENT LAYOUT PLAN	2
			12	A-3	ANTENNA PLAN AND SCHEDULE	2
			13	A-4	ELEVATIONS	2
			14	A-5	ELEVATIONS	2
			15	A-6	SITE PHOTOGRAPHY	2
			16	D-1	DETAILS	2
			17	D-2	DETAILS	2
			18	D-3	BATTERY SPECIFICATION DETAIL	2
			19	E-1	ELECTRICAL NOTES & LEGEND	2
			20	E-2	UTILITY ROUTE PLAN	2
			21	E-3	SINGLE LINE DIAGRAM & PANEL SCHEDULE	2
			22	E-4	GROUNDING PLAN	2
			23	E-5	ELECTRICAL & GROUNDING DETAILS	2
			24	E-6	FIBER SCOPE OF WORK	2
			25	E-7	FIBER SCOPE OF WORK	2
			26	SN-1	STRUCTURAL NOTES	2
			27	S-1	STRUCTURAL ROOF PLAN	2
			28	S-2	SCREEN WALL DETAILS	2
			29	S-3	LADDER DETAILS	2
			30	GSN	GENERAL NOTES	2
			31	S1.0	COPULA PLANS & SECTION AT TRUSS	2
			32	S2.0	SECTION AT RIDGE BEAM & DETAILS	2
			33	S3.0	FRAMING DETAILS	2
			34	S4.0	WALL FRAMING ELEVATIONS AND SECTIONS	2
			35	S5.0	SECTOR "B" PLAN & DETAILS	2
			36	FRP1.0	FRP SCREEN WALL PLANS	2
			37	FRP2.0	FRP PANEL 'A1' & DETAILS	2
			38	FRP3.0	FRP PANEL 'A2' & DETAILS	2
			39	FRP4.0	FRP PANEL 'A3' & POST 'C1'	2
			40	FRP5.0	SECTOR'B' ENCLOSURE ASSEMBLY & FRP PANEL 'B1' & 'B2'	2
CODE COMPLIANCE	VICINITY MAP	DIRECTIONS				
ALL WORK AND MATERIALS SHALL BE PERFORMED AND INSTALLED IN ACCORDANCE WITH THE CURRENT EDITIONS OF THE FOLLOWING CODES AS ADOPTED BY THE LOCAL GOVERNING AUTHORITIES. - CALIFORNIA ADMINISTRATIVE CODE (INCL TITLE 24 & 25) 2022 CALIFORNIA BUILDING CODE (CBC) - CITY/COUNTY ORDINANCES - BUILDING OFFICIALS & CODE ADMINISTRATORS (BOCA) 2022 CALIFORNIA FIRE CODE (CFC) 2022 CALIFORNIA BUILDING CODE (2021 IBC) 2022 CALIFORNIA RESIDENTIAL CODE (CRC) 2022 CALIFORNIA ELECTRICAL CODE 2022 CALIFORNIA MECHANICAL CODE (CMC) 2022 CALIFORNIA PLUMBING CODE (CPC) 2022 CALIFORNIA ENERGY CODE 2022 CALIFORNIA GREEN BUILDING CODE		DIRECTIONS DIRECTIONS FROM AT&T OFFICE AT 5001 EXECUTIVE PARKWAY, SAN RAMON, CA: - HEAD SOUTHWEST - TURN RIGHT - TURN LEFT TOWARD EXECUTIVE PKWY - TURN RIGHT TOWARD EXECUTIVE PKWY - TURN RIGHT ONTO EXECUTIVE PKWY - TURN RIGHT ONTO CAMINO RAMON - USE THE RIGHT 2 LANES TO TURN RIGHT ONTO BOLLINGER CANYON RD - USE THE RIGHT LANE TO MERGE ONTO I-680 S VIA THE RAMP TO SAN JOSE - MERGE ONTO I-680 S - TAKE EXIT 12 TO MERGE ONTO CA-262 S/MISSION BLVD - MERGE ONTO CA-262 S/MISSION BLVD - USE THE LEFT 2 LANES TO MERGE ONTO I-880 S TOWARD SAN JOSE - KEEP RIGHT TO STAY ON I-880 S - KEEP LEFT TO STAY ON I-880 S - CONTINUE ONTO CA-17 S - USE THE RIGHT LANE TO TAKE THE SAN TOMAS EXPWY EXIT - MERGE ONTO SAN TOMAS EXPY - USE THE LEFT 2 LANES TO TURN LEFT ONTO W CAMPBELL AVE - TURN LEFT - TURN LEFT - TURN LEFT				
APPROVALS			SPECIAL INSPECTIONS			
THE FOLLOWING PARTIES HEREBY APPROVE AND ACCEPT THESE DOCUMENTS & AUTHORIZE THE SUBCONTRACTOR TO PROCEED WITH THE CONSTRUCTION DESCRIBED HEREIN. ALL DOCUMENTS ARE SUBJECT TO REVIEW BY THE LOCAL BUILDING DEPARTMENT & MAY IMPOSE CHANGES OR MODIFICATIONS. AT&T RF ENGINEER: _____ DATE: _____ AT&T OPERATIONS: _____ DATE: _____ SITE ACQUISITION: _____ DATE: _____ CONSTRUCTION MANAGER: _____ DATE: _____ PROPERTY OWNER: _____ DATE: _____ ZONING: _____ DATE: _____ PROJECT MANAGER: _____ DATE: _____			REFER TO SHEET SN-1 & GSN FOR COMPLETE SPECIAL INSPECTIONS			
		CALL CALIFORNIA ONE CALL (800) 227-2600 CALL 3 WORKING DAYS BEFORE YOU DIG!	DO NOT SCALE DRAWINGS THESE DRAWINGS ARE SCALED TO FULL SIZE AT 22"x34" AND HALF SIZE AT 11"x17". CONTRACTOR SHALL VERIFY ALL PLANS AND EXISTING DIMENSIONS AND CONFITIONS ON THE JOB SITE AND SHALL IMMEDIATELY NOTIFY THE DESIGNER / ENGINEER IN WRITING OF ANY DISCREPANCIES BEFORE PROCEEDING WITH THE WORK OR MATERIAL ORDERS OR BE RESPONSIBLE FOR THE SAME. CONTRACTOR SHALL USE BEST MANAGEMENT PRACTICE TO PREVENT STORM WATER POLLUTION DURING CONSTRUCTION.			



October 27, 2021

Carl Jones / AT&T Mobility (Applicant)
605 Cottage Dr., #100
Folsom, CA 95630

Re: PLN-2021-90 — 1630 W. Campbell Ave – Conditional Use Permit – Concealed Wireless (Cupola)

Dear Applicant:

Please be advised that at its meeting of October 26, 2021, the Planning Commission adopted Resolution No. 4626 approving a Conditional Use Permit to allow for the establishment of a new concealed wireless facility (rooftop cupola), on the above-referenced property.

This action is effective in ten calendar days, unless appealed in writing to the City Clerk by close of business on Friday, November 5, 2021. The time within which judicial review of this action must be sought is governed by Section 1094.6 of the California Code of Civil Procedure, unless another statute (such as California Government Code Section 65009 or some other applicable provision) sets forth a more specific time period.

Conditions of approval of this project may require fees(s), dedication(s), reservation(s), or other exaction(s). These copies of the approved Resolutions and/or Ordinances that set forth the conditions that describe these fee(s), dedication(s), reservation(s), and other exaction(s) have been attached for your reference. The 90-day period in which you may protest the approval of fee(s), dedication(s), reservation(s), or other exaction(s) has begun.

If you have any questions, do not hesitate to contact me at (408) 866-2140.

Sincerely,

Stephen Rose
Senior Planner

cc John Kirkorian / Kirkorian Partnership (Property Owners)
290 Saratoga-Los Gatos Rd.
Los Gatos, CA 95030

70 North First Street • Campbell, CA 95008-1423 • TEL (408) 866-2140 • E-MAIL: planning@campbellca.gov

Planning Commission Resolution No. 4626
1630 W. Campbell Avenue
Conditional Use Permit (PLN-2021-90) – Wireless Rooftop (Cupola) Facility

Environmental Finding(s) (CMC Sec. 21.38.050):

19. The project is Categorically Exempt under Section 15301 (Class 1) of the California Environmental Quality Act (CEQA), pertaining to the operation and leasing, and minor alteration of an existing private structure.

20. No substantial evidence has been presented which shows that the project, as currently presented and subject to the required conditions of approval, will have a significant adverse impact on the environment.

THEREFORE, BE IT RESOLVED that the Planning Commission grants approval of a Conditional Use Permit with Site and Architectural Review (PLN-2021-90) to allow the establishment of a new concealed wireless facility (rooftop cupola) on property located at 1630 W. Campbell Avenue subject to the attached Conditions of Approval (attached **Exhibit A**).

PASSED AND ADOPTED this 26th day of October, 2021, by the following roll call vote:

AYES: Commissioners: Buchbinder, Krey, Kamkar, Rivlin, Ostrowski, Zisser
NOES: Commissioners: None
ABSENT: Commissioners: Ching
ABSTAIN: Commissioners: None

APPROVED: _____
Maggie Ostrowski, Chair

ATTEST: _____
Rob Eastwood, Secretary

RESOLUTION NO. 4626

BEING A RESOLUTION OF THE PLANNING COMMISSION OF THE CITY OF CAMPBELL GRANTING APPROVAL OF A CONDITIONAL USE PERMIT WITH SITE AND ARCHITECTURAL REVIEW (PLN-2021-90) TO ALLOW THE ESTABLISHMENT OF A NEW CONCEALED WIRELESS FACILITY (ROOFTOP CUPOLA) ON PROPERTY LOCATED AT 1630 W. CAMPBELL AVENUE IN THE C-1 (NEIGHBORHOOD COMMERCIAL) ZONING DISTRICT.

After notification and public hearing, as specified by law and after presentation by the Community Development Director, proponents and opponents, the hearing was closed.

The Planning Commission did find as follows with regard to application PLN-2021-90:

- The project site is zoned C-1 (Neighborhood Commercial) and designated *Neighborhood Commercial* by the General Plan.
- The project site is located within the 12-acre Kirkwood Plaza Shopping Center.
- The proposed cupola is located at the southwest corner of the largest building onsite, between Nob Hill Foods and Forthright Oyster Kitchen.
- The applicant is requesting approval of a Conditional Use Permit with Site and Architectural Review to allow for the removal and replacement of an existing rooftop cupola to facilitate the installation of a new concealed (rooftop) wireless communications facility. The scope of work also involves extending the height of an existing rooftop mechanical equipment screen and installing a new access ladder on the south side of the building.
- The cupola is proposed to be 45-feet, 3-inches tall, or 10-feet, 3-inches taller than the maximum height allowed by the C-1 (Neighborhood Commercial) zoning district (i.e., 35-feet).
- As the roof structure (i.e., cupola) would not serve to provide 'additional floor space', and the antennas support the operation of the onsite buildings (point of sale, music, and security systems often rely on or are supported by wireless connections), the proposed roof structure may be considered to house 'similar equipment' to those examples listed under CMC 21.18.050 and thereby warrant a height exception.
- Although the project includes development plans, it does not require a separate architectural review permit application but is subject to site and architectural review in accordance with CMC 21.45.050.
- Applicable General Plan Policies considered by the Planning Commission included, but were not limited to, the following:

Policy LUT-9-31: Neighborhood Integrity: Minimize the visual impact of wireless telecommunication facilities by designing them as an integral architectural feature to a structure.

CONDITIONS OF APPROVAL
Conditional Use Permit (PLN-2021-90)

Where approval by the Director of Community Development, City Engineer, Public Works Director, City Attorney or Fire Department is required, that review shall be for compliance with all applicable conditions of approval, adopted policies and guidelines, ordinances, laws and regulations and accepted engineering practices for the item under review. Additionally, the applicant is hereby notified that he/she is required to comply with all applicable Codes or Ordinances of the City of Campbell and the State of California that pertain to this development and are not herein specified.

COMMUNITY DEVELOPMENT DEPARTMENT
PLANNING DIVISION

- Approved Project: Approval is granted for a Conditional Use Permit with Site and Architectural Review (PLN-2021-90) to allow the establishment of a new concealed wireless facility (rooftop cupola) on property located at **1630 W. Campbell Avenue**. The project shall substantially conform to the Project Plans included as Attachment 2 and Photosimulation included as Attachment 3 in the October 26, 2021 Planning Commission Staff Report, except as may be modified by the Conditions of Approval contained herein.
- Permit Approval Expiration: The Conditional Use Permit with Site and Architectural Review (PLN-2021-90) shall be valid for one year from the date of final approval (expiring November 5, 2022). Within this one-year period, an application for the Building Permit must be submitted. Failure to meet this deadline or expiration of the Building Permit plan check or issued Building Permit will result in the Conditional Use Permit with Site and Architectural Review being rendered void.
- Plan Revisions: Upon prior approval by the Community Development Director, all Minor Modifications to the approved project plans shall be included in the construction drawings submitted for Building Permit. Any modifications to the Building plan set during construction shall require submittal of a Building Permit Revision and approval by the Building Official prior to Final Inspection. Further, prior to building permit submittal, the following revisions to the plans shall be incorporated to the satisfaction of the Community Development Director:
 - Paint Color: The cupola shall be painted a 'brick red' color as to match the existing building below.
 - Metal Roof: The standing seam metal roof shall be redesigned to include a hipped roof element like that of adjacent buildings onsite.
 - Medallions & Banding: The existing ledgestone medallions and banding shall be removed and replaced higher on the cupola.

Planning Commission Resolution No. 4626
1630 W. Campbell Avenue
Conditional Use Permit (PLN-2021-90) – Wireless Rooftop (Cupola) Facility

Page 2 of 3

Policy LUT-13.1: Variety of Uses: Attract and maintain a variety of uses that create an economic balance within the City while maintaining a balance with other community land use needs, such as housing and open space, and while providing high quality services to the community.

- No substantial evidence has been presented which shows that the project, as currently presented and subject to the required conditions of approval, will have a significant adverse impact on the environment.

Based upon the foregoing findings of fact, the Planning Commission further finds and concludes that:
Conditional Use Permit Findings (CMC Sec. 21.46.040):

- The proposed use is allowed within the applicable zoning district with Conditional Use Permit approval, and complies with all other applicable provisions of this Zoning Code and the Campbell Municipal Code;
- The proposed use is consistent with the General Plan;
- The proposed site is adequate in terms of size and shape to accommodate the fences and walls, landscaping, parking and loading facilities, yards, and other development features required in order to integrate the use with uses in the surrounding area;
- The proposed site is adequately served by streets of sufficient capacity to carry the kind and quantity of traffic the use would be expected to generate;
- The design, location, size, and operating characteristics of the proposed use are compatible with the existing and future land uses on-site and in the vicinity of the subject property;
- The establishment, maintenance, or operation of the proposed use at the location proposed will not be detrimental to the comfort, health, morals, peace, safety, or general welfare of persons residing or working in the neighborhood of the proposed use, or be detrimental or injurious to property and improvements in the neighborhood or to the general welfare of the city;

Site and Architectural Review Permit Findings (CMC Sec. 21.42.060.B):

- The project will be consistent with the General Plan;
- The project will aid in the harmonious development of the immediate area;
- The project is consistent with applicable adopted design guidelines, development agreement, overlay district, area plan, neighborhood plan, and specific plan(s).

Planning Commission Resolution No. 4626
1630 W. Campbell Avenue
Conditional Use Permit with Site and Architectural Review (PLN-2021-90) – AT&T

Page 2 of 8

- Kirkwood Sign: The Kirkwood Plaza Shopping Center 'K' Sign shall be relocated higher on the cupola or replaced with a functional element such as a clock.
 - Ladder: The ladder at the rear of the building shall be redesigned to avoid presenting a climbing hazard either by providing a complete cage around the ladder to prohibit unauthorized access and/or by extending the building in this area to be flush with the ladder to prevent access from the rear.
- Contractor Contact Information Posting: The project site shall be posted with the name and contact number of the lead contractor in a location visible from the public street prior to the issuance of building permits. The contractor contact information posting shall be removed upon project completion (building permit final).
 - Construction Activities: The applicant shall abide by the following requirements during construction:
 - The project site shall be posted with the name and contact number of the lead contractor in a location visible from the public street prior to the issuance of building permits.
 - Construction activities shall be limited to weekdays between 8:00 a.m. and 5:00 p.m. and Saturdays between 9:00 a.m. and 4:00 p.m. No construction shall take place on Sundays or holidays unless an exception is granted by the Building Official.
 - All construction equipment with internal combustion engines used on the project site shall be properly muffled and maintained in good working condition.
 - Unnecessary idling of internal combustion engines shall be strictly prohibited.
 - All stationary noise-generating construction equipment, such as air compressors and portable power generators, shall be located as far as possible from noise-sensitive receptors such as existing residences and businesses.
 - Use standard dust and erosion control measures that comply with the adopted Best Management Practices for the City of Campbell.
 - Construction Hours/Fines/Stop Work Notice: Failure to comply with permitted working hours that result in verified complaints may result in the issuance of a Stop Work Notice issued to the project with cessation of work for a minimum of seven (7) days from the date of issuance and an Administrative fine of up to \$1,000.00.
 - Timely Completion: Once under construction it shall be the obligation of the property owner and contractor to demonstrate continued progress on the project. In the event the building permit expires, the City may impose fines or exercise administrative remedies to compel timely completion of work.
 - No Ground Mounted Equipment: The facility is not approved for any ground mounted equipment. Accordingly, no ground mounted equipment shall be permitted to be added

ISSUED FOR:
**KIRKWOOD PLAZA
SHOPPING CENTER**
1630 W CAMPBELL AVE.,
CAMPBELL, CA 95008



AT&T SITE NO:	CCL01280
PROJECT NO:	13334607
DRAWN BY:	SD
CHECKED BY:	MF

2	12/22/2022	100% CD'S REVISED	SP	
1	12/19/2022	100% CD'S FOR SUBMITTAL	BM	
0	11/30/2022	100% CD'S FOR REVIEW	BM	
C	02/01/2022	95% CD'S REVISED - RLS	BM	
B	12/20/2021	90% CD'S FOR REV-RLS	DR	
A	11/29/2021	90% CD'S FOR REVIEW	BM	
REV	DATE	DESCRIPTION	BY	



IT IS A VIOLATION OF LAW FOR ANY PERSON, UNLESS THEY ARE ACTING UNDER THE DIRECTION OF A LICENSED PROFESSIONAL ENGINEER, TO ALTER THIS DOCUMENT.

SHEET TITLE
**CONDITIONS OF
APPROVAL (COA)**

SHEET NUMBER

T-2

- to the site as part of an Eligible Facilities Request (EFR) request made under Section 6409(a) and FCC rules implementing Section 6409 of the Spectrum Act, codified at 47 U.S.C. 1455.
9. Cessation of Operations: The service provider shall provide written notification to the community development director upon cessation of operations on the site exceeding a ninety-calendar day period. The service provider, permittee and/or property owner shall remove all obsolete or unused facilities from the site within one hundred eighty calendar days of termination of the lease with the property owner or cessation of operations, whichever comes earlier.
- a. New Permit Required: If a consecutive period of one hundred eighty calendar days has lapsed since cessation of operations, a new permit shall be required prior to use or reuse of the site.
10. Length of Approval: A validly issued conditional use permit, or administrative site and architectural review permit shall be valid for a period of ten years from the effective date of the approval or date the facility gains a "deemed granted" status (subject permit is for a Conditional Use Permit with Site and Architectural Review and expires November 5, 2031) but may be reduced for public safety reasons or substantial land use reasons pursuant to Government Code Section 65964(b). Use permits and site and architectural review permits approved prior to the effective date of this ordinance shall expire pursuant to the previously approved permit term. If a request for a renewal of the required permits(s) is received before the permit expiration, the permit shall remain in effect until a decision on the renewal is made or the application is withdrawn. Communication facilities that exist on the effective date of this chapter without a specified expiration date (e.g. because the governing permit(s) contained no expiration date or due to non-conforming status), and which had not otherwise already expired (e.g. due to the previously established amortization period(s) contained in City Council Ordinance 2070, CMC Section 21.34.060(E), and/or CMC Section 21.58.040(F)), as they existed prior to the effective date of this Chapter), shall expire five years from the effective date of this chapter or ten years from the date of their establishment, whichever is greater. Nothing contained in this Chapter is intended to revive or extend any permit or use that expired on or prior to the effective date of this Chapter.
- a. The permit may be renewed for subsequent time periods, subject to the following:
- i. The renewal application is filed with the community development department prior to expiration, but no earlier than twenty-four months prior to expiration.
- ii. The permit approval may be administratively extended by the community development director from the initial approval date for a subsequent ten years and may be extended by the community development director every ten years thereafter upon verification that the facility continues to comply with this chapter (as may be amended from time to time) and all

24. Abandonment:
- a. To promote the public health, safety and welfare, the community development director may declare a facility (or component of a facility) abandoned or discontinued when: (a) The permittee or service provider abandoned or discontinued the use of a facility (or component of a facility) for a continuous period of ninety calendar days; or (b) The permittee or service provider fails to respond within thirty calendar days to a written notice from the community development director that states the basis for the community development director's belief that the facility (or component of the facility) has been abandoned or discontinued for a continuous period of ninety calendar days; or (c) The permit expires and the permittee has failed to file a timely application for renewal.
- b. After the community development director declares a facility (or component of a facility) abandoned or discontinued, the permittee shall have sixty calendar days from the date of the declaration (or longer time as the community development director may approve in writing as reasonably necessary) to: (a) reactivate the use of the abandoned or discontinued facility (or component thereof) subject to the provisions of this chapter and all conditions of approval; or (b) remove the facility (or component of that facility) and all improvements installed in connection with the facility (or component of that facility), unless directed otherwise by the community development director, and restore the site to a condition in compliance with all applicable codes and consistent with the then-existing surrounding area.
- c. If the permittee fails to act as required in Section 21.34.070(A)(16)(b) within the prescribed time period, the City may (but shall not be obligated to) remove the abandoned facility (or abandoned component of the facility), restore the site to a condition in compliance with all applicable codes and consistent with the then-existing surrounding area, and repair any and all damages that occurred in connection with such removal and restoration work. The City may, but shall not be obligated to, store the removed facility (or component of the facility) or any part thereof, and may use, sell or otherwise dispose of it in any manner the City deems appropriate. The last-known permittee or its successor-in-interest and, if on private property, the real property owner shall be jointly liable for all costs and expenses incurred by the City in connection with such removal, restoration, repair and storage, and shall promptly reimburse the City upon receipt of a written demand, including, without limitation, any interest on the balance owing at the maximum lawful rate. The City may, but shall not be obligated to, use any financial security required in connection with the granting of the facility permit to recover its costs and interest. Until the costs are paid in full, a lien shall be placed on the facility, all related personal property in connection with the facility and, if applicable, the real private property on which the facility was located for the full amount of all costs for removal, restoration, repair and storage (plus applicable interest). The City Clerk shall cause the lien to be recorded with the County of Santa Clara Recorder's Office. Within sixty calendar days after the lien amount is

- conditions of approval under which the facility was approved. All costs associated with the review process shall be borne by the service provider, permittee and/or property owner.
- iii. This provision shall not apply to conditional use permits or administrative site and architectural review permits granted prior to the effective date of this chapter. However, applications for use permits or site and architectural review permits to modify existing wireless communications facilities that are granted on or after the effective date of this chapter are subject to this subsection 21.34.070(A)(2)(a).
- b. If a request for renewal of the required permit(s) is not timely received and the permit expires, the City may declare the facility(ies) abandoned or discontinued in accordance with Section 21.34.070(A)(16) (Abandonment).
11. Business License Required: Each service provider with a wireless communications facility in the City shall obtain and maintain a City business license.
12. Impact on Parking: The installation of wireless communication facilities shall not reduce required parking on the site. For the purposes of this requirement, routine maintenance activities shall not be considered to result in a measurable impact on parking. Applications for eligible facilities requests shall be exempt from this condition provided that any reduction in onsite parking spaces does not violate a prior condition of approval or applicable building or safety code.
13. Implementation and Monitoring Costs: The wireless communications permittee, service provider or its/their successor shall be responsible for the payment of all reasonable costs associated with the monitoring of the conditions of approval, including, but not limited to, costs incurred by the community development department, the office of the city attorney or any other appropriate City department or agency, to the full extent such costs are recoverable or collectible under applicable state and/or federal law. The community development department shall collect costs on behalf of the City.
14. Development and Operational Standards: All facilities shall satisfy the development standards of the district in which they are proposed, as well as the Development and Operational Standards outlined in CMC 21.16 (e.g. Electrical Interference, Light and Glare, Noise, Odor, Vibration, Maintenance) and the Site Development Standards (e.g. as specified in CMC 21.18). Exceptions to development and operational standards shall only be permitted for (A) an eligible facility request to the extent required by law; (B) a subsequent collocation facility to the extent required by California Government Code section 65850.6(a), or (C) for a stealth facility when such exception is limited to maximum allowable heights, or minimum setbacks, and when such exception would not result in a perceivable visual impact.

- fully satisfied including costs and interest, the City Clerk shall cause the lien to be released with the County of Santa Clara Recorder's Office.
- d. After a permittee fails to comply with any provisions of this Section 21.34.070(A)(16) (Abandonment), the City may elect to treat the facility as a nuisance to be abated as provided in the CMC (including, but not limited to, Chapter 6.10).
25. Indemnities: The permittee, service provider, and, if applicable, the non-government owner of the private property upon which the tower and/or base station is installed (or is to be installed) shall defend (with counsel reasonably satisfactory to the City), indemnify and hold harmless the City of Campbell its officers, officials, directors, agents, representatives, and employees (i) from and against any and all damages, liabilities, injuries, losses, costs and expenses and from and against any and all claims, demands, lawsuits, judgments, writs of mandamus and other actions or proceedings brought against the City or its officers, officials, directors, agents, representatives, or employees to challenge, attack, seek to modify, set aside, void or annul the City's approval of the permit, and (ii) from and against any and all damages, liabilities, injuries, losses, costs and expenses and any and all claims, demands, lawsuits, judgments, or causes of action and other actions or proceedings of any kind or form, whether for personal injury, death or property damage, arising out of, in connection with or relating to the acts, omissions, negligence, or performance of the permittee, the service provider, and/or, if applicable, the private property owner, or any of each one's agents, representatives, employees, officers, directors, licensees, contractors, subcontractors or independent contractors. It is expressly agreed that the City shall have the right to approve (which approval shall not be unreasonably withheld) the legal counsel providing the City's defense, and the property owner, service provider, and/or permittee (as applicable) shall reimburse City for any and all costs and expenses incurred by the City in the course of the defense.

Building Division

26. Permit Required: A Building Permit application shall be required for the proposed project. The Building Permit shall include Electrical/Plumbing/Mechanical fees when such work is part of the permit.

27. Conditions of Approval: The Conditions of Approval shall be stated in full on the cover sheet of construction plans submitted for building permit.

FIRE DEPARTMENT

28. Formal Plan Review: Review of this development proposal is limited to accessibility of site access and water supply as they pertain to fire department operations, and shall not be construed as a substitute for formal plan review to determine compliance with adopted model codes. Prior to performing any work the applicant shall make application to, and receive from, the Building Division all applicable construction permits.

15. Permits: All permits required for the installation of the facility and associated improvements, shall be completed prior to operation of the facility (or component of that facility).
16. Concealment: Every aspect of a stealth and/or concealed facility is considered an element of concealment including, but not limited to, the dimensions, bulk and scale, color, materials and texture. For all other facilities, elements such as dimension, scale, color, materials, and textures may be considered stealth and/or concealment elements of the facility. Any future modifications to the facility must not defeat concealment.
17. Compliance with Applicable Laws: The permittee and service provider shall at all times comply with all applicable provisions of the CMC including, but not limited to, Title 21 (Zoning), any permit or approval issued under the CMC including, but not limited to, Title 21 (Zoning), and all other applicable federal, state and local laws, rules and regulations. Failure by the City to enforce compliance with applicable laws, rules or regulations shall not relieve any permittee of its obligations under the CMC including, but not limited to, Title 21 (Zoning), any permit or approval issued under the CMC, or any other applicable laws, rules and regulations.
18. Compliance with Approved Plans: The facility shall be built in compliance with the approved plans on file with the community development department.
19. Inspections, Emergencies: The City or its designee may enter onto the facility area to inspect the facility upon reasonable notice to the permittee in times of emergency. The permittee shall cooperate with all inspections. The City reserves the right to enter (or direct its designee to enter) the facility and support, repair, disable or remove any elements of the facility in emergencies or when the facility threatens imminent harm to persons or property.
20. Contact Information for Responsible Parties: The permittee shall at all times maintain accurate contact information for all parties responsible for the facility, which shall include a phone number, street mailing address and email address for at least one natural person. All such contact information for responsible parties shall be provided to the community development director upon request.
21. General Maintenance: The site and the facility, including but not limited to all landscaping, fencing, concealment features, and related transmission equipment, must be maintained in a neat and clean manner and in accordance with all approved plans and conditions of approval.
22. Graffiti Removal: All graffiti on facilities must be removed at the sole expense of the permittee within forty-eight hours after notification from the City.
23. FCC (including, but not limited to, RF Exposure) Compliance: All facilities must comply with all standards and regulations of the FCC and any other state or federal government agency with the authority to regulate such facilities.

29. No Violation: This review shall not be construed to be an approval of a violation of the provisions of the California Fire Code or of other laws or regulations of the jurisdiction. A permit presuming to give authority to violate or cancel the provisions of the Fire Code or other such laws or regulations shall not be valid. Any addition to or alteration of approved construction documents shall be approved in advance. [CFC, Ch.1, 105.3.6].

ISSUED FOR:
**KIRKWOOD PLAZA
SHOPPING CENTER**
1630 W CAMPBELL AVE.,
CAMPBELL, CA 95008



AT&T SITE NO: CCL01280

PROJECT NO: 13334607

DRAWN BY: SD

CHECKED BY: MF

2	12/22/2022	100% CD'S REVISED	SP
1	12/19/2022	100% CD'S FOR SUBMITTAL	BM
0	11/30/2022	100% CD'S FOR REVIEW	BM
C	02/01/2022	95% CD'S REVISED - RLS	BM
B	12/20/2021	90% CD'S FOR REV-RLS	DR
A	11/29/2021	90% CD'S FOR REVIEW	BM
REV	DATE	DESCRIPTION	BY



IT IS A VIOLATION OF LAW FOR ANY PERSON, UNLESS THEY ARE ACTING UNDER THE DIRECTION OF A LICENSED PROFESSIONAL ENGINEER, TO ALTER THIS DOCUMENT.

SHEET TITLE
**CONDITIONS OF
APPROVAL (COA)**

SHEET NUMBER

T-3

GENERAL CONSTRUCTION NOTES:

1. FOR THE PURPOSE OF CONSTRUCTION DRAWINGS, THE FOLLOWING DEFINITIONS SHALL APPLY:
GENERAL CONTRACTOR – GENERAL CONTRACTOR
SUBCONTRACTOR – CONTRACTOR (CONSTRUCTION)
OWNER – AT&T
2. ALL SITE WORK SHALL BE COMPLETED AS INDICATED ON THE DRAWINGS AND AT&T PROJECT SPECIFICATIONS.
3. GENERAL CONTRACTOR AND SUBCONTRACTOR SHALL VISIT THE SITE AND SHALL FAMILIARIZE HIMSELF WITH ALL CONDITIONS AFFECTING THE NEW WORK AND SHALL MAKE PROVISIONS. GENERAL CONTRACTOR AND SUBCONTRACTOR SHALL BE RESPONSIBLE FOR FAMILIARIZING HIMSELF WITH ALL CONTRACT DOCUMENTS, FIELD CONDITIONS, DIMENSIONS, AND CONFIRMING THAT THE WORK MAY BE ACCOMPLISHED AS SHOWN PRIOR TO PROCEEDING WITH CONSTRUCTION. ANY DISCREPANCIES SHALL BE BROUGHT TO THE ATTENTION OF THE ARCHITECT/ENGINEER PRIOR TO THE COMMENCEMENT OF WORK.
4. ALL MATERIALS FURNISHED AND INSTALLED SHALL BE IN STRICT ACCORDANCE WITH ALL APPLICABLE CODES, REGULATIONS, AND ORDINANCES. GENERAL CONTRACTOR SHALL ISSUE ALL APPROPRIATE NOTICES AND COMPLY WITH ALL LAT&T, ORDINANCES, RULES, REGULATIONS, AND LAWFUL ORDERS OF ANY PUBLIC AUTHORITY REGARDING THE PERFORMANCE OF WORK.
5. ALL WORK CARRIED OUT SHALL COMPLY WITH ALL APPLICABLE MUNICIPAL AND UTILITY COMPANY SPECIFICATIONS AND LOCAL JURISDICTIONAL CODES, ORDINANCES, AND APPLICABLE REGULATIONS. UNLESS NOTED OTHERWISE, THE WORK SHALL INCLUDE FURNISHING MATERIALS, EQUIPMENT, APPURTENANCES, AND LABOR NECESSARY TO COMPLETE ALL INSTALLATIONS AS INDICATED ON THE DRAWINGS.
7. PLANS ARE NOT TO BE SCALED. THESE PLANS ARE INTENDED TO BE A DIAGRAMMATIC OUTLINE ONLY UNLESS OTHERWISE NOTED. DIMENSIONS SHOWN ARE TO FINISH SURFACES UNLESS OTHERWISE NOTED. SPACING BETWEEN EQUIPMENT IS THE MINIMUM REQUIRED CLEARANCE. THEREFORE, IT IS CRITICAL TO FIELD VERIFY DIMENSIONS. SHOULD THERE BE ANY QUESTIONS REGARDING THE CONTRACT DOCUMENTS, THE SUBCONTRACTOR SHALL BE RESPONSIBLE FOR OBTAINING A CLARIFICATION FROM THE ARCHITECT/ENGINEER PRIOR TO PROCEEDING WITH THE WORK. DETAILS ARE INTENDED TO SHOWN DESIGN INTENT. MODIFICATIONS MAY BE REQUIRED TO SUIT JOB DIMENSIONS OR CONDITIONS AND SUCH MODIFICATIONS SHALL BE INCLUDED AS PART OF WORK AND PREPARED BY THE ARCHITECT/ENGINEER PRIOR TO PROCEEDING WITH WORK
8. THE SUBCONTRACTOR SHALL INSTALL ALL EQUIPMENT AND MATERIALS IN ACCORDANCE WITH MANUFACTURER'S RECOMMENDATIONS UNLESS SPECIFICALLY STATED OTHERWISE.
9. IF THE SPECIFIED EQUIPMENT CANNOT BE INSTALLED AS SHOWN ON THESE DRAWINGS, THE SUBCONTRACTOR SHALL PROPOSE AN ALTERNATIVE SPACE FOR APPROVAL BY THE ARCHITECT/ENGINEER PRIOR TO PROCEEDING.
10. GENERAL CONTRACTOR SHALL BE RESPONSIBLE FOR THE SAFETY OF WORK AREA, ADJACENT AREAS, AND BUILDING OCCUPANTS THAT ARE LIKELY TO BE AFFECTED BY THE WORK UNDER THIS CONTRACT. WORK SHALL CONFORM TO ALL OSHA REQUIREMENTS AND THE LOCAL JURISDICTION.
11. GENERAL CONTRACTOR SHALL COORDINATE WORK AND SCHEDULE WORK ACTIVITIES WITH OTHER DISCIPLINES.
12. ERECTION SHALL BE DONE IN A WORKMANLIKE MANNER BY COMPETENT EXPERIENCED WORKMAN IN ACCORDANCE WITH APPLICABLE CODES AND THE BEST ACCEPTED PRACTICE. ALL MEMBERS SHALL BE LAID PLUMB AND TRUE AS INDICATED ON THE DRAWINGS.
13. SEAL PENETRATIONS THROUGH FIRE RATED AREAS WITH UL LISTED MATERIALS APPROVED BY LOCAL JURISDICTION. SUBCONTRACTOR SHALL KEEP AREA CLEAN, HAZARD FREE, AND DISPOSE OF ALL DEBRIS.
14. WORK PREVIOUSLY COMPLETED IS REPRESENTED BY LIGHT SHADED LINES AND NOTES. THE SCOPE OF WORK FOR THIS PROJECT IS REPRESENTED BY DARK SHADED LINES AND NOTES. SUBCONTRACTOR SHALL NOTIFY THE GENERAL CONTRACTOR OF ANY EXISTING CONDITIONS THAT DEViate FROM THE DRAWINGS PRIOR TO THE BEGINNING CONSTRUCTION.
15. SUBCONTRACTOR SHALL PROVIDE WRITTEN NOTICE TO THE CONSTRUCTION MANAGER 48 HOURS PRIOR TO COMMENCEMENT OF WORK.
16. THE SUBCONTRACTOR SHALL PROTECT EXISTING IMPROVEMENTS, PAVEMENTS, CURBS, LANDSCAPING AND STRUCTURES. ANY DAMAGED PART SHALL BE REPAIRED AT SUBCONTRACTOR'S EXPENSE TO THE SATISFACTION OF THE OWNER.
17. THE SUBCONTRACTOR SHALL CONTACT UTILITY LOCATING SERVICES PRIOR TO THE START OF CONSTRUCTION.
18. GENERAL CONTRACTOR SHALL COORDINATE AND MAINTAIN ACCESS FOR ALL TRADES AND SUBCONTRACTORS TO THE SITE AND/OR BUILDING.
19. THE GENERAL CONTRACTOR SHALL BE RESPONSIBLE FOR SECURITY OF THE SITE FOR THE DURATION OF CONSTRUCTION UNTIL JOB COMPLETION.
20. THE GENERAL CONTRACTOR SHALL MAINTAIN IN GOOD CONDITION ONE COMPLETE SET OF PLANS WITH ALL REVISIONS, ADDENDA, AND CHANGE ORDERS ON THE PREMISES AT ALL TIMES.
21. THE GENERAL CONTRACTOR AND SUBCONTRACTOR SHALL PROVIDE PORTABLE FIRE EXTINGUISHERS WITH A RATING OF NOT LESS THAN 2-A OR 2-A:10-B-C AND SHALL BE WITHIN 25 FEET OF TRAVEL DISTANCE TO ALL PORTIONS OF WHERE THE WORK IS BEING COMPLETED DURING CONSTRUCTION.
22. ALL EXISTING ACTIVE SEWER, WATER, GAS, ELECTRIC, AND OTHER UTILITIES SHALL BE PROTECTED AT ALL TIMES, AND WHERE REQUIRED FOR THE PROPER EXECUTION OF THE WORK, SHALL BE RELOCATED AS DIRECTED BY THE ARCHITECT/ENGINEER. EXTREME CAUTION SHOULD BE USED BY THE SUBCONTRACTOR WHEN EXCAVATING OR DRILLING PIERS AROUND OR NEAR UTILITIES. SUBCONTRACTOR SHALL PROVIDE SAFETY TRAINING FOR THE WORKING CREW. THIS SHALL INCLUDE BUT NOT BE LIMITED TO A) FALL PROTECTION, B) CONFINED SPACE, C) ELECTRICAL SAFETY, D) TRENCHING & EXCAVATION.
23. ALL EXISTING INACTIVE SEWER, WATER, GAS, ELECTRIC, AND OTHER UTILITIES, WHICH INTERFERE WITH THE EXECUTION OF THE WORK, SHALL BE REMOVED, CAPPED, PLUGGED OR OTHERWISE DISCONNECTED AT POINTS WHICH WILL NOT INTERFERE WITH THE EXECUTION OF THE WORK, AS DIRECTED BY THE RESPONSIBLE ARCHITECT/ENGINEER, AND SUBJECT TO THE APPROVAL OF THE OWNER AND/OR LOCAL UTILITIES.
24. THE AREAS OF THE OWNER'S PROPERTY DISTURBED BY THE WORK AND NOT COVERED BY THE TOWER, EQUIPMENT OR DRIVEWAY, SHALL BE GRADED TO A UNIFORM SLOPE, AND STABILIZED TO PREVENT EROSION.
25. SUBCONTRACTOR SHALL MINIMIZE DISTURBANCE TO THE EXISTING SITE DURING CONSTRUCTION. EROSION CONTROL MEASURES, IF REQUIRED DURING CONSTRUCTION, SHALL BE IN CONFORMANCE WITH THE FEDERAL AND LOCAL JURISDICTION FOR EROSION AND SEDIMENT CONTROL.
26. NO FILL OR EMBANKMENT MATERIAL SHALL BE PLACED ON FROZEN GROUNDING. FROZEN MATERIALS, SNOW OR ICE SHALL NOT BE PLACED IN ANY FILL OR EMBANKMENT.
27. THE SUBGRADE SHALL BE BROUGHT TO A SMOOTH UNIFORM GRADE AND COMPACTED TO 95 PERCENT STANDARD PROCTOR DENSITY UNDER PAVEMENT AND STRUCTURES AND 80 PERCENT STANDARD PROCTOR DENSITY IN OPEN SPACE. ALL TRENCHES IN PUBLIC RIGHT OF WAY SHALL BE BACKFILLED WITH FLOWABLE FILL OR OTHER MATERIAL PRE-APPROVED BY THE LOCAL JURISDICTION.
28. ALL NECESSARY RUBBISH, STUMPS, DEBRIS, STICKS, STONES, AND OTHER REFUSE SHALL BE REMOVED FROM THE SITE AND DISPOSED OF IN A LAWFUL MANNER.
29. ALL BROCHURES, OPERATING AND MAINTENANCE MANUALS, CATALOGS, SHOP DRAWINGS, AND OTHER DOCUMENTS SHALL BE TURNED OVER TO THE GENERAL CONTRACTOR AT COMPLETION OF CONSTRUCTION AND PRIOR TO PAYMENT.
30. SUBCONTRACTOR SHALL SUBMIT A COMPLETE SET OF AS-BUILT REDLINES TO THE GENERAL CONTRACTOR UPON COMPLETION OF PROJECT AND PRIOR TO FINAL PAYMENT.
31. SUBCONTRACTOR SHALL LEAVE PREMISES IN A CLEAN CONDITION.
32. THE NEW FACILITY WILL BE UNMANNED AND DOES NOT REQUIRE POTABLE WATER OR SEWER SERVICE, AND IS NOT FOR HUMAN HABITAT (NO HANDICAP ACCESS REQUIRED).
33. OCCUPANCY IS LIMITED TO PERIODIC MAINTENANCE AND INSPECTION, APPROXIMATELY 2 TIMES PER MONTH, BY AT&T TECHNICIANS.
34. NO OUTDOOR STORAGE OR SOLID WASTE CONTAINERS ARE NEW.
35. ALL MATERIAL SHALL BE FURNISHED AND WORK SHALL BE PERFORMED IN ACCORDANCE WITH THE LATEST REVISION AT&T MOBILITY GROUNDING STANDARD "TECHNICAL SPECIFICATION FOR CONSTRUCTION OF GSM/GPRS WIRELESS SITES" AND "TECHNICAL SPECIFICATION FOR FACILITY GROUNDING". IN CASE OF A CONFLICT BETWEEN THE CONSTRUCTION SPECIFICATION AND THE DRAWINGS, THE DRAWINGS SHALL GOVERN.
36. SUBCONTRACTORS SHALL BE RESPONSIBLE FOR OBTAINING ALL PERMITS AND INSPECTIONS REQUIRED FOR CONSTRUCTION. IF SUBCONTRACTOR CANNOT OBTAIN A PERMIT, THEY MUST NOTIFY THE GENERAL CONTRACTOR IMMEDIATELY.
37. SUBCONTRACTOR SHALL REMOVE ALL TRASH AND DEBRIS FROM THE SITE ON A DAILY BASIS.
38. INFORMATION SHOWN ON THESE DRAWINGS WAS OBTAINED FROM SITE VISITS AND/OR DRAWINGS PROVIDED BY THE SITE OWNER. CONTRACTORS SHALL NOTIFY THE ENGINEER OF ANY DISCREPANCIES PRIOR TO ORDERING MATERIAL OR PROCEEDING WITH CONSTRUCTION.
39. NO WHITE STROBE LIGHTS ARE PERMITTED. LIGHTING IF REQUIRED, WILL MEET FAA STANDARDS AND REQUIREMENTS.
40. ALL COAXIAL CABLE INSTALLATIONS TO FOLLOW MANUFACTURER'S INSTRUCTIONS AND RECOMMENDATIONS.
41. NO NOISE, SMOKE, DUST, OR VIBRATIONS WILL RESULT FROM THIS FACILITY. (DISREGARD THIS NOTE IF THIS SITE HAS A GENERATOR)
42. NO ADDITIONAL PARKING TO BE NEW . EXISTING ACCESS AND PARKING TO REMAIN, UNLESS NOTED OTHERWISE.
43. NO LANDSCAPING IS NEW AT THIS SITE, UNLESS NOTED OTHERWISE.

ELECTRICAL NOTES:

1. ELECTRICAL CONTRACTOR SHALL SUPPLY AND INSTALL ANY/ALL ELECTRICAL WORK INDICATED. ANY/ALL CONSTRUCTION SHALL BE IN ACCORDANCE W/DRAWINGS AND ANY/ALL APPLICABLE SPECIFICATIONS. IF ANY PROBLEMS ARE ENCOUNTERED BY COMPLYING WITH THESE REQUIREMENTS, CONTRACTOR SHALL NOTIFY 'CONSTRUCTION MANAGER' AS SOON AS POSSIBLE, AFTER THE DISCOVERY OF THE PROBLEMS, AND SHALL NOT PROCEED WITH THAT PORTION OF WORK, UNTIL THE 'CONSTRUCTION MANAGER' HAS DIRECTED THE CORRECTIVE ACTIONS TO BE TAKEN.
2. ELECTRICAL CONTRACTOR SHALL VISIT THE JOB SITE AND FAMILIARIZE HIMSELF WITH ANY/ALL CONDITIONS AFFECTING ELECTRICAL AND COMMUNICATION INSTALLATION AND MAKE PROVISIONS AS TO THE COST THEREOF. ALL EXISTING CONDITIONS OF ELECTRICAL EQUIP., LIGHT FIXTURES, ETC., THAT ARE PART OF THE FINAL SYSTEM, SHALL BE VERIFIED BY THE CONTRACTOR, PRIOR TO THE SUBMITTING OF HIS BID. FAILURE TO COMPLY WITH THIS PARAGRAPH WILL IN NO WAY RELIEVE CONTRACTOR OF PERFORMING ALL WORK NECESSARY FOR A COMPLETE AND WORKING SYSTEM.
3. ALL WORK SHALL BE PERFORMED IN ACCORDANCE WITH THE LATEST EDITION OF THE NEC AND ALL CODES AND LOCAL ORDINANCES OF THE LOCAL POWER & TELEPHONE COMPANIES HAVING JURISDICTION AND SHALL INCLUDE BUT NOT BE LIMITED TO:
C – NATIONAL FIRE CODES
A. UL – UNDERWRITERS' LABORATORIES
B. NEC – NATIONAL ELECTRICAL CODE
C. NEMA – NATIONAL ELECTRICAL MANUFACTURERS ASSOC.
D. OSHA – OCCUPATIONAL SAFETY AND HEALTH ACT
E. SBC – STANDARD BUILDING CODE
4. DO NOT SCALE ELECTRICAL DRAWINGS; REFER TO SITE PLANS AND ELEVATIONS FOR EXACT LOCATIONS OF ALL EQUIPMENT, AND CONFIRM WITH 'CONSTRUCTION MANAGER' ANY SIZES AND LOCATIONS WHEN NEEDED.
5. EXISTING SERVICES: CONTRACTOR SHALL NOT INTERRUPT EXISTING SERVICES WITHOUT WRITTEN PERMISSION OF THE OWNER.
6. CONTRACTOR SHALL PAY FOR ANY/ALL PERMITS, FEES, INSPECTIONS AND TESTING. CONTRACTOR IS TO OBTAIN PERMITS AND APPROVED SUBMITTALS PRIOR TO THE WORK BEGINNING OR ORDERING EQUIPMENT.
7. THE TERM "PROVIDE" USED IN CONSTRUCTION DOCUMENTS AND SPECIFICATIONS, INDICATES THAT THE CONTRACTOR SHALL FURNISH AND INSTALL.
8. CONTRACTOR SHALL CONFIRM WITH LOCAL UTILITY COMPANY ANY/ALL REQUIREMENTS SUCH AS THE: LUG SIZE RESTRICTIONS, CONDUIT ENTRY, SIZE OF TRANSFORMERS, SCHEDULED DOWNTIME FOR THE OWNERS' CONFIRMATION, ETC., ANY/ALL CONFLICTS SHALL BE BROUGHT TO THE ATTENTION OF THE CONSTRUCTION MANAGER, PRIOR TO BEGINNING ANY WORK.
9. MINIMUM WIRE SIZE SHALL BE #12 AWG; NOT INCLUDING CONTROL WIRING, UNLESS NOTED OTHERWISE. ALL CONDUCTORS SHALL BE COPPER WITH THWN INSULATION.
10. OUTLET BOXES SHALL BE PRESSED STEEL IN DRY LOCATIONS, CAST ALLOY WITH THREADED HUBS IN WET/DAMP LOCATIONS AND SPECIAL ENCLOSURES FOR OTHER CLASSIFIED AREAS.
11. IT IS NOT THE INTENT OF THESE PLANS TO SHOW EVERY MINOR DETAIL OF THE CONSTRUCTION. CONTRACTOR IS TO FURNISH AND INSTALL ALL ITEMS FOR A COMPLETE ELECTRICAL SYSTEM AND PROVIDE ALL REQUIREMENTS FOR THE EQUIPMENT TO BE PLACED IN PROPER WORKING ORDER.
12. ELECTRICAL SYSTEM SHALL BE AS COMPLETELY AND EFFECTIVELY GROUNDED, AS REQUIRED BY SPECIFICATIONS, SET FORTH BY AT&T.
13. ALL WORK SHALL BE PERFORMED BY A LICENSED ELECTRICAL CONTRACTOR IN A FIRST CLASS, WORKMANLIKE MANNER. THE COMPLETED SYSTEM SHALL BE FULLY OPERATIVE AND SUBJECT TO REGULATORY INSPECTION AND APPROVAL BY CONSTRUCTION MANAGER.
14. ALL WORK SHALL BE COORDINATED WITH OTHER TRADES TO AVOID INTERFERENCE WITH THE PROGRESS OF CONSTRUCTION.
15. CONTRACTOR SHALL GUARANTEE ANY/ALL MATERIALS AND WORK FREE FROM DEFECTS FOR A PERIOD OF NOT LESS THAN ONE YEAR FROM DATE OF ACCEPTANCE.
16. THE CORRECTION OF ANY DEFECTS SHALL BE COMPLETED WITHOUT ANY ADDITIONAL CHARGE AND SHALL INCLUDE THE REPLACEMENT OR THE REPAIR OF ANY OTHER PHASE OF THE INSTALLATION, WHICH MAY HAVE BEEN DAMAGED THEREIN.
17. ADEQUATE AND REQUIRED LIABILITY INSURANCE SHALL BE PROVIDED FOR PROTECTION AGAINST PUBLIC LOSS AND ANY/ALL PROPERTY DAMAGE FOR THE DURATION OF WORK.
18. PROVIDE AND INSTALL CONDUIT, CONDUCTORS, PULL WIRES, BOXES, COVER PLATES AND DEVICES FOR ALL OUTLETS AS INDICATED.
19. DITCHING AND BACK FILL: CONTRACTOR SHALL PROVIDE FOR ALL UNDERGROUND INSTALLED CONDUIT AND/OR CABLES INCLUDING EXCAVATION AND BACKFILLING AND COMPACTION. REFER TO NOTES AND REQUIREMENTS FOR EXCAVATION, AND BACKFILLING.
20. MATERIALS, PRODUCTS AND EQUIPMENT, INCLUDING ALL COMPONENTS THEREOF, SHALL BE NEW AND SHALL APPEAR ON THE LIST OF U.L. APPROVED ITEMS AND SHALL MEET OR EXCEED THE REQUIREMENTS OF THE NEC, NEMA AND IECE.
21. CONTRACTOR SHALL SUBMIT SHOP DRAWINGS OR MANUFACTURES CATALOG INFORMATION OF ANY/ALL LIGHTING FIXTURES, SWITCHES AND ALL OTHER ELECTRICAL ITEMS FOR APPROVAL BY THE CONSTRUCTION MANAGER PRIOR TO INSTALLATION.
22. ANY CUTTING OR PATCHING DEEMED NECESSARY FOR ELECTRICAL WORK IS THE ELECTRICAL CONTRACTORS RESPONSIBILITY AND SHALL BE INCLUDED IN THE COST FOR WORK AND PERFORMED TO THE SATISFACTION OF THE 'CONSTRUCTION MANAGER' UPON FINAL ACCEPTANCE.
23. THE ELECTRICAL CONTRACTOR SHALL LABEL ALL PANELS WITH ONLY TYPEWRITTEN DIRECTORIES. ALL ELECTRICAL WIRING SHALL BE THE RESPONSIBILITY OF THE ELECTRICAL CONTRACTOR.
24. DISCONNECT SWITCHES SHALL BE H.P. RATED HEAVY-DUTY, QUICK-MAKE AND QUICK-BREAK ENCLOSURES, AS REQUIRED BY EXPOSURE TYPE.
25. ALL CONNECTIONS SHALL BE MADE WITH A PROTECTIVE COATING OF AN ANTI-OXIDE COMPOUND SUCH AS "NO-OXIDE A" BY DEARBORNE CHEMICAL CO. COAT ALL WIRE SURFACES BEFORE CONNECTING. EXPOSED COPPER SURFACES, INCLUDING GROUND BARS, SHALL BE TREATED – NO SUBSTITUTIONS.
26. RACEWAYS: CONDUIT SHALL BE SCHEDULE 40 PVC MEETING OR EXCEEDING NEMA TC2 – 1990. CONTRACTOR SHALL PLUG AND CAP EACH END OF SPARE AND EXCESS CONDUITS AND PROVIDE TWO SEPARATE PULL STRINGS – 200 LBS TEST POLYETHYLENE CORD. ALL CONDUIT BENDS SHALL BE A MINIMUM OF 2 FT. RADIUS. RGS CONDUITS WHEN SPECIFIED, SHALL MEET UL-6 FOR GALVANIZED STEEL. ALL FITTINGS SHALL BE SUITABLE FOR USE WITH THREADED RIGID CONDUIT. COAT ALL THREADS WITH 'BRITE ZINC' OR 'GOLD GALV'.
27. SUPPORT OF ALL ELECTRICAL WORK SHALL BE AS REQUIRED BY NEC.
28. CONDUCTORS: CONTRACTOR SHALL USE 98% CONDUCTIVITY COPPER WITH TYPE THWN INSULATION, 800 VOLT, COLOR CODED. USE SOLID CONDUCTORS FOR WIRE UP TO AND INCLUDING NO. 8 AWG. USE STRANDED CONDUCTORS FOR WIRE ABOVE NO. 8 AWG.
29. CONNECTORS FOR POWER CONDUCTORS: CONTRACTOR SHALL USE PRESSURE TYPE INSULATED TWIST-ON CONNECTORS FOR NO. 10 AWG AND SMALLER. USE SOLDERLESS MECHANICAL TERMINAL LUGS FOR NO. 8 AWG AND LARGER.
30. SERVICE: 240/120V, SINGLE PHASE, 3 WIRE CONNECTION AVAILABLE FROM UTILITY COMPANY. OWNER OR OWNERS AGENT WILL APPLY FOR POWER.
31. TELEPHONE SERVICE: CONTRACTOR SHALL PROVIDE EMPTY CONDUITS WITH PULL STRINGS AS INDICATED ON DRAWINGS.
32. ELECTRICAL AND TELCO RACEWAYS TO BE BURIED A MINIMUM OF 2' DEPTH.
33. CONTRACTOR SHALL PLACE TWO LENGTHS OF WARNING TAPE AT A DEPTH OF 12" BELOW GROUND AND DIRECTLY ABOVE ELECTRICAL AND TELCO SERVICE CONDUITS. CAUTIONS TAPE TO READ "CAUTION BURIED ELECTRIC" OR "BURIED TELCOMM".
34. ALL BOLTS SHALL BE STAINLESS STEEL

GROUNDING NOTES:

1. COMPRESSION CONNECTIONS (2), 2 AWG BARE TINNED SOLID COPPER CONDUCTORS TO GROUNDING BAR. ROUTE CONDUCTORS TO BURIED GROUNDING RING AND PROVIDE PARALLEL EXOTHERMIC WELD.
2. EC SHALL USE PERMANENT MARKER TO DRAW THE LINES BETWEEN EACH SECTION AND LABEL EACH SECTION ("P", "A", "N", "I") WITH 1" HIGH LETTERS.
3. ALL HARDWARE 18-8 STAINLESS STEEL, INCLUDING LOCK WASHERS, COAT ALL SURFACES WITH AN ANTI-OXIDANT COMPOUND BEFORE MATING. ALL HARDWARE SHALL BE STAINLESS STEEL 3/8 INCH DIAMETER OR LARGER.
4. FOR GROUND BOND TO STEEL ONLY: INSERT A CADMIUM FLAT WASHER BETWEEN LUG AND STEEL, COAT ALL SURFACES WITH AN ANTI-OXIDANT COMPOUND BEFORE MATING.
5. NUT & WASHER SHALL BE PLACED ON THE FRONT SIDE OF THE GROUNDING BAR AND BOLTED ON THE BACK SIDE.
6. NUMBER OF GROUNDING BARS MAY VARY DEPENDING ON THE TYPE OF TOWER, ANTENNA LOCATION, AND CONNECTION ORIENTATION. PROVIDE AS REQUIRED.
7. WHEN THE SCOPE OF WORK REQUIRES THE ADDITION OF A GROUNDING BAR TO AN EXISTING TOWER, THE SUBCONTRACTOR SHALL OBTAIN APPROVAL FROM THE TOWER OWNER PRIOR TO MOUNTING THE GROUNDING BAR TO THE TOWER.
8. ALL ELECTRICAL AND GROUNDING AT THE CELL SITE SHALL COMPLY WITH THE NATIONAL ELECTRICAL CODE (NEC), NATIONAL FIRE PROTECTION ASSOCIATION (NFFPA) 780 (LATEST EDITION), AND MANUFACTURER.

FOUNDATION, EXCAVATION & BACKFILL NOTES:

1. ALL FINAL GRADED SLOPES SHALL BE A MAXIMUM OF 3 HORIZONTAL TO 1 VERTICAL.
2. ALL EXCAVATIONS PREPARED FOR PLACEMENT OF CONCRETE SHALL BE OF UNDISTURBED SOILS, SUBSTANTIALLY HORIZONTAL AND FREE FROM ANY LOOSE, UNSUITABLE MATERIAL OR FROZEN SOILS, AND WITHOUT THE PRESENCE OF POUNDING WATER. DEWATERING FOR EXCESS GROUND WATER SHALL BE PROVIDED WHEN REQUIRED. COMPACTION OF SOILS UNDER CONCRETE PAD FOUNDATIONS SHALL NOT BE LESS THAN 95% OF THE MODIFIED PROCTOR MAXIMUM DRY DENSITY FOR THE SOIL IN ACCORDANCE WITH ASTM D1557.
3. CONCRETE FOUNDATIONS SHALL NOT BE PLACED ON ORGANIC OR UNSUITABLE MATERIAL. IF INADEQUATE BEARING CAPACITY IS REACHED AT THE DESIGNED EXCAVATION DEPTH, THE UNSATISFACTORY SOIL SHALL BE EXCAVATED TO ITS FULL DEPTH AND EITHER BE REPLACED WITH MECHANICALLY COMPACTED GRANULAR MATERIAL OR THE EXCAVATION SHALL BE FILLED WITH CONCRETE OF THE SAME TYPE SPECIFIED FOR THE FOUNDATION. CRUSHED STONE MAY BE USED TO STABILIZE THE BOTTOM OF THE EXCAVATION. ANY STONE SUB BASE MATERIAL, IF USED, SHALL NOT SUBSTITUTE FOR REQUIRED THICKNESS OF CONCRETE.
4. ALL EXCAVATIONS SHALL BE CLEAN OF UNSUITABLE MATERIAL SUCH AS VEGETATION, TRASH, DEBRIS, AND SO FORTH PRIOR TO BACK FILLING. BACK FILL SHALL CONSIST OF APPROVED MATERIALS SUCH AS EARTH, LOAM, SANDY CLAY, SAND AND GRAVEL, OR SOFT SHALE, FREE FROM CLODS OR LARGE STONES OVER 2 1/2" MAX DIMENSIONS. ALL BACK FILL SHALL BE PLACED IN COMPACTED LAYERS.
5. ALL FILL MATERIALS AND FOUNDATION BACK FILL SHALL BE PLACED IN MAXIMUM 6"THICK LIFTS BEFORE COMPACTION. EACH LIFT SHALL BE WETTED IF REQUIRED AND COMPACTED TO NOT LESS THAN 95% OF THE MODIFIED PROCTOR MAXIMUM DRY DENSITY FOR SOIL IN ACCORDANCE WITH ASTM D1557.
6. NEW LY PLACED CONCRETE FOUNDATIONS SHALL CURE A MINIMUM OF 72 HRS PRIOR TO BACK FILLING.
7. FINISHED GRADING SHALL BE SLOPED TO PROVIDE POSITIVE DRAINAGE AND PREVENT STANDING WATER. THE FINAL (FINISH) ELEVATION OF SLAB FOUNDATIONS SHALL SLOPE AWAY IN ALL DIRECTIONS FROM THE CENTER. FINISH GRADE OF CONCRETE PADS SHALL BE A MAXIMUM OF 4 INCHES ABOVE FINAL FINISH GRADE ELEVATIONS. PROVIDE SURFACE FILL GRAVEL TO ESTABLISH SPECIFIED ELEVATIONS WHERE REQUIRED.
8. NEW LY GRADED SURFACE AREAS TO RECEIVE GRAVEL SHALL BE COVERED WITH GEOTEXTILE FABRIC TYPE: TYPAR-3401 AS MANUFACTURED BY "CONSTRUCTION MATERIAL 1-800-239-3841" OR AN APPROVED EQUIVALENT, SHOWN ON PLANS. THE GEOTEXTILE FABRIC SHALL BE BLACK IN COLOR TO CONTROL THE RECCURENCE OF VEGETATIVE GROWTH AND EXTEND TO WITHIN 1 FOOT OUTSIDE THE SITE FENCING OR ELECTRICAL GROUNDING SYSTEM PERIMETER WHICH EVER IS GREATER. ALL FABRIC SHALL BE COVERED WITH A MINIMUM OF 4" DEEP COMPACTED STONE OR GRAVEL AS SPECIFIED. I.E. FDOT TYPE No. 57 FOR FENCED COMPOUND; FDOT TYPE No. 67 FOR ACCESS DRIVE AREA.
9. IN ALL AREAS TO RECEIVE FILL, REMOVE ALL VEGETATION, TOPSOIL, DEBRIS, WET AND UNSATISFACTORY SOIL MATERIALS, OBSTRUCTIONS, AND DELETERIOUS MATERIALS FROM GROUND SURFACE. PLOW STRIP OR BREAK UP SLOPED SURFACES STEEPER THAN 1 VERTICAL TO 4 HORIZONTAL SUCH THAT FILL MATERIAL WILL BIND WITH EXISTING/PREPARED SOIL SURFACE.
10. WHEN SUB GRADE OR PREPARED GROUND SURFACE HAS A DENSITY LESS THAN THAT REQUIRED FOR THE FILL MATERIAL, SCARIFY THE GROUND SURFACE TO DEPTH REQUIRED, PULVERIZE, MOISTURE-CONDITION AND/OR AERATE THE SOILS AND RECOMPACT TO THE REQUIRED DENSITY PRIOR TO PLACEMENT OF FILLS.
11. IN AREAS WHICH EXISTING GRAVEL SURFACING IS REMOVED OR DISTURBED DURING CONSTRUCTION OPERATIONS, REPLACE GRAVEL SURFACING TO MATCH ADJACENT GRAVEL SURFACING AND RESTORED TO THE SAME THICKNESS AND COMPACTION AS SPECIFIED. ALL RESTORED GRAVEL SURFACING SHALL BE FREE FROM CORRUGATIONS AND WAVES.
12. EXISTING GRAVEL SURFACING MAY BE EXCAVATED SEPARATELY AND REUSED WITH THE CONDITION THAT ANY UNFAVORABLE AMOUNTS OF ORGANIC MATTER, OR OTHER DELETERIOUS MATERIALS ARE REMOVED PRIOR TO REUSE. FURNISH ANY ADDITIONAL GRAVEL RESURFACING MATERIAL AS NEEDED TO PROVIDE A FULL DEPTH COMPACTED SURFACE THROUGHOUT SITE.
13. GRAVEL SUB SURFACE SHALL BE PREPARED TO REQUIRED COMPACTION AND SUB GRADE ELEVATIONS BEFORE GRAVEL SURFACING IS PLACED AND/OR RESTORED. ANY LOOSE OR DISTURBED MATERIALS SHALL BE THOROUGHLY COMPACTED AND ANY DEPRESSIONS IN THE SUB GRADE SHALL BE FILLED AND COMPACTED WITH APPROVED SELECTED MATERIAL. GRAVEL SURFACING MATERIAL SHALL NOT BE USED FOR FILLING DEPRESSIONS IN THE SUB GRADE.
14. PROTECT EXISTING GRAVEL SURFACING AND SUB GRADE IN AREAS WHERE EQUIPMENT LOADS WILL OPERATE. USE PLANKING 'MATS' OR OTHER SUITABLE PROTECTION DESIGNED TO SPREAD EQUIPMENT LOADS AS MAY BE NECESSARY. REPAIR ANY DAMAGE TO EXISTING GRAVEL SURFACING OR SUB GRADE WHERE SUCH DAMAGE IS DUE TO THE CONTRACTORS OPERATIONS.
15. DAMAGE TO EXISTING STRUCTURES AND/OR UTILITIES RESULTING FROM CONTRACTORS NEGLIGENCE SHALL BE REPAIRED AND/ OR REPLACED TO THE OWNERS' SATISFACTION AT NO ADDITIONAL COST TO THE CONTRACT.
16. ALL SUITABLE BORROW MATERIAL FOR BACK FILL OF THE SITE SHALL BE INCLUDED IN THE BID. EXCESS TOPSOIL AND UNSUITABLE MATERIAL SHALL BE DISPOSED OF OFF SITE AT LOCATIONS APPROVED BY GOVERNING AGENCIES AT NO ADDITIONAL COST TO THE CONTRACT.

ISSUED FOR:
**KIRKWOOD PLAZA
SHOPPING CENTER**
1630 W CAMPBELL AVE.,
CAMPBELL, CA 95008



AT&T SITE NO:	CCL01280
PROJECT NO:	13334607
DRAWN BY:	SD
CHECKED BY:	MF

2	12/22/2022	100% CD'S REVISED	SP	
1	12/19/2022	100% CD'S FOR SUBMITAL	BM	
0	11/30/2022	100% CD'S FOR REVIEW	BM	
C	02/01/2022	95% CD'S REVISED – RLS	BM	
B	12/20/2021	90% CD'S FOR REV-RLS	DR	
A	11/29/2021	90% CD'S FOR REVIEW	BM	
REV	DATE	DESCRIPTION	BY	



IT IS A VIOLATION OF LAW FOR ANY PERSON, UNLESS THEY ARE ACTING UNDER THE DIRECTION OF A LICENSED PROFESSIONAL ENGINEER, TO ALTER THIS DOCUMENT.

SHEET TITLE
GENERAL NOTES

SHEET NUMBER
GN-1

SITE WORK & DRAINAGE

PART 1 – GENERAL

CLEARING, GRUBBING, STRIPPING, EROSION CONTROL, SURVEY, LAYOUT, SUBGRADE PREPARATION AND FINISH GRADING AS REQUIRED TO COMPLETE THE NEW WORK SHOWN IN THESE PLANS.

- 1.1 REFERENCES:
- A. DOT (STATE DEPARTMENT OF TRANSPORTATION STANDARD SPECIFICATIONS FOR HIGHWAY CONSTRUCTION–CURRENT EDITION).
 - B. ASTM (AMERICAN SOCIETY FOR TESTING AND MATERIALS).
 - C. OSHA (OCCUPATION SAFETY AND HEALTH ADMINISTRATION).
- 1.2 INSPECTION AND TESTING:
- A. FIELD TESTING OF EARTHWORK COMPACTION AND CONCRETE CYLINDERS SHALL BE PERFORMED BY SUBCONTRACTORS INDEPENDENT TESTING LAB. THIS WORK TO BE COORDINATED BY THE SUBCONTRACTOR.
 - B. ALL WORK SHALL BE INSPECTED AND RELEASED BY THE GENERAL CONTRACTOR WHO SHALL CARRY OUT THE GENERAL INSPECTION OF THE WORK WITH SPECIFIC CONCERN TO PROPER PERFORMANCE OF THE WORK AS SPECIFIED AND/OR CALLED FOR ON THE DRAWINGS. IT IS THE SUBCONTRACTOR'S RESPONSIBILITY TO REQUEST TIMELY INSPECTIONS PRIOR TO PROCEEDING WITH FURTHER WORK THAT WOULD MAKE PARTS OF WORK INACCESSIBLE OR DIFFICULT TO INSPECT.
- 1.3 SITE MAINTENANCE AND PROTECTION:
- A. PROVIDE ALL NECESSARY JOB SITE MAINTENANCE FROM COMMENCEMENT OF WORK UNTIL COMPLETION OF THE SUBCONTRACT.
 - B. AVOID DAMAGE TO THE SITE AND TO EXISTING FACILITIES, STRUCTURES, TREES, AND SHRUBS DESIGNATED TO REMAIN. TAKE PROTECTIVE MEASURES TO PREVENT EXISTING FACILITIES THAT ARE NOT DESIGNATED FOR REMOVAL FROM BEING DAMAGED BY THE WORK.
 - C. KEEP SITE FREE OF ALL PONDING WATER.
 - D. PROVIDE EROSION CONTROL MEASURES IN ACCORDANCE WITH STATE DOT AND EPA REQUIREMENTS.
 - E. PROVIDE AND MAINTAIN ALL TEMPORARY FENCING, BARRICADES, WARNING SIGNALS AND SIMILAR DEVICES NECESSARY TO PROTECT AGAINST THEFT FROM PROPERTY DURING THE ENTIRE PERIOD OF CONSTRUCTION. REMOVE ALL SUCH DEVICES UPON COMPLETION OF THE WORK.
 - F. EXISTING UTILITIES: DO NOT INTERRUPT EXISTING UTILITIES SERVING FACILITIES OCCUPIED BY THE OWNER OR OTHERS, EXCEPT WHEN PERMITTED IN WRITING BY THE ENGINEER AND THEN ONLY AFTER ACCEPTABLE TEMPORARY UTILITY SERVICES HAVE BEEN PROVIDED.
- PROVIDE A MINIMUM 48–HOUR NOTICE TO THE ENGINEER AND RECEIVE WRITTEN NOTICE TO PROCEED BEFORE INTERRUPTING ANY UTILITY SERVICE.

PART 2 – PRODUCTS

- 2.1 SUITABLE BACKFILL: ASTM D2321 (CLASS I, II, III OR IVA) FREE FROM FROZEN LUMPS, REFUSE, STONES OR ROCKS LARGER THAN 3 INCHES IN ANY DIMENSION OR OTHER MATERIAL THAT MAY MAKE THE INORGANIC MATERIAL UNSUITABLE FOR BACKFILL.
- 2.2 NON–POROUS GRANULAR EMBANKMENT AND BACKFILL: ASTM D2321 (CLASS III, IVA OR IVB) COARSE AGGREGATE. FREE FROM FROZEN LUMPS, REFUSE, STONES OR ROCKS LARGER THAN 3 INCHES IN ANY DIMENSION OR OTHER MATERIAL THAT MAY MAKE THE INORGANIC MATERIAL UNSUITABLE FOR BACKFILL.
- 2.3 POROUS GRANULAR EMBANKMENT AND BACKFILL: ASTM D2321 (CLASS IA, IB OR II) COARSE AGGREGATE FREE FROM FROZEN LUMPS, REFUSE, STONES OR ROCKS LARGER THAN 3 INCHES IN ANY DIMENSION OR OTHER MATERIAL THAT MAY MAKE THE INORGANIC MATERIAL UNSUITABLE FOR BACKFILL.
- 2.4 SELECT STRUCTURAL FILL: GRANULAR FILL MATERIAL MEETING THE REQUIREMENTS OF ASTM E850–95. FOR USE AROUND AND UNDER STRUCTURES WHERE STRUCTURAL FILL MATERIAL ARE REQUIRED.
- 2.5 GRANULAR BEDDING AND TRENCH BACKFILL: WELL–GRADED SAND MEETING THE GRADATION REQUIREMENTS OF ASTM D2487 (SE OR SW–SM).
- 2.6 COARSE AGGREGATE FOR ACCESS ROAD SUBBASE COURSE SHALL CONFORM TO ASTM D2940.
- 2.7 UNSUITABLE MATERIAL: HIGH AND MODERATELY PLASTIC SILTS AND CLAYS (LL>45). MATERIAL CONTAINING REFUSE, FROZEN LUMPS, DEMOLISHED BITUMINOUS MATERIAL, VEGETATIVE MATTER, WOOD, STONES IN EXCESS OF 3 INCHES IN ANY DIMENSION, AND DEBRIS AS DETERMINED BY THE CONSTRUCTION MANAGER. TYPICAL THESE WILL BE SOILS CLASSIFIED BY ASTM AS PT, MH, CH, OH, ML, AND OL.
- 2.8 GEOTEXTILE FABRIC: MIRAFI 500X OR APPROVED EQUAL.
- 2.9 PLASTIC MARKING TAPE: SHALL BE ACID AND ALKALI RESISTANT POLYETHYLENE FILM SPECIFICALLY MANUFACTURED FOR MARKING AND LOCATING UNDERGROUND UTILITIES, 6 INCHES WIDE WITH A MINIMUM THICKNESS OF 0.004 INCH. TAPE SHALL HAVE MINIMUM STRENGTH OF 1500 PSI IN BOTH DIRECTIONS AND MANUFACTURED WITH INTEGRAL CONDUCTORS, FOIL BACKING OR OTHER MEANS TO ENABLE DETECTION BY A METAL DETECTOR WHEN BURIED UP TO 3 FEET DEEP. THE METALLIC CORE OF THE TAPE SHALL BE ENCASED IN A PROTECTIVE JACKET OR PROVIDED WITH OTHER MEANS TO PROTECT IT FROM CORROSION. TAPE COLOR SHALL BE RED FOR ELECTRIC UTILITIES AND ORANGE FOR TELECOMMUNICATION UTILITIES.

PART 2 – EXECUTION

- 3.1 GENERAL:
- A. BEFORE STARTING GENERAL SITE PREPARATION ACTIVITIES, INSTALL EROSION AND SEDIMENT CONTROL MEASURES. THE WORK AREA SHALL BE CONSTRUCTED AND MAINTAINED IN SUCH CONDITION THAT IN THE EVENT OF RAIN THE SITE WILL BE DRAINED AT ANY TIME.
 - B. BEFORE ALL SURVEY, LAYOUT, STAKING, AND MARKING, ESTABLISH AND MAINTAIN ALL LINES, GRADES, ELEVATIONS AND BENCHMARKS NEEDED FOR EXECUTION OF THE WORK.
 - C. CLEAR AND GRUB THE AREA WITHIN THE LIMITS OF THE SITE. REMOVE TREES, BRUSH, STUMPS, RUBBISH AND OTHER DEBRIS AND VEGETATION RESTING ON OR PROTRUDING THROUGH THE SURFACE OF THE SITE AREA TO BE CLEARED.
1. REMOVE THE FOLLOWING MATERIALS TO A DEPTH OF NO LESS THAN 12 INCHES BELOW THE ORIGINAL GROUND SURFACE: ROOTS, STUMPS, AND OTHER DEBRIS, BRUSH, AND REFUSE EMBEDDED IN OR PROTRUDING THROUGH THE GROUND SURFACE, RAKE, DISK OR PLOW THE AREA TO A DEPTH OF NO LESS THAN 6 INCHES, AND REMOVE TO A DEPTH OF 12 INCHES ALL ROOTS AND OTHER DEBRIS THEREBY EXPOSED.
 2. REMOVE TOPSOIL MATERIAL COMPLETELY FROM THE SURFACE UNTIL THE SOIL NO LONGER MEETS THE DEFINITION OF TOPSOIL. AVOID MIXING TOPSOIL WITH SUBSOIL OR OTHER UNDESIRABLE MATERIALS.
 3. EXCEPT WHERE EXCAVATION TO GREATER DEPTH IS INDICATED, FILL DEPRESSIONS RESULTING FROM CLEARING, GRUBBING AND DEMOLITION WORK COMPLETELY WITH SUITABLE FILL.
 - D. REMOVE FROM THE SITE AND DISPOSE IN AN AUTHORIZED LANDFILL ALL DEBRIS RESULTING FROM CLEARING AND GRUBBING OPERATIONS. BURNING WILL NOT BE PERMITTED.
 - E. PRIOR TO EXCAVATING, THOROUGHLY EXAMINE THE AREA TO BE EXCAVATED AND/OR TRENCHED TO VERIFY THE LOCATIONS OF FEATURES INDICATED ON THE DRAWINGS AND TO ASCERTAIN THE EXISTENCE AND LOCATION OF ANY STRUCTURE, UNDERGROUND STRUCTURE, OR OTHER ITEM NOT SHOWN THAT MIGHT INTERFERE WITH THE NEW CONSTRUCTION. NOTIFY THE CONSTRUCTION MANAGER OF ANY OBSTRUCTIONS THAT WILL PREVENT ACCOMPLISHMENT OF THE WORK AS INDICATED ON THE DRAWINGS.
 - F. SEPARATE AND STOCK PILE ALL EXCAVATED MATERIALS SUITABLE FOR BACKFILL. ALL EXCESS EXCAVATED AND UNSUITABLE MATERIALS SHALL BE DISPOSED OF OFF–SITE IN A LEGAL MANNER.
- 3.2 BACKFILL:
- A. AS SOON AS PRACTICAL, AFTER COMPLETING CONSTRUCTION OF THE RELATED STRUCTURE, INCLUDING EXPIRATION OF THE SPECIFIED MINIMUM CURING PERIOD FOR CAST–IN–PLACE CONCRETE, BACKFILL THE EXCAVATION WITH APPROVED MATERIAL TO RESTORE THE REQUIRED FINISHED GRADE.
1. PRIOR TO PLACING BACKFILL AROUND STRUCTURES, ALL FORMS SHALL BE REMOVED AND THE EXCAVATION CLEANED OF ALL TRASH, DEBRIS, AND UNSUITABLE MATERIALS.
 2. BACKFILL BY PLACING AND COMPACTING SUITABLE BACKFILL MATERIAL OR SELECT GRANULAR BACKFILL MATERIAL WHEN REQUIRED IN UNIFORM HORIZONTAL LAYERS OF NO GREATER THAN 8–INCHES LOOSE THICKNESS AND COMPACTED. WHERE HAND OPERATED COMPACTORS ARE USED, THE FILL MATERIAL SHALL BE PLACED IN LIFTS NOT TO EXCEED 4 INCHES IN LOOSE DEPTH AND COMPACTED.
 3. WHENEVER THE DENSITY TESTING INDICATES THAT THE CONTRACTOR HAS NOT OBTAINED THE SPECIFIED DENSITY, THE SUCCEEDING LAYER SHALL NOT BE PLACED UNTIL THE SPECIFICATION REQUIREMENTS ARE MET UNLESS OTHERWISE AUTHORIZED BY THE GEOTECHNICAL ENGINEER. THE CONTRACTOR SHALL TAKE WHATEVER APPROPRIATE ACTION IS NECESSARY, SUCH AS DISKING AND DRYING, ADDING WATER, OR INCREASING THE COMPACTIVE EFFORT TO MEET THE MINIMUM COMPACTION REQUIREMENTS.
 - B. THOROUGHLY COMPACT EACH LAYER OF BACKFILL TO A MINIMUM OF 95% OF THE MAXIMUM DRY DENSITY AS PROVIDED BY THE STANDARD PROCTOR TEST, ASTM D 698.

- 3.3 TRENCH EXCAVATION:
- A. UTILITY TRENCHES SHALL BE EXCAVATED TO THE LINES AND GRADES SHOWN ON THE DRAWINGS OR AS DIRECTED BY THE GENERAL CONTRACTOR. PROVIDE SHORING, SHEETING AND BRACING AS REQUIRED TO PREVENT CAVING OR SLOUGHING OF THE TRENCH WALLS. EXTEND THE TRENCH WIDTH A MINIMUM OF 6 INCHES BEYOND THE OUTSIDE EDGE OF THE OUTERMOST CONDUIT.
 - B. WHEN SOFT YIELDING, OR OTHERWISE UNSTABLE SOIL CONDITIONS ARE ENCOUNTERED, BACKFILL AT THE REQUIRED TRENCH TO A DEPTH OF NO LESS THAN 12 INCHES BELOW THE REQUIRED ELEVATION AND BACKFILL WITH GRANULAR BEDDING MATERIAL.
- 3.5 AGGREGATE ACCESS ROAD:
- A. CLEAR, GRUB, STRIP AND EXCAVATE FOR THE ACCESS ROAD TO THE LINES AND GRADES INDICATED ON THE DRAWINGS. SCARIFY TO A DEPTH OF 6 INCHES AND PROOF–ROLL. ALL HOLES, RUTS, SOFT PLACES AND OTHER DEFECTS SHALL BE CORRECTED.
 - B. THE ENTIRE SUBGRADE SHALL BE COMPACTED TO NOT LESS THAN 95 PERCENT OF THE MAXIMUM DRY DENSITY AS PROVIDED BY THE STANDARD PROCTOR TEST, ASTM D 1557.
 - C. AFTER PREPARATION OF THE SUBGRADE IS COMPLETE, THE GEOTEXTILE FABRIC (MIRAFI 500X) SHALL BE INSTALLED TO THE LIMITS INDICATED ON THE DRAWINGS BY ROLLING THE FABRIC OUT LONGITUDINALLY ALONG THE ROADWAY. THE FABRIC SHALL NOT BE DRAGGED ACROSS THE SUBGRADE. PLACE THE ENTIRE ROLL IN A SINGLE OPERATION, ROLLING OUT AS SMOOTHLY AS POSSIBLE.
1. OVERLAPS PARALLEL TO THE ROADWAY WILL BE PERMITTED AT THE CENTERLINE AND AT LOCATIONS BEYOND THE ROADWAY SURFACE WIDTH (I.E. WITHIN THE SHOULDER WIDTH) ONLY. NO LONGITUDINAL OVERLAPS SHALL BE LOCATED BETWEEN THE CENTERLINE AND THE SHOULDER. PARALLEL OVERLAPS SHALL BE A MINIMUM OF 3 FEET WIDE.
 2. TRANSVERSE (PERPENDICULAR TO THE ROADWAY) OVERLAPS AT THE END OF A ROLL SHALL OVERLAP IN THE DIRECTION OF THE AGGREGATE PLACEMENT (PREVIOUS ROLL ON TOP) AND SHALL HAVE A MINIMUM LENGTH OF 3 FEET.
 3. ALL OVERLAPS SHALL BE PINNED WITH STAPLES OR NAILS A MINIMUM OF 10 INCHES LONG TO INSURE POSITIONING DURING PLACEMENT OF AGGREGATE. PIN LONGITUDINAL SEAMS AT 25 FOOT CENTERS AND TRANSVERSE SEAMS EVERY 5 FEET.
 - D. THE AGGREGATE BASE AND SURFACE COURSES SHALL BE CONSTRUCTED IN LAYERS NOT MORE THAN 4 INCH (COMPACTED) THICKNESS. AGGREGATE TO BE PLACED ON GEOTEXTILE FABRIC SHALL BE END–DUMPED ON THE FABRIC FROM THE FREE END OF THE FABRIC OR OVER PREVIOUSLY PLACED AGGREGATE. THE FIRST LIFT SHALL BE BLADED DOWN TO A THICKNESS OF 8 INCHES PRIOR TO COMPACTION. AT NO TIME SHALL EQUIPMENT, EITHER TRANSPORTING THE AGGREGATE OR GRADING THE AGGREGATE, BE PERMITTED ON THE ROADWAY WITH LESS THAN 4 INCHES OF MATERIAL COVERING THE FABRIC.
 - E. THE AGGREGATE SHALL BE IMMEDIATELY COMPACTED TO NOT LESS THAN 95 PERCENT OF THE MAXIMUM DRY DENSITY AS PROVIDED BY THE PROCTOR TEST, ASTM D 1557 WITH A TAMPING ROLLER, OR WITH A PNEUMATIC–TIRED ROLLER, OR WITH A VIBRATORY MACHINE OR ANY COMBINATION OF THE ABOVE. THE TOP LAYER SHALL BE GIVEN A FINAL ROLLING WITH A THREE–WHEEL OR TANDEM ROLLER.
- 3.6 FINISH GRADING:
- A. PERFORM ALL GRADING TO PROVIDE POSITIVE DRAINAGE AWAY FROM STRUCTURES AND SMOOTH, EVEN SURFACE DRAINAGE OF THE ENTIRE AREA WITHIN THE LIMITS OF CONSTRUCTION. GRADING SHALL BE COMPATIBLE WITH ALL SURROUNDING TOPOGRAPHY AND STRUCTURES.
 - B. UTILIZE SATISFACTORY FILL MATERIAL RESULTING FROM THE EXCAVATION WORK IN THE CONSTRUCTION OF FILLS, EMBANKMENTS AND FOR REPLACEMENT OF REMOVED UNSUITABLE MATERIALS.
 - C. ACHIEVE FINISHED GRADE BY PLACING A MINIMUM OF 4 INCHES OF 1/2" – 3/4" CRUSHED STONE ON TOP SOIL STABILIZER FABRIC.
 - D. REPAIR ALL ACCESS ROADS AND SURROUNDING AREAS USED DURING THE COURSE OF THIS WORK TO THEIR ORIGINAL CONDITION.
- 3.7 ASPHALT PAVING ROAD:
- A. DIVISION 600 – KDOT FLEXIBLE PAVEMENT. (UPDATE PER LOCAL DOT)
 - B. SECTION 403 – MODOT ASPHALT CONCRETE PAVEMENT.

ENVIRONMENTAL NOTES

1. ALL WORK PERFORMED SHALL BE DONE IN ACCORDANCE WITH ISSUED PERMITS. THE CONTRACTOR SHALL BE RESPONSIBLE FOR PAYMENT OF FINES AND PROPER CLEAN UP FOR AREAS IN VIOLATION.
2. CONTRACTOR AND/OR DEVELOPER SHALL BE RESPONSIBLE FOR CONSTRUCTION AND MAINTENANCE OF EROSION AND SEDIMENTATION CONTROLS DURING CONSTRUCTION FOR PROTECTION OF ADJACENT PROPERTIES, ROADWAYS AND WATERWAYS AND SHALL BE MAINTAINED IN PLACE THROUGH FINAL JURISDICTIONAL INSPECTION & RELEASE OF SITE.
3. CONTRACTOR SHALL INSTALL/CONSTRUCT ALL NECESSARY SEDIMENT/SILT CONTROL FENCING AND PROTECTIVE MEASURES WITHIN THE LIMITS OF SITE DISTURBANCE PRIOR TO CONSTRUCTION.
4. NO SEDIMENT SHALL BE ALLOWED TO EXIT THE PROPERTY. THE CONTRACTOR IS RESPONSIBLE FOR TAKING ADEQUATE MEASURES FOR CONTROLLING EROSION. ADDITIONAL SEDIMENT CONTROL FENCING MAY BE REQUIRED IN ANY AREAS SUBJECT TO EROSION.
5. CONTRACTOR SHALL BE RESPONSIBLE FOR DAILY INSPECTIONS AND ANY REPAIRS OF ALL SEDIMENT CONTROL MEASURES INCLUDING SEDIMENT REMOVAL AS NECESSARY.
6. CLEARING OF VEGETATION AND TREE REMOVAL SHALL BE ONLY AS PERMITTED AND BE HELD TO A MINIMUM. ONLY TREES NECESSARY FOR CONSTRUCTION OF THE FACILITIES SHALL BE REMOVED.
7. SEEDING AND MULCHING AND/OR SODDING OF THE SITE WILL BE ACCOMPLISHED AS SOON AS POSSIBLE AFTER COMPLETION OF THE PROJECT FACILITIES AFFECTING LAND DISTURBANCE.
8. CONTRACTOR SHALL PROVIDE ALL EROSION AND SEDIMENTATION CONTROL MEASURES AS REQUIRED BY LOCAL, COUNTY AND STATE CODES AND ORDINANCES TO PROTECT EMBANKMENTS FROM SOIL LOSS AND TO PREVENT ACCUMULATION OF SOIL AND SILT IN STREAMS AND DRAINAGE PATHS LEAVING THE CONSTRUCTION AREA. THIS MAY INCLUDE SUCH MEASURES AS SILT FENCES, STRAW BALE SEDIMENT BARRIERS, AND CHECK DAMS.
9. RIP RAP OF SIZES INDICATED SHALL CONSIST OF CLEAN, HARD, SOUND, DURABLE, UNIFORM IN QUALITY STONE FREE OF ANY DETRIMENTAL QUANTITY OF SOFT, FRIABLE, THIN, ELONGATED OR LAMINATED PIECES, DISINTEGRATED MATERIAL, ORGANIC MATTER, OIL, ALKALI, OR OTHER DELETERIOUS SUBSTANCES

CONCRETE NOTES

1. MIX DESIGN REQUIREMENTS: (UNLESS NOTED OTHERWISE)
 - A. CEMENT SHALL CONFORM TO ASTM C–150, TYPE II
 - B. COMPRESSIVE STRENGTH = 2,500 PSI
 - C. CONCRETE SLUMP SHALL BE 3"+/–1" FOR SLABS AND 4"+/–1" FOR ALL OTHER WORK
 - D. WATER CEMENT RATIO = 0.46 MAX
2. AGGREGATES FOR NORMAL WEIGHT CONCRETE SHALL CONFORM TO ASTM C–33 (1" MAXIMUM SIZE), AND ASTM C–330 FOR STRUCTURAL LIGHT WEIGHT CONCRETE.
3. WHERE CONCRETE WILL BE IN CONTACT WITH NATIVE OR IMPORTED SOIL WHICH HAS A VERY SEVERE SULFATE CONTENT, POZZOLAN SHALL BE ADDED AS REQUIRED.
4. EXTERIOR CONCRETE EXPOSED TO FREEZING TEMPERATURES AND/OR SALT OR DEICING CHEMICALS SHALL HAVE AIR ENTRAINMENT AND THE CEMENT CONTENT APPROPRIATE FOR THE EXPECTED EXPOSURE.
5. WATER SHALL BE POTABLE OR CLEAN, FREE FROM DELETERIOUS AMOUNTS OF ACIDS, ALKALIS OR ORGANIC MATERIALS, OILS, AND SALTS.
6. READY–MIX CONCRETE SHALL BE MIXED AND DELIVERED IN ACCORDANCE WITH ASTM C–94.
7. FLOOR SLABS SHALL CONFORM TO ASTM C–38 STANDARDS AND SHALL BE AT LEAST 3 1/2 INCHES THICK – SEE FOUNDATION PLANS FOR REINFORCEMENT, BASE, UNDERLAYMENT, VAPOR BARRIER OR OTHER SPECIFIC REQUIREMENTS.
8. FLOOR SLABS SHALL BE LEVEL OR TRUE SLOPES AS SHOWN ON DRAWINGS. TOLERANCE: 1/8 INCH IN 10 FEET
9. PROVIDE LIGHT BROOM FINISH ON ALL EXPOSED CONCRETE UNLESS NOTED OTHERWISE.
10. PRIOR TO COMMENCING ANY FOUNDATION WORK, COORDINATE WORK WITH ANY EXISTING UTILITIES. FOUNDATIONS SHALL BE LOWERED WHERE REQUIRED TO AVOID UTILITIES.
11. ALL EDGES OF PERMANENTLY EXPOSED CONCRETE SURFACES SHALL BE CHAMFERED 3/4" UNLESS NOTED OTHERWISE.
12. FORMWORK SHALL REMAIN PLACE UNTIL CONCRETE HAS OBTAINED AT LEAST 90% OF COMPRESSIVE STRENGTH. THE CONTRACTOR SHALL PROVIDE ALL SHORING AND RESHORING.
13. PROVIDE CONCRETE SLABS OVER A 10 MIL POLYETHYLENE VAPOR BARRIER OVER 4" OF POROUS FILL UNLESS NOTED OTHERWISE.
14. ALL POROUS FILL MATERIAL SHALL BE A CLEAN GRANULAR MATERIAL. POROUS FILL SHALL BE COMPACTED TO 90% MAX. DRY DENSITY.
15. WALKWAYS AND OTHER EXTERIOR SLABS ARE NOT INDICATED ON THE STRUCTURAL DRAWINGS. SEE THE SITE PLAN AND ARCHITECTURAL DRAWINGS FOR LOCATIONS, DIMENSIONS, ELEVATIONS, JOINTING DETAILS AND FINISH DETAILS. PROVIDE 4" WALKS REINFORCED WITH 6X6 – W4.XW1.4 WWF UNLESS OTHERWISE NOTED.
16. ALL CONCRETE MATERIALS AND WORKMANSHIP SHALL CONFORM TO CHAPTER 19 OF THE CBC AND TO ALL REQUIREMENTS OF ACI 301, "SPECIFICATIONS FOR STRUCTURAL CONCRETE FOR BUILDINGS," EXCEPT AS SPECIFIED HEREIN.
17. ALL FOOTINGS SHALL REST ON FIRM NATURAL SOIL OR APPROVED COMPACTED FILL.
18. MONOPOLE CAISSONS ARE DESIGNED BY OTHERS. PROVIDE ADEQUATE SEPARATION AND/OR COMPRESSIBLE MATERIAL AROUND THE TOP OF THE CAISSON AS DIRECTED BY THE CAISSON ENGINEER TO PROTECT ADJACENT NEW AND EXISTING FOUNDATIONS AND OTHER ELEMENTS.
19. CONTROL JOINTS SHALL BE PLACED IN ALL CONCRETE SLABS PER THE SCHEDULE BELOW. SAWCUT WITHIN 4 HOURS AFTER THE POUR USING THE "SOFF–CUT" PROCEDURE.

SLAB THICKNESS	MAXIMUM SPACING
4"	10'–0"
5"	12'–0"
6" AND LARGE	15'–0"

REINFORCING STEEL NOTES

1. ALL REINFORCING SHALL BE NEW DEFORMED BARS CONFORMING TO ASTM A615, GRADE 60 OR ASTM A706, GRADE 60. ALL WELDED REINFORCING BARS SHALL CONFORM TO ASTM A706.
2. REINFORCING STEEL SPLICE/DEVELOPMENT LENGTHS SHALL CONFORM TO THE FOLLOWING MINIMUM LENGTHS UNLESS NOTED OTHERWISE: SPLICED BARS SHALL BE WIRED TOGETHER.

SPLICE/DEVELOPMENT LENGTH (INCHES)		
BAR SIZE	TOP BAR	OTHER BAR
#3	28	22
#4	37	29
#5	47	36
#6	56	43
#7	81	63
#8	93	72
#9	105	81
#10	116	89

THE BAR LENGTHS APPLY TO HORIZONTAL REINFORCEMENT PLACED WITH MORE THAN 12" OF FRESH CONCRETE CAST BEFORE THE SPLICE OR DEVELOP LENGTH. COMPRESSION DOWEL EMBEDMENT: 22 BAR DIAMETERS. LAP WELDED WIRE FABRIC ONE SPACING OF CROSS WIRES PLUS 2"

3. MINIMUM CONCRETE COVER UNLESS NOTED OTHERWISE:
 - UNFORMED SURFACE IN CONTACT WITH THE GROUND: 3"
 - FORMED SURFACES EXPOSED TO EARTH OR WEATHER
 - #6 BARS AND LARGER: 2"
 - #5 BARS AND SMALLER: 1.5"
 - FORMED SURFACES NOT EXPOSED TO EARTH OR WEATHER
 - BEAMS, GIRDERS AND COLUMNS: 1.5"
 - SLABS, WALLS AND JOISTS
 - #11 BARS AND SMALLER: 0.75"
4. BARS SHALL BE CLEAN OF MUD, OIL, OR OTHER COATINGS LIKELY TO IMPAIR BONDING.
5. ALL REINFORCING SHALL BE SECURED IN PLACE PRIOR TO INSPECTIONS, PLACING CONCRETE, OR GROUTING MASONRY.
6. WELDING: BARS SHALL NOT BE WELDED UNLESS AUTHORIZED. WHEN AUTHORIZED, CONFORM TO ACI 301 SEC 3.2, 2.2, AND AWS D1.4 "WELDING" AND PROVIDE ASTM A706, GRADE 60 REINFORCEMENT.
7. FIELD BENDING: CONFORM TO ACI 301 SEC 3.3.2.8 "FIELD BENDING OR STRAIGHTENING". BAR SIZES #3 THROUGH #5 MAY BE FIELD BENT COLD THE FIRST TIME. OTHER BARS REQUIRE PREHEATING. DO NOT TWIST BARS.
8. SPLICE ALL BARS IN MASONRY WITH A MINIMUM OF 46 BAR DIAMETER LAPS (2'–0" MINIMUM).
9. ALL VERTICAL WALL REINFORCEMENT SHALL BE CONTINUOUS BETWEEN SPLICE LOCATIONS SHOWN IN THE DETAILS.

ISSUED FOR:
**KIRKWOOD PLAZA
SHOPPING CENTER**
1630 W CAMPBELL AVE.,
CAMPBELL, CA 95008



AT&T SITE NO:	CCL01280
PROJECT NO:	13334607
DRAWN BY:	SD
CHECKED BY:	MF

2	12/22/2022	100% CD'S REVISED	SP
1	12/19/2022	100% CD'S FOR SUBMITAL	BW
0	11/30/2022	100% CD'S FOR REVIEW	BW
C	02/01/2022	95% CD'S REVISED – RLS	BW
B	12/20/2021	90% CD'S FOR REV–RLS	DR
A	11/29/2021	90% CD'S FOR REVIEW	BW
REV	DATE	DESCRIPTION	BY



IT IS A VIOLATION OF LAW FOR ANY PERSON, UNLESS THEY ARE ACTING UNDER THE DIRECTION OF A LICENSED PROFESSIONAL ENGINEER, TO ALTER THIS DOCUMENT.

SHEET TITLE
GENERAL NOTES


SHEET NUMBER
GN-2

Lease Area Description

All that certain lease area being a portion of that certain Parcel 4 as is on that certain Parcel Map filed for record at Book 672 of Parcel Maps at Page 39, Santa Clara County Records, located in the City of Campbell, County of Santa Clara, State of California, and being more particularly described as follows:


Commencing at an iron pipe monument in box set for the centerline intersection of Whitwood Lane and Winslow Court as is shown on the above referenced map, from which a similar monument bears North 87°30'15" East 328.00 feet; thence from said point of commencement North xxxx feet to a point on the roof of an existing building and the True Point of Beginning; thence from said True Point of Beginning North xxxx feet to the point of beginning.

Together with non-exclusive easements for access and utility purposes as are necessary from and between the above described lease areas and running thence in, on, over, and through the underlying building and parcel as is generally shown hereon to the public right of way more commonly known as Campbell Avenue.

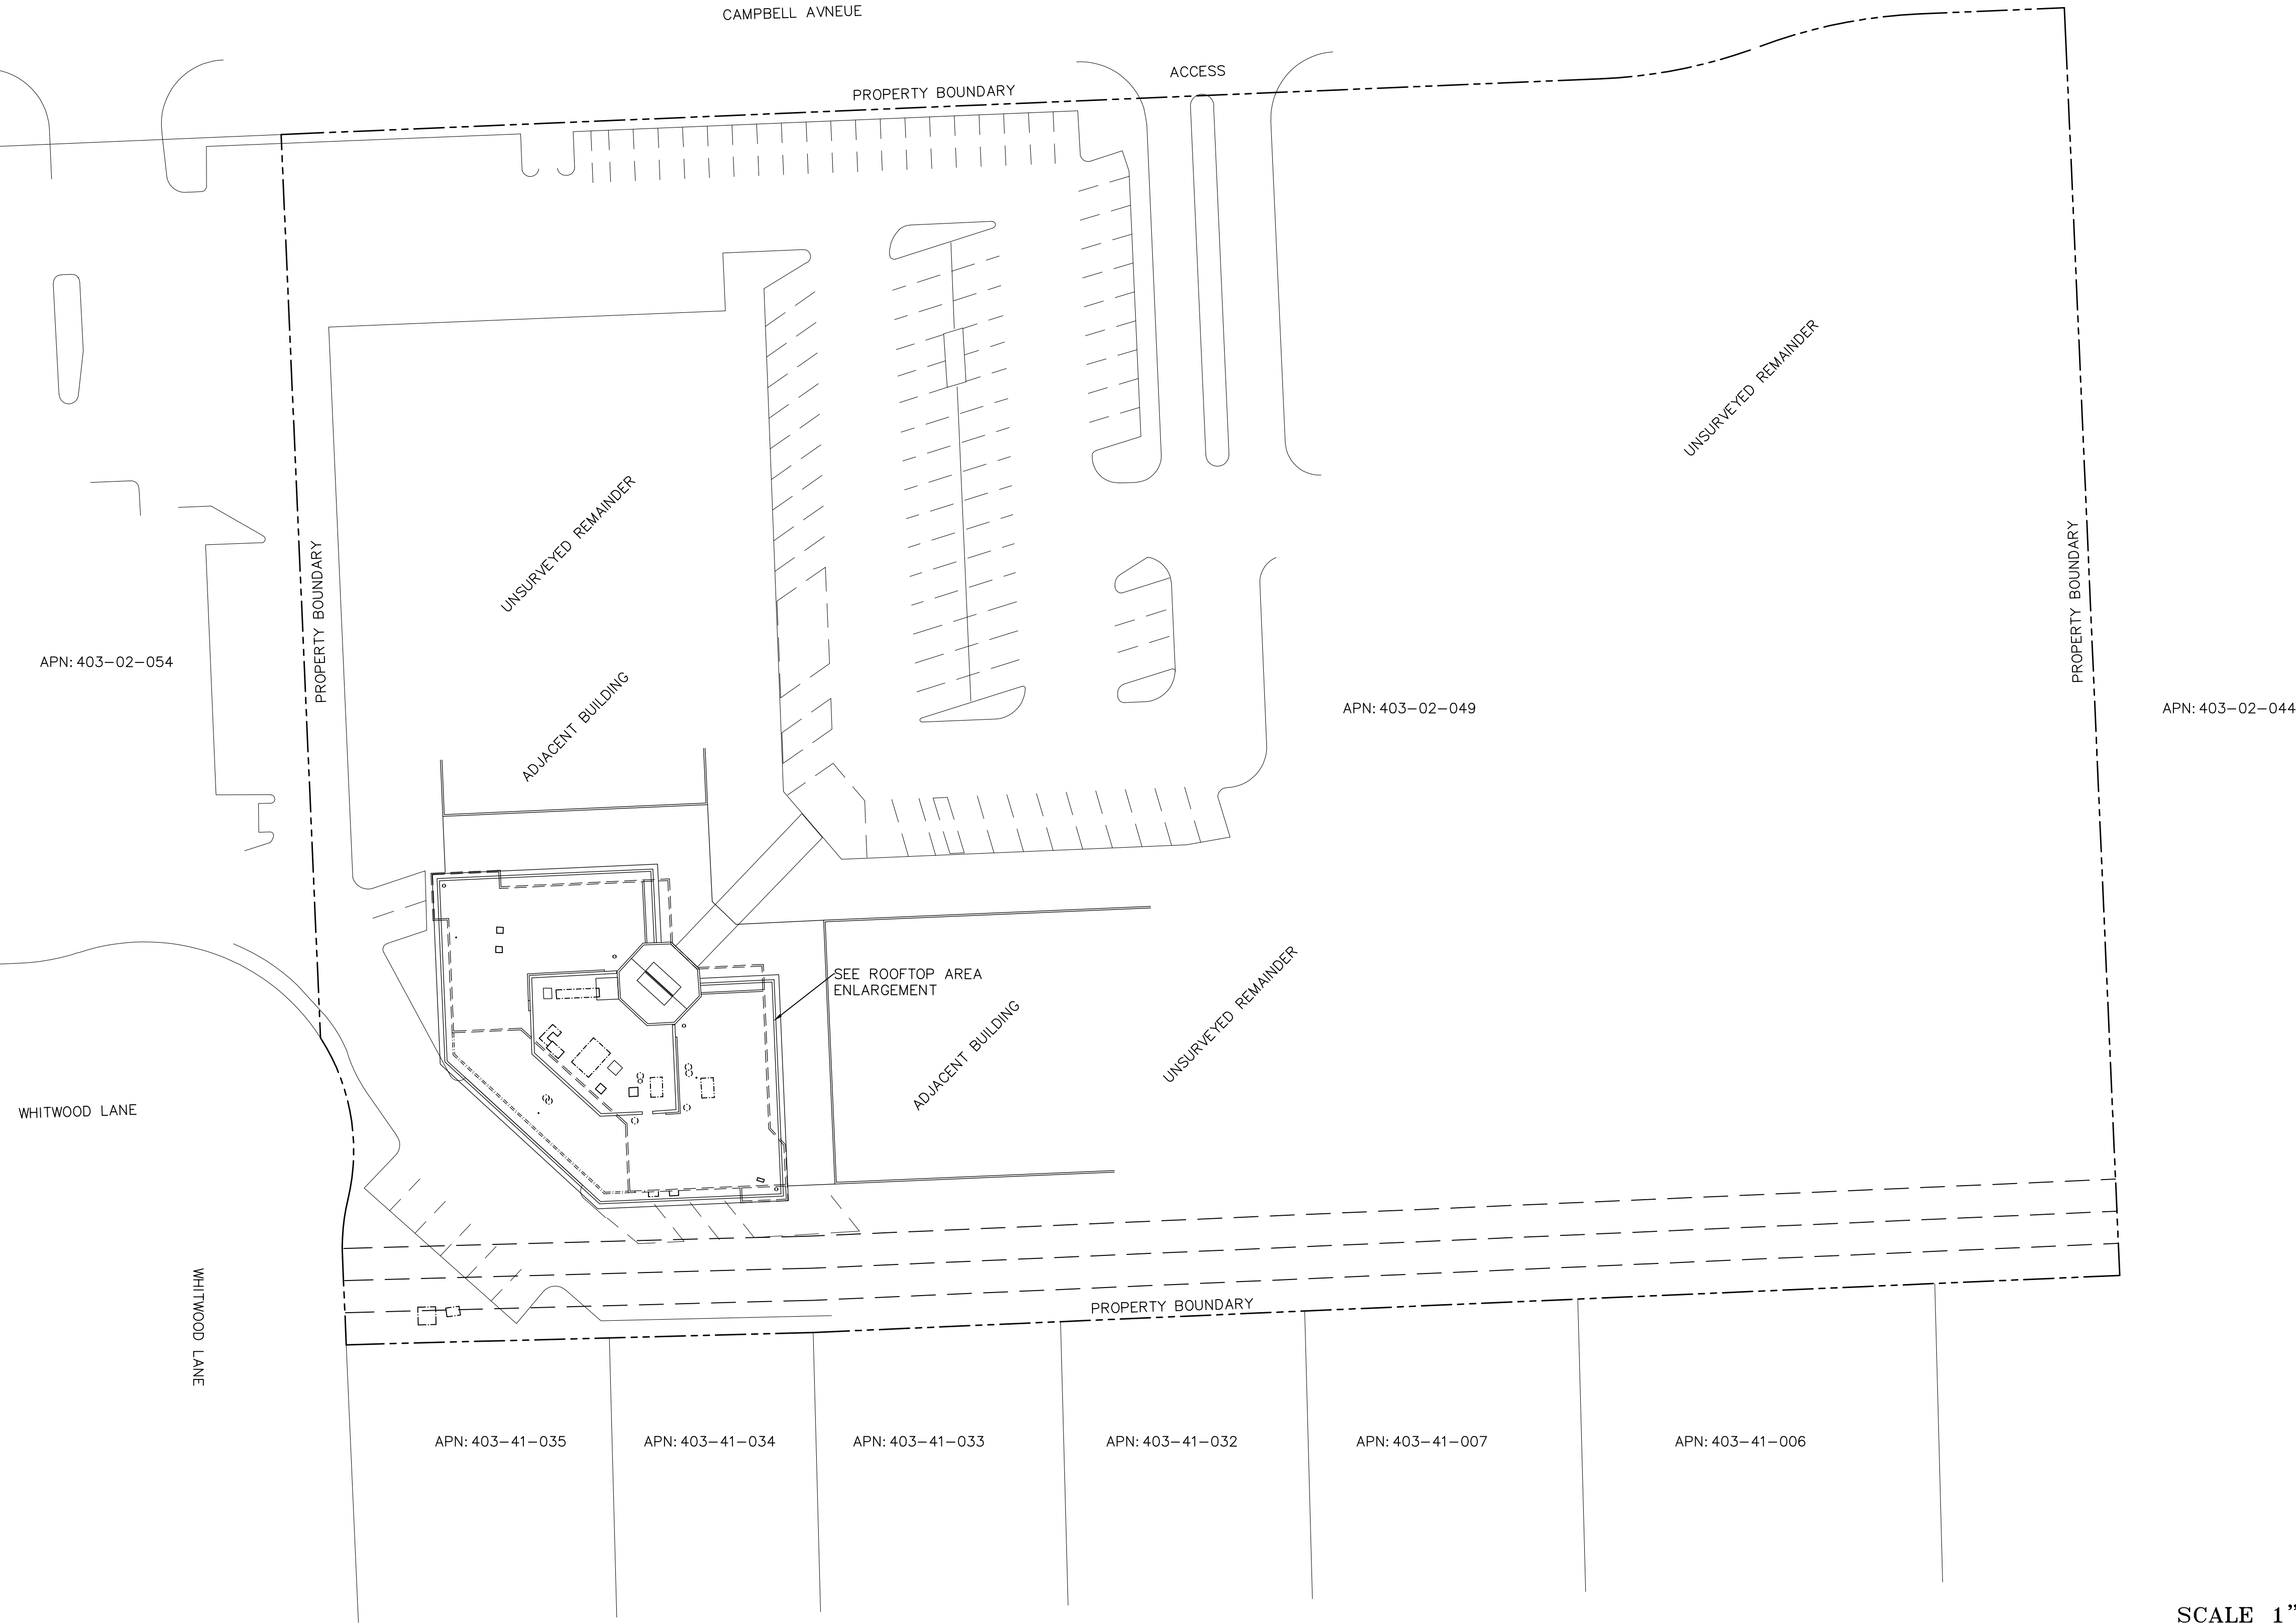

SCALE 1" = 30'

OVERALL SITE PLAN

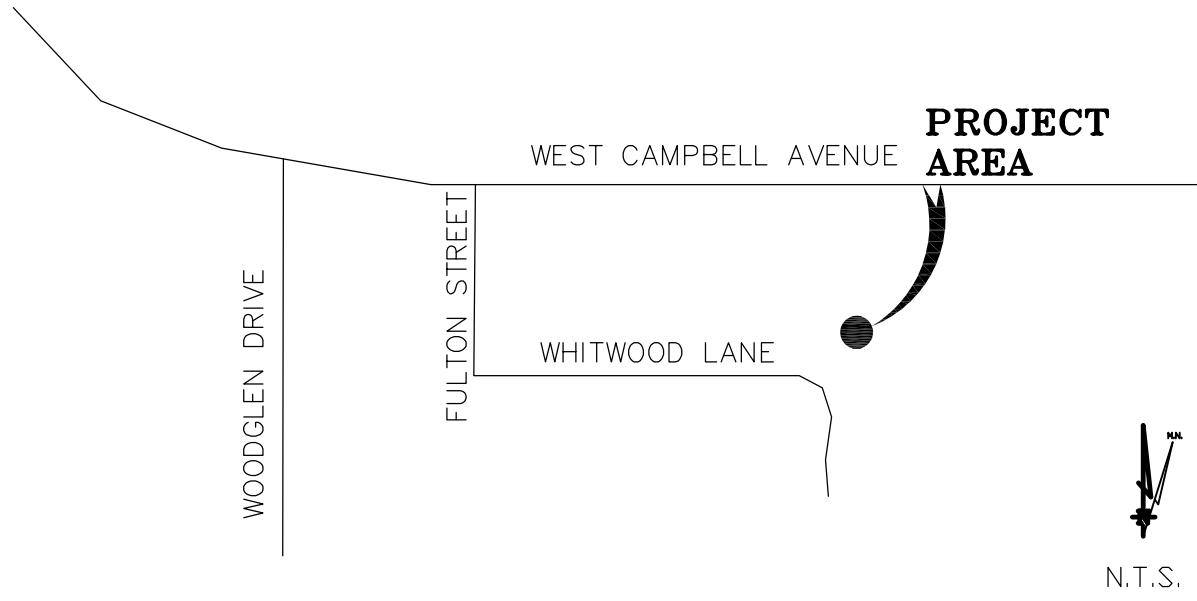

CAMPBELL, CA

VICINITY MAP

THESE DRAWINGS AND/OR THE ACCOMPANYING SPECIFICATION AS INSTRUMENTS OF SERVICE, ARE THE EXCLUSIVE PROPERTY OF GEIL ENGINEERING AND THEIR USE AND PUBLICATION SHALL BE RESTRICTED TO THE ORIGINAL SITE AND CARRIER FOR WHICH THEY ARE PREPARED. REUSE, REPRODUCTION OR PUBLICATION BY ANY METHOD, IN WHOLE OR IN PART, IS PROHIBITED EXCEPT BY WRITTEN PERMISSION FROM GEIL ENGINEERING TITLE TO THESE PLANS AND/OR SPECIFICATIONS SHALL REMAIN WITH GEIL ENGINEERING WITHOUT PREJUDICE AND VISUAL CONTACT WITH THEM SHALL CONSTITUTE PRIMA FACIE EVIDENCE OF ACCEPTANCE OF THESE RESTRICTIONS.

BOUNDARY SHOWN IS BASED ON MONUMENTATION FOUND AND RECORD INFORMATION. THIS IS NOT A BOUNDARY SURVEY. THIS IS A SPECIALIZED TOPOGRAPHIC MAP WITH PROPERTY LINES AND EASEMENTS BEING A GRAPHIC DEPICTION BASED ON INFORMATION GATHERED FROM VARIOUS SOURCES OF RECORD AND AVAILABLE MONUMENTATION FOUND DURING THE FIELD SURVEY. NO EASEMENTS WERE RESEARCHED OR PLOTTED. PROPERTY LINES AND LINES OF TITLE WERE NOT INVESTIGATED NOR SURVEYED. NO PROPERTY MONUMENTS WERE SET.

Geil Engineering
Engineering * Surveying * Planning
1226 High Street
Auburn, California 95603-5015
Phone: (530) 885-0426 * Fax: (530) 823-1309

A.T.& T. Mobility

Project No./Name: CVL01280 / Kirkwood Plaza Shopping Center

Project Site Location: 1630 West Campbell Avenue
Campbell, CA 95008
Santa Clara County

Date of Observation: 06-18-20

Equipment/Procedure Used to Obtain Coordinates: Trimble Pathfinder Pro XL post processed with Pathfinder Office software.

Type of Antenna Mount: Rooftop

Coordinates (Tower)
Latitude: N 37° 17' xxx" (NAD83) N 37° 17' xxx" (NAD27)
Longitude: W 121° 58' xxx" (NAD83) W 121° 58' xxx" (NAD27)

ELEVATION of Ground at Structure (NAVD88) xxx' AMSL
STRUCTURE HEIGHT: (Top Parapet Wall) xxx' AGL
OVERALL HEIGHT: (Top Skylite) xxx' AGL

CERTIFICATION: I, the undersigned, do hereby certify elevation listed above is based on a field survey done under my supervision and that the accuracy of those elevations meet or exceed 1-A Standards as defined in the FAA ASAC Information Sheet 91:003, and that they are true and accurate to the best of my knowledge and belief.

Kenneth D. Geil California RCE 14803

DATE OF SURVEY: 06-18-20

SURVEYED BY OR UNDER DIRECTION OF: KENNETH D. GEIL, R.C.E. 14803

LOCATED IN THE COUNTY OF SANTA CLARA, STATE OF CALIFORNIA

BEARINGS SHOWN ARE BASED UPON MONUMENTS FOUND AND RECORD INFORMATION. THIS IS NOT A BOUNDARY SURVEY.

ELEVATIONS SHOWN ON THIS PLAN ARE BASED UPON U.S.G.S. N.A.V.D. 88 DATUM. ABOVE MEAN SEA LEVEL.

N.G.V.D. 1929 CORRECTION: SUBTRACT xxx' FROM ELEVATIONS SHOWN.

CONTOUR INTERVAL: N/A


CONTRACTOR IS RESPONSIBLE TO VERIFY LEASE AREA PRIOR TO CONSTRUCTION.

ASSESSOR'S PARCEL NUMBER: 403-02-049

OWNER(S): KIRKORIAN FAMILY PARTNERSHIP
290 SARATOGA-LOS GATOS ROAD
LOS GATOS, CA 95030

DEPT	APPROVED	DATE
A&C		
RE		
RF		
INT		
EE\IN		
OPS		
EE\OUT		

Surveyor
GEIL ENGINEERING
ENGINEERING * SURVEYING * PLANNING
1226 HIGH STREET
AUBURN, CALIFORNIA 96003
Phone: (530) 885-0426
Fax: (530) 823-1309

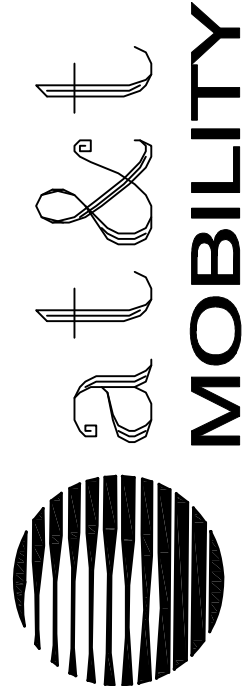

CVL01280
KIRKWOOD PLAZA
SHOPPING CENTER
1630 W. CAMPBELL AVE.
CAMPBELL, CA 95008
PLOT PLAN AND
SITE TOPOGRAPHY


REVISIONS	06-22-20	DRAWING SUBMITAL
REV	N. ROHE	
REV	05-07-21	NAME CHANGE
REV	N. ROHE	
REV		
REV		
REV		

Sheet

C-1


BOUNDARY SHOWN IS BASED ON MONUMENTATION FOUND AND RECORD INFORMATION. THIS IS NOT A BOUNDARY SURVEY. THIS IS A SPECIALIZED TOPOGRAPHIC MAP WITH PROPERTY LINES AND EASEMENTS BEING A GRAPHIC DEPICTION BASED ON INFORMATION GATHERED FROM VARIOUS SOURCES OF RECORD AND AVAILABLE MONUMENTATION FOUND DURING THE FIELD SURVEY. NO EASEMENTS WERE RESEARCHED OR PLOTTED. PROPERTY LINES AND LINES OF TITLE WERE NOT INVESTIGATED NOR SURVEYED. NO PROPERTY MONUMENTS WERE SET.

THESE DRAWINGS AND/OR THE ACCOMPANYING SPECIFICATION AS INSTRUMENTS OF SERVICE, ARE THE EXCLUSIVE PROPERTY OF GEIL ENGINEERING AND THEIR USE AND PUBLICATION SHALL BE RESTRICTED TO THE ORIGINAL SITE AND CARRIER FOR WHICH THEY ARE PREPARED. REUSE, REPRODUCTION OR PUBLICATION BY ANY METHOD, IN WHOLE OR IN PART, IS PROHIBITED EXCEPT BY WRITTEN PERMISSION FROM GEIL ENGINEERING TITLE TO THESE PLANS AND/OR SPECIFICATIONS SHALL REMAIN WITH GEIL ENGINEERING WITHOUT PREJUDICE AND VISUAL CONTACT WITH THEM SHALL CONSTITUTE PRIMA FACIE EVIDENCE OF ACCEPTANCE OF THESE RESTRICTIONS.

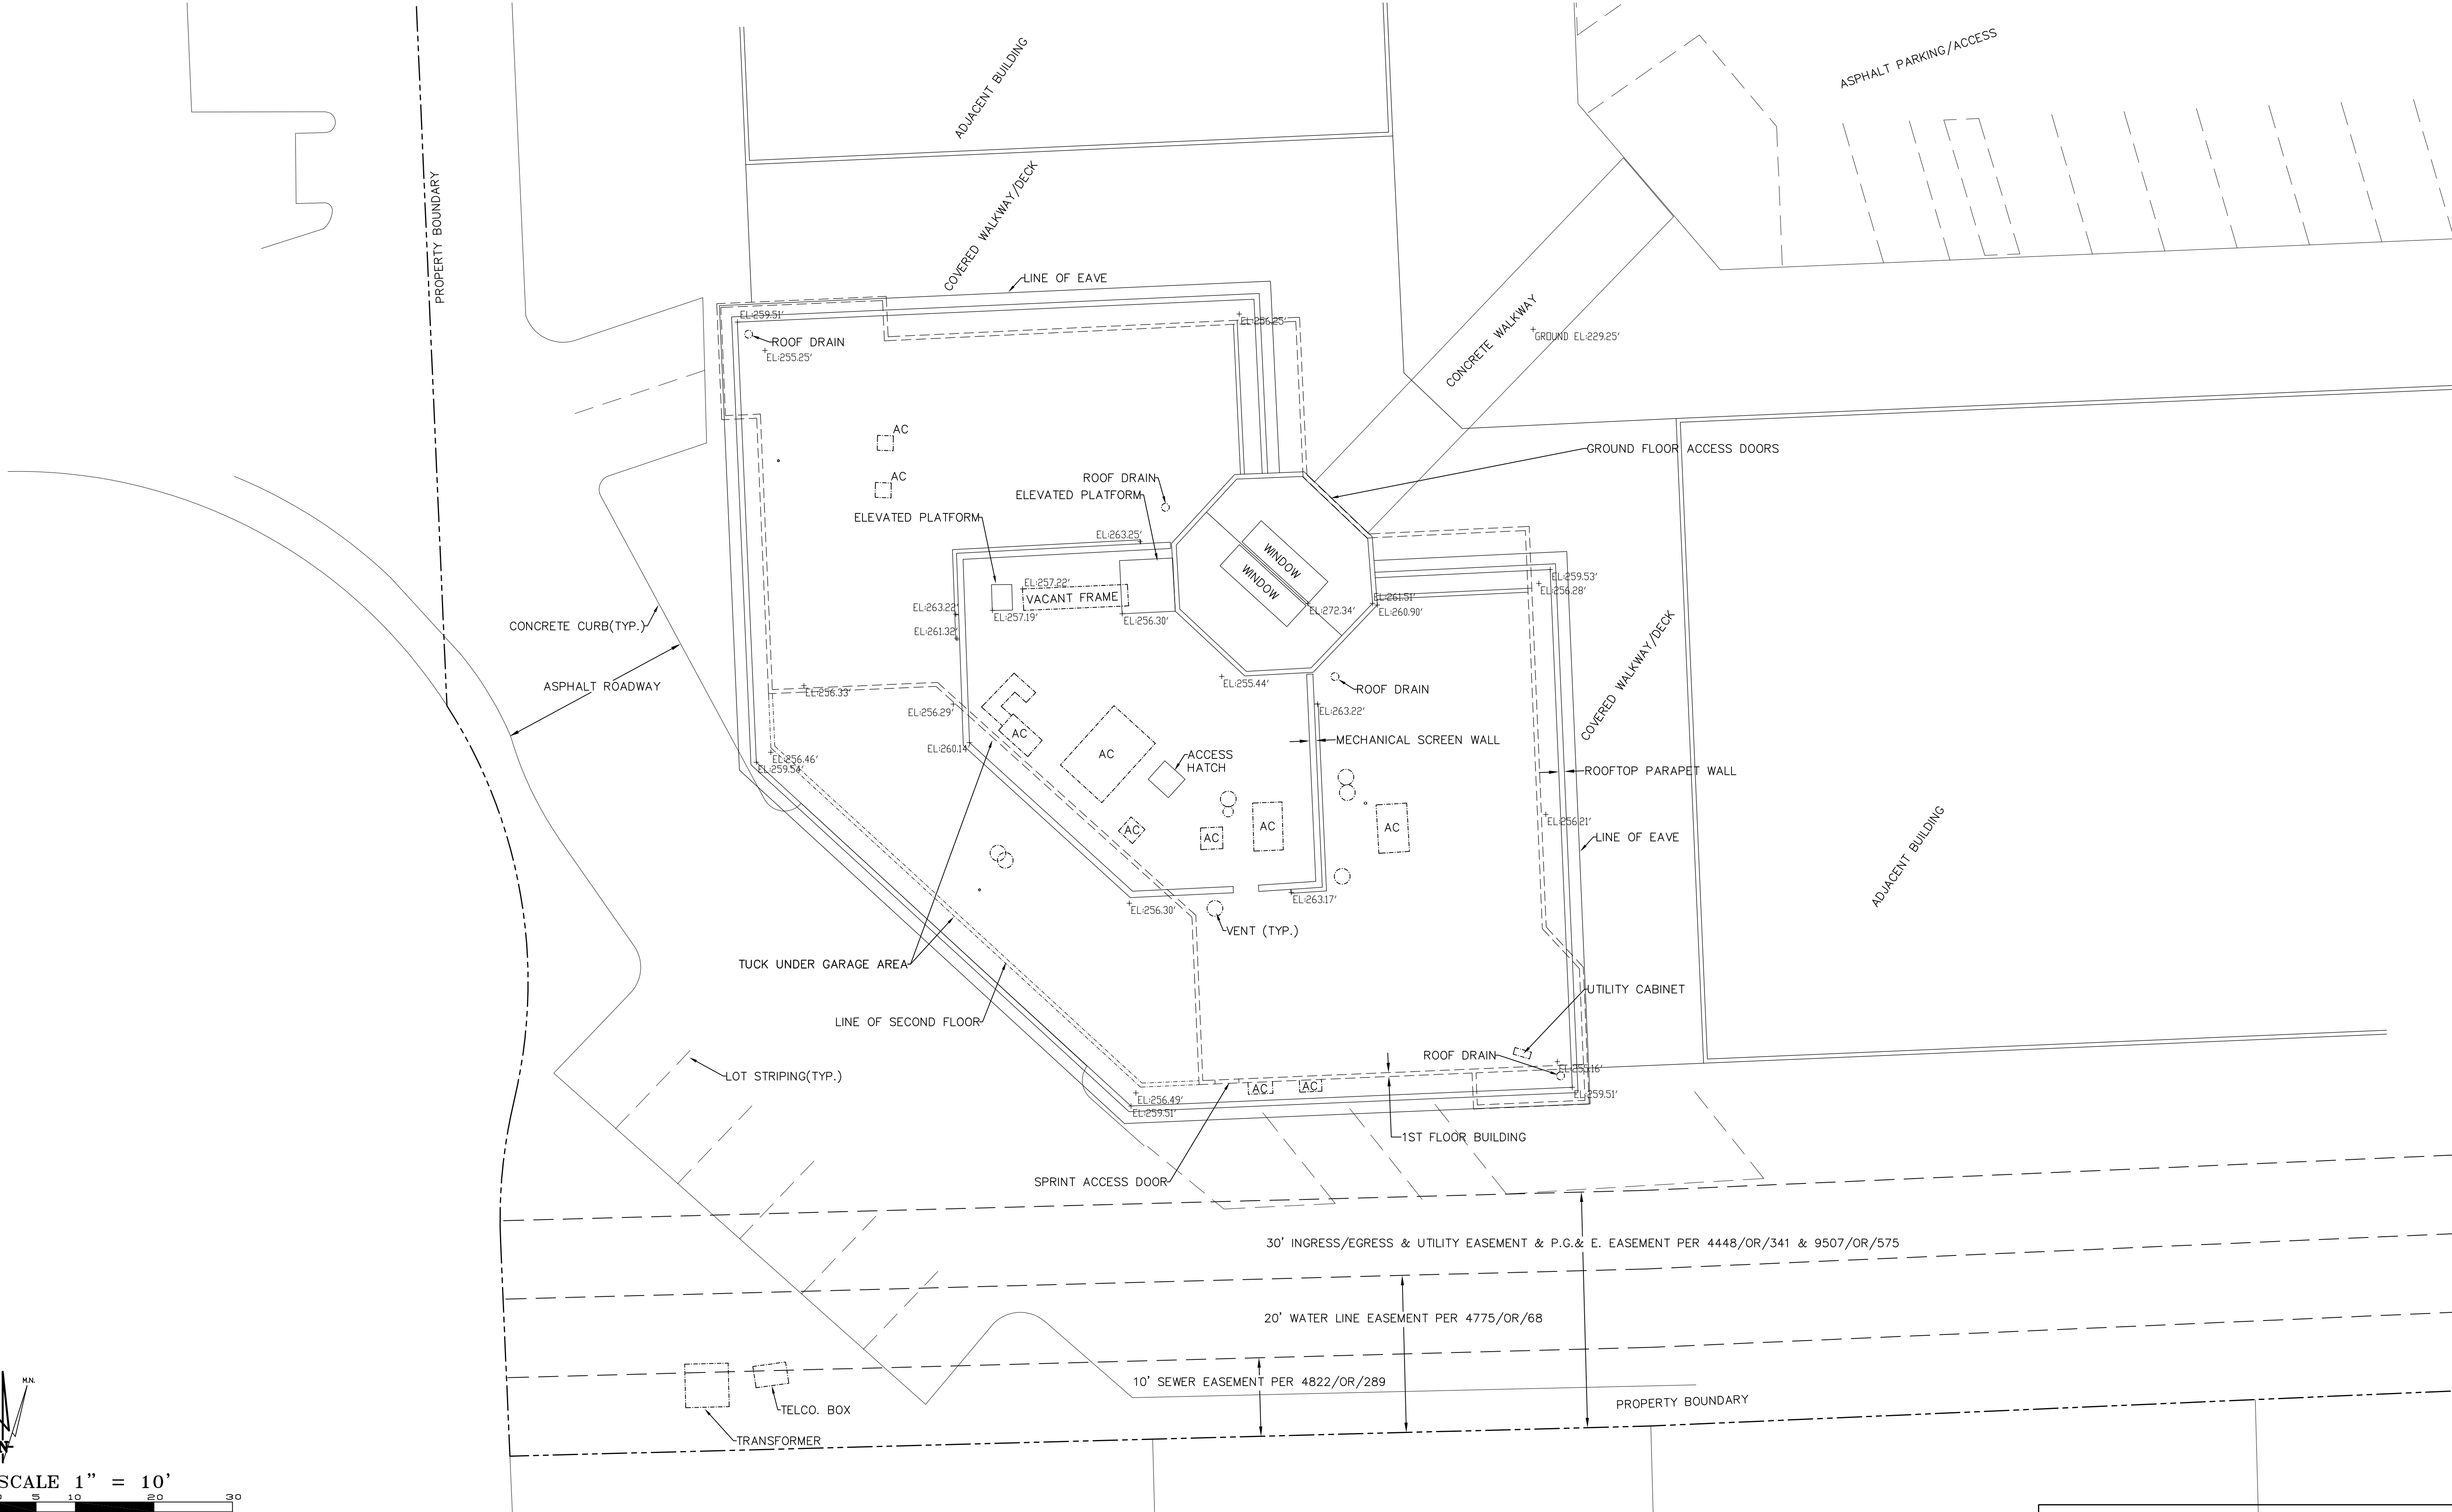

DEPT	APPROVED	DATE
A&C		
RE		
RF		
INT		
EE\IN		
OPS		
EE\OUT		

Surveyor
GEIL ENGINEERING
ENGINEERING • SURVEYING • PLANNING
1226 HIGH STREET
AUBURN, CALIFORNIA 96603
Phone: (916) 885-1226
Fax: (916) 885-1309

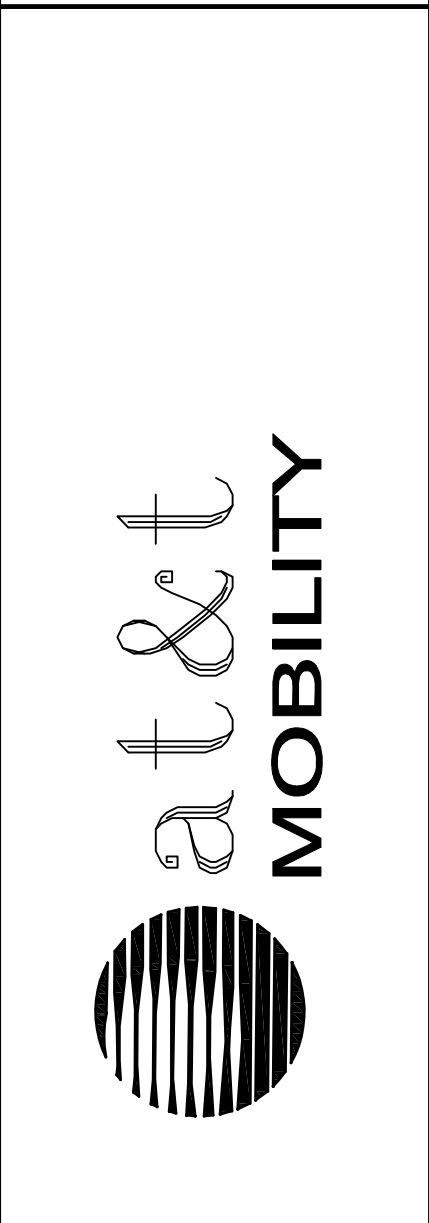

CVL01280
**KIRKWOOD PLAZA
SHOPPING CENTER**
1630 W. CAMPBELL AVE.
CAMPBELL, CA 95008
PLOT PLAN AND
SITE TOPOGRAPHY

Sheet

C-2

ROOFTOP AREA ENLARGEMENT

NOTES:

- THE WIRELESS COMMUNICATION FACILITY COMPLIES WITH FEDERAL STANDARDS FOR RADIO FREQUENCY IN ACCORDANCE WITH THE TELECOMMUNICATION ACT OF 1996 AND SUBSEQUENT AMENDMENTS AND ANY OTHER REQUIREMENTS IMPOSED BY STATE OR FEDERAL REGULATORY AGENCIES.
- NO EXISTING PARKING STALLS ARE BEING ADDED OR REMOVED AS PART OF THE NEW INSTALLATION.
- THE BELOW GRADING INFORMATION IS AN ESTIMATE:
 - TRENCH IS TO BE 3'-0" DEEP AND 16" WIDE - ALL SPOILS TO BE PLACED BACK INTO TRENCH & COMPACTED TO 90%
 - CONCRETE FOOTING IS TO BE 18 YARDS WITH A 5'-0" DIA.
 - CONCRETE PAD IS TO BE 9 YARDS TOTAL DISPLACEMENT - HALF ABOVE GRADE; DIRT TO BE IMPACTED 5 YARDS UNDER
 - ALL SPOILS TO BE REMOVED FROM PROJECT SITE

DISCLAIMER:

THIS SET OF DRAWINGS WAS PREPARED UTILIZING INFORMATION OBTAINED FROM PUBLIC DOCUMENTS MADE AVAILABLE ON THE JURISDICTIONS WEBSITE. M SQUARED WIRELESS CANNOT GUARANTEE THE ACCURACY OF THE DATA AND INFORMATION DEPICTED ON THE JURISDICTIONS WEBPAGE AND HEREBY EXPRESSLY DISCLAIMS ANY RESPONSIBILITY FOR THE TRUTH, VALIDITY, INVALIDITY, ACCURACY, INACCURACY OF ANY SAID DATA AND INFORMATION. THE PARCEL LINES ON MAPS ARE FOR ILLUSTRATION PURPOSES ONLY AND ARE NOT INTENDED TO BE USED AS A SURVEY PRODUCT. USER ACCEPTS RESPONSIBILITY FOR THE UNAUTHORIZED USE OR TRANSMISSION OF ANY SUCH DATA OR INFORMATION IN ITS ACTUAL OR ALTERED FORM.


LEGEND

- PROPERTY LINE - SUBJECT PARCEL
- NEW LEASE AREA
- EXISTING SETBACK LINE
- X EXISTING FENCE LINE
- EXISTING ROAD
- EXISTING BUILDING


COA REQUIREMENT FOR CONSTRUCTION ACTIVITIES:

THE APPLICANT SHALL ABIDE BY THE FOLLOWING REQUIREMENTS DURING CONSTRUCTION:

- THE PROJECT SITE SHALL BE POSTED WITH THE NAME AND CONTACT NUMBER OF THE LEAD CONTRACTOR IN A LOCATION VISIBLE FROM THE PUBLIC STREET PRIOR TO THE ISSUANCE OF BUILDING PERMITS.
- CONSTRUCTION ACTIVITIES SHALL BE LIMITED TO WEEKDAYS BETWEEN 8:00 A.M. AND 5:00 P.M. AND SATURDAYS BETWEEN 9:00 A.M. AND 4:00 P.M. NO CONSTRUCTION SHALL TAKE PLACE ON SUNDAYS OR HOLIDAYS UNLESS AN EXCEPTION IS GRANTED BY THE BUILDING OFFICIAL.
- ALL CONSTRUCTION EQUIPMENT WITH INTERNAL COMBUSTION ENGINES USED ON THE PROJECT SITE SHALL BE PROPERLY MUFFLED AND MAINTAINED IN GOOD WORKING CONDITION.
- UNNECESSARY IDLING OF INTERNAL COMBUSTION ENGINES SHALL BE STRICTLY PROHIBITED.
- ALL STATIONARY NOISE-GENERATING CONSTRUCTION EQUIPMENT, SUCH AS AIR COMPRESSORS AND PORTABLE POWER GENERATORS, SHALL BE LOCATED AS FAR AS POSSIBLE FROM NOISE-SENSITIVE RECEPTORS SUCH AS EXISTING RESIDENCES AND BUSINESSES.
- THE EXISTING LEDGESTONE, MEDALLIONS, AND BANDING SHALL BE REMOVED AND REPLACED HIGHER ON THE CUPOLA.
- KIRKWOOD PLAZA SHOPPING K SIGN SHALL BE RELOCATED HIGHER ON THE CUPOLA OR REPLACED WITH A FUNCTIONAL ELEMENT SUCH AS A CLOCK.
- LADDER AT THE REAR OF THE BUILDING SHALL BE REDESIGNED TO AVOID PRESENTING A CLIMBING HAZARD EITHER BY PROVIDING COMPLETE CAGE AROUND THE LADDER TO PROHIBIT UNAUTHORIZED ACCESS OR BY EXTENDING THE BUILDING IN THIS AREA TO BE FLUSH WITH THE LADDER TO PREVENT ACCESS FROM THE REAR.

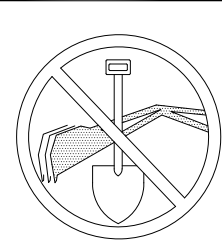


CALL CALIFORNIA ONE CALL
(800) 227-2600
CALL 3 WORKING DAYS
BEFORE YOU DIG!

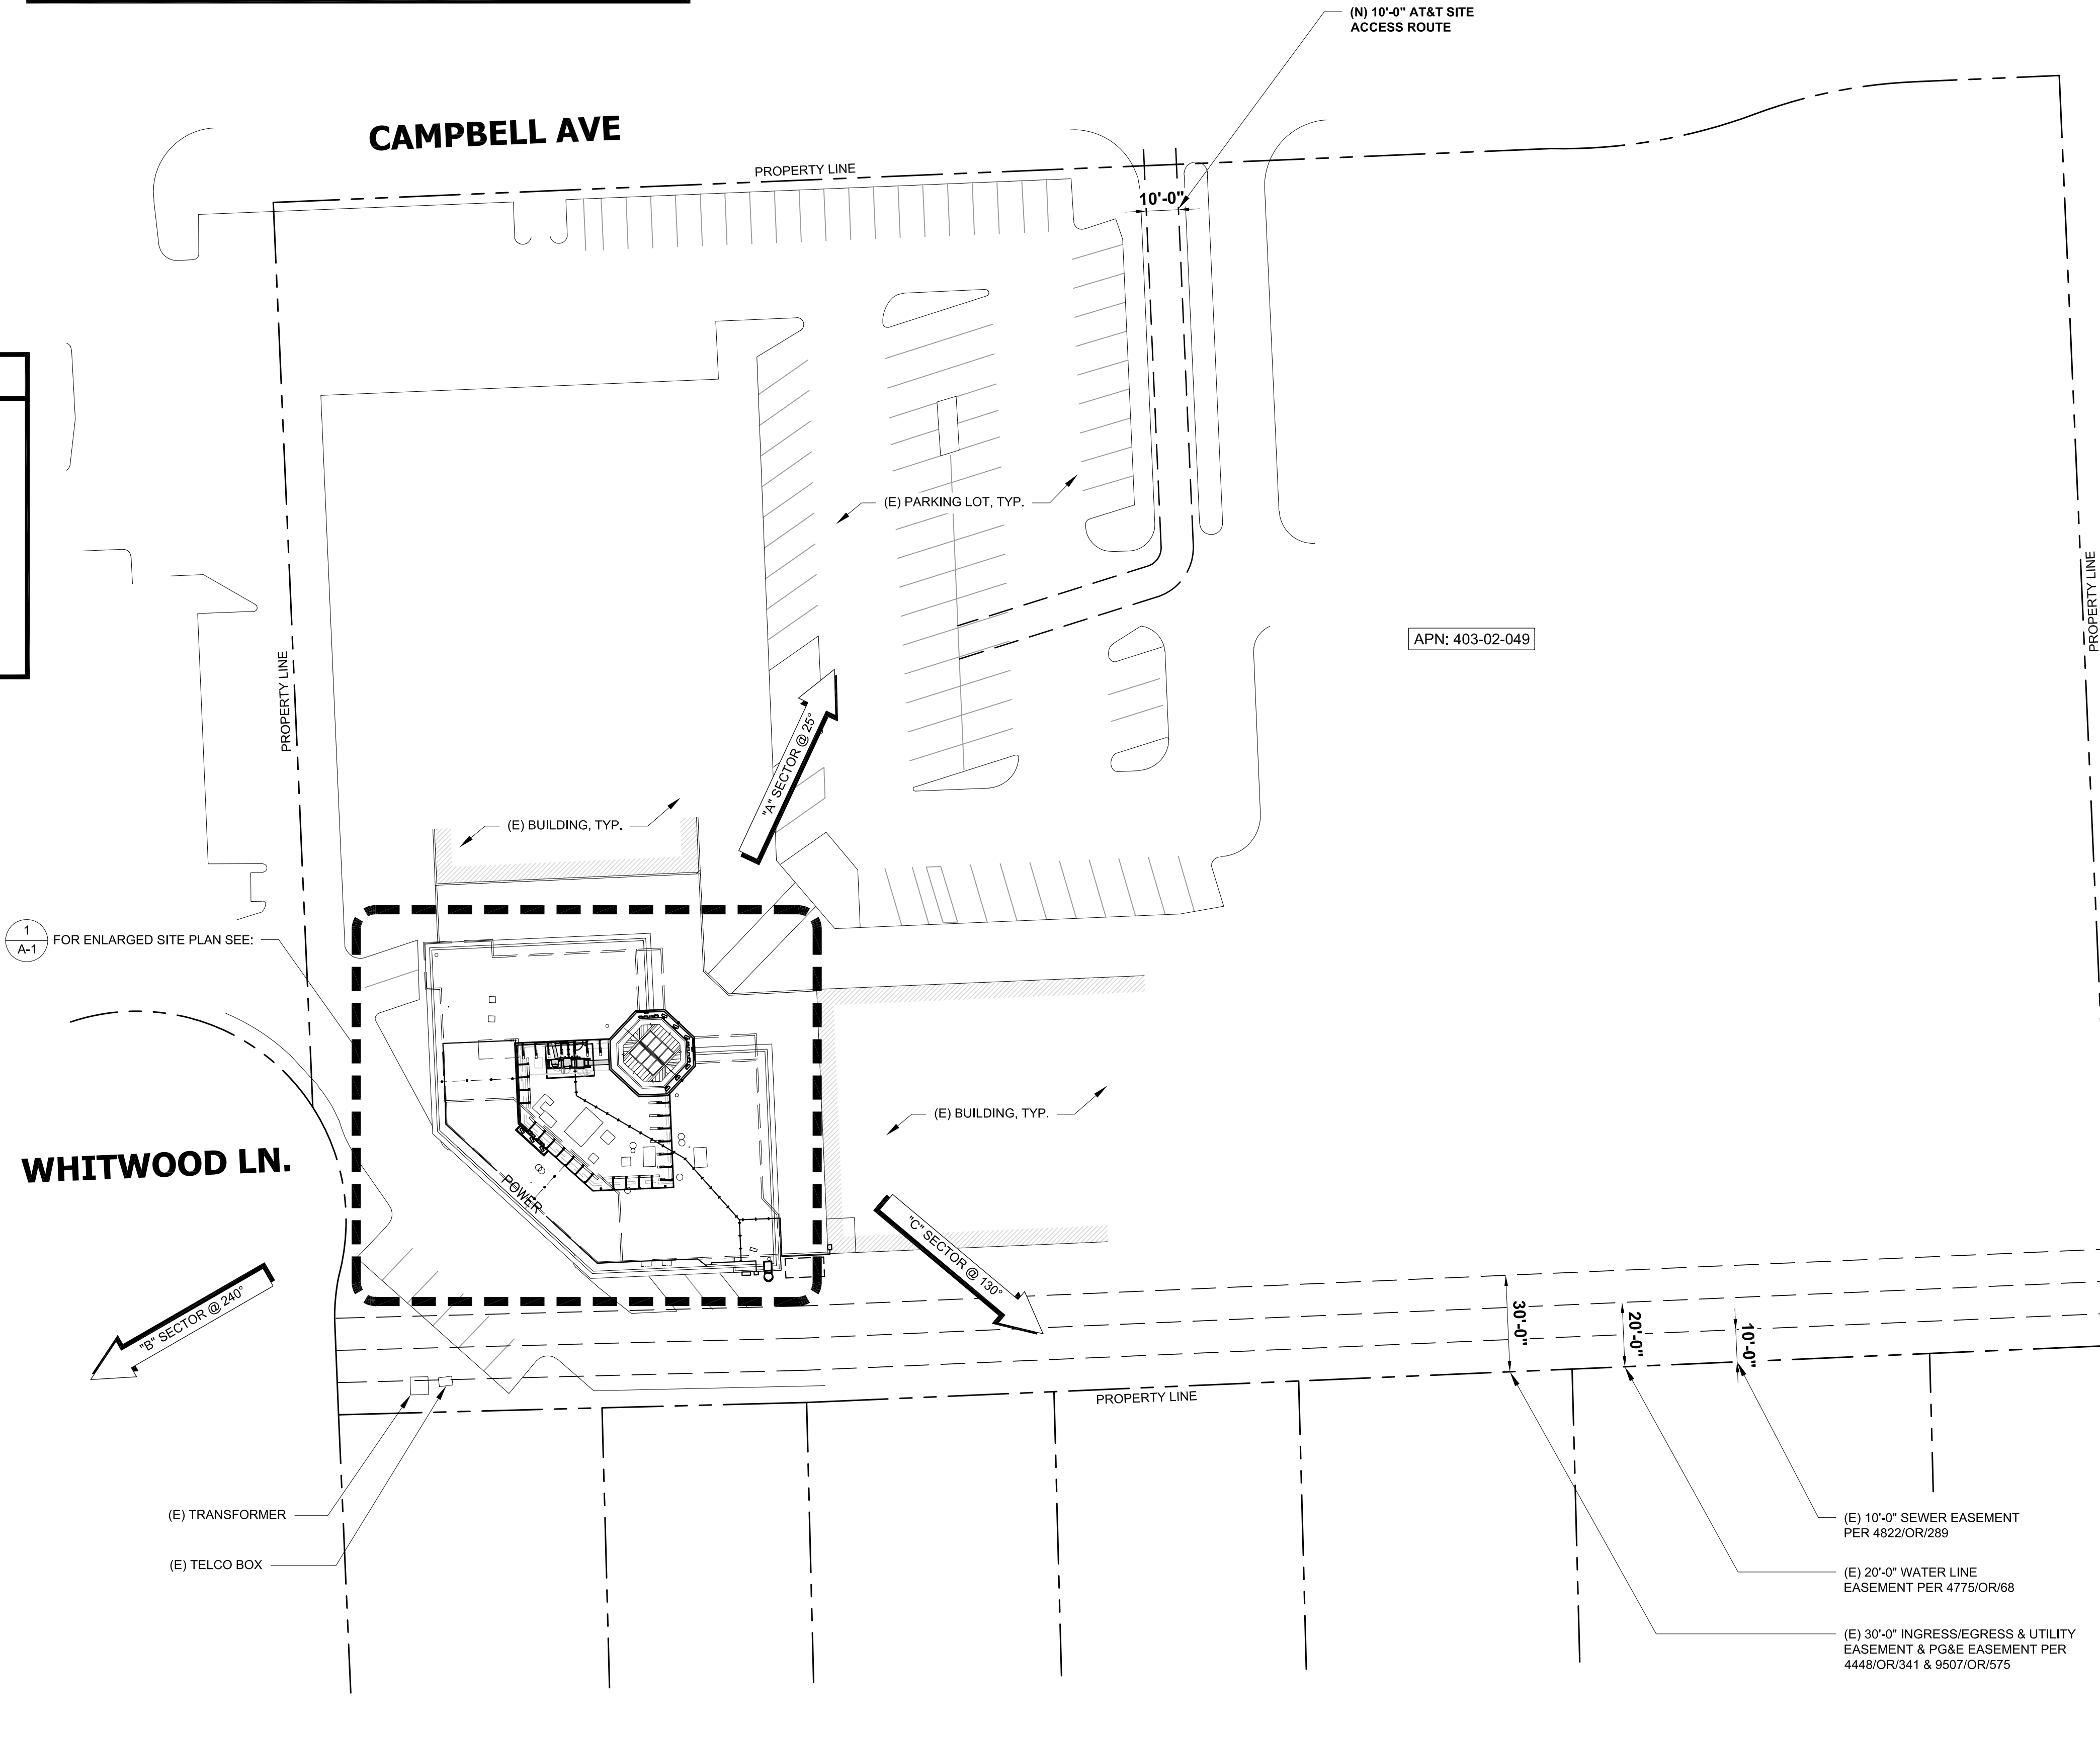

SITE PLAN

24"x36" SCALE: 1" = 30'-0"
11"x17" SCALE: 1" = 60'-0"

 

1

ISSUED FOR:
**KIRKWOOD PLAZA
SHOPPING CENTER**
1630 W CAMPBELL AVE.,
CAMPBELL, CA 95008



5001 EXECUTIVE PARKWAY
SAN RAMON, CALIFORNIA 94583



AT&T SITE NO:	CCL01280
PROJECT NO:	13334607
DRAWN BY:	SD
CHECKED BY:	MF

REV	DATE	DESCRIPTION	BY
2	12/22/2022	100% CD'S REVISED	SP
1	12/19/2022	100% CD'S FOR SUBMITTAL	BM
0	11/30/2022	100% CD'S FOR REVIEW	BM
C	02/01/2022	95% CD'S REVISED - RLS	BM
B	12/20/2021	90% CD'S FOR REV-RLS	DR
A	11/29/2021	90% CD'S FOR REVIEW	BM



IT IS A VIOLATION OF LAW FOR ANY PERSON, UNLESS THEY ARE ACTING UNDER THE DIRECTION OF A LICENSED PROFESSIONAL ENGINEER, TO ALTER THIS DOCUMENT.

SHEET TITLE
SITE PLAN

SHEET NUMBER
A-0


NOTES:

- THE WIRELESS COMMUNICATION FACILITY COMPLIES WITH FEDERAL STANDARDS FOR RADIO FREQUENCY IN ACCORDANCE WITH THE TELECOMMUNICATION ACT OF 1996 AND SUBSEQUENT AMENDMENTS AND ANY OTHER REQUIREMENTS IMPOSED BY STATE OR FEDERAL REGULATORY AGENCIES.
- NO EXISTING PARKING STALLS ARE BEING ADDED OR REMOVED AS PART OF THE NEW INSTALLATION.
- THE BELOW GRADING INFORMATION IS AN ESTIMATE:
 - TRENCH IS TO BE 3'-0" DEEP AND 16" WIDE - ALL SPOILS TO BE PLACED BACK INTO TRENCH & COMPACTED TO 90%
 - CONCRETE FOOTING IS TO BE 18 YARDS WITH A 5'-0" DIA.
 - CONCRETE PAD IS TO BE 9 YARDS TOTAL DISPLACEMENT - HALF ABOVE GRADE; DIRT TO BE IMPACTED 5 YARDS UNDER
 - ALL SPOILS TO BE REMOVED FROM PROJECT SITE

DISCLAIMER:


THIS SET OF DRAWINGS WAS PREPARED UTILIZING INFORMATION OBTAINED FROM PUBLIC DOCUMENTS MADE AVAILABLE ON THE JURISDICTIONS WEBSITE. M SQUARED WIRELESS CANNOT GUARANTEE THE ACCURACY OF THE DATA AND INFORMATION DEPICTED ON THE JURISDICTIONS WEBSITE AND HEREBY EXPRESSLY DISCLAIMS ANY RESPONSIBILITY FOR THE TRUTH, VALIDITY, INVALIDITY, ACCURACY, INACCURACY OF ANY SAID DATA AND INFORMATION. THE PARCEL LINES ON MAPS ARE FOR ILLUSTRATION PURPOSES ONLY AND ARE NOT INTENDED TO BE USED AS A SURVEY PRODUCT. USER ACCEPTS RESPONSIBILITY FOR THE UNAUTHORIZED USE OR TRANSMISSION OF ANY SUCH DATA OR INFORMATION IN ITS ACTUAL OR ALTERED FORM.

LEGEND

 ---	PROPERTY LINE - SUBJECT PARCEL
---	NEW LEASE AREA
---	EXISTING SETBACK LINE
-X-	EXISTING FENCE LINE
---	EXISTING ROAD
	EXISTING BUILDING


CUPOLA NOTES:

THE PROPOSED HEIGHT OF THE AT&T FACILITY IS AS TALL AS IT COULD EVER BE (MAX HEIGHT) THE BUILDING AND ITS ROOFTOP DOES NOT HAVE STRUCTURAL CAPACITY FOR ANOTHER WIRELESS PROVIDER AND ANY AND ALL EXTENSIONS WOULD DEFEAT CONCEALMENT METHOD EXPRESSED IN THE CITY'S CODE.

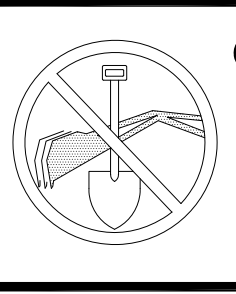

CALL CALIFORNIA ONE CALL
(800) 227-2600
CALL 3 WORKING DAYS
BEFORE YOU DIG!



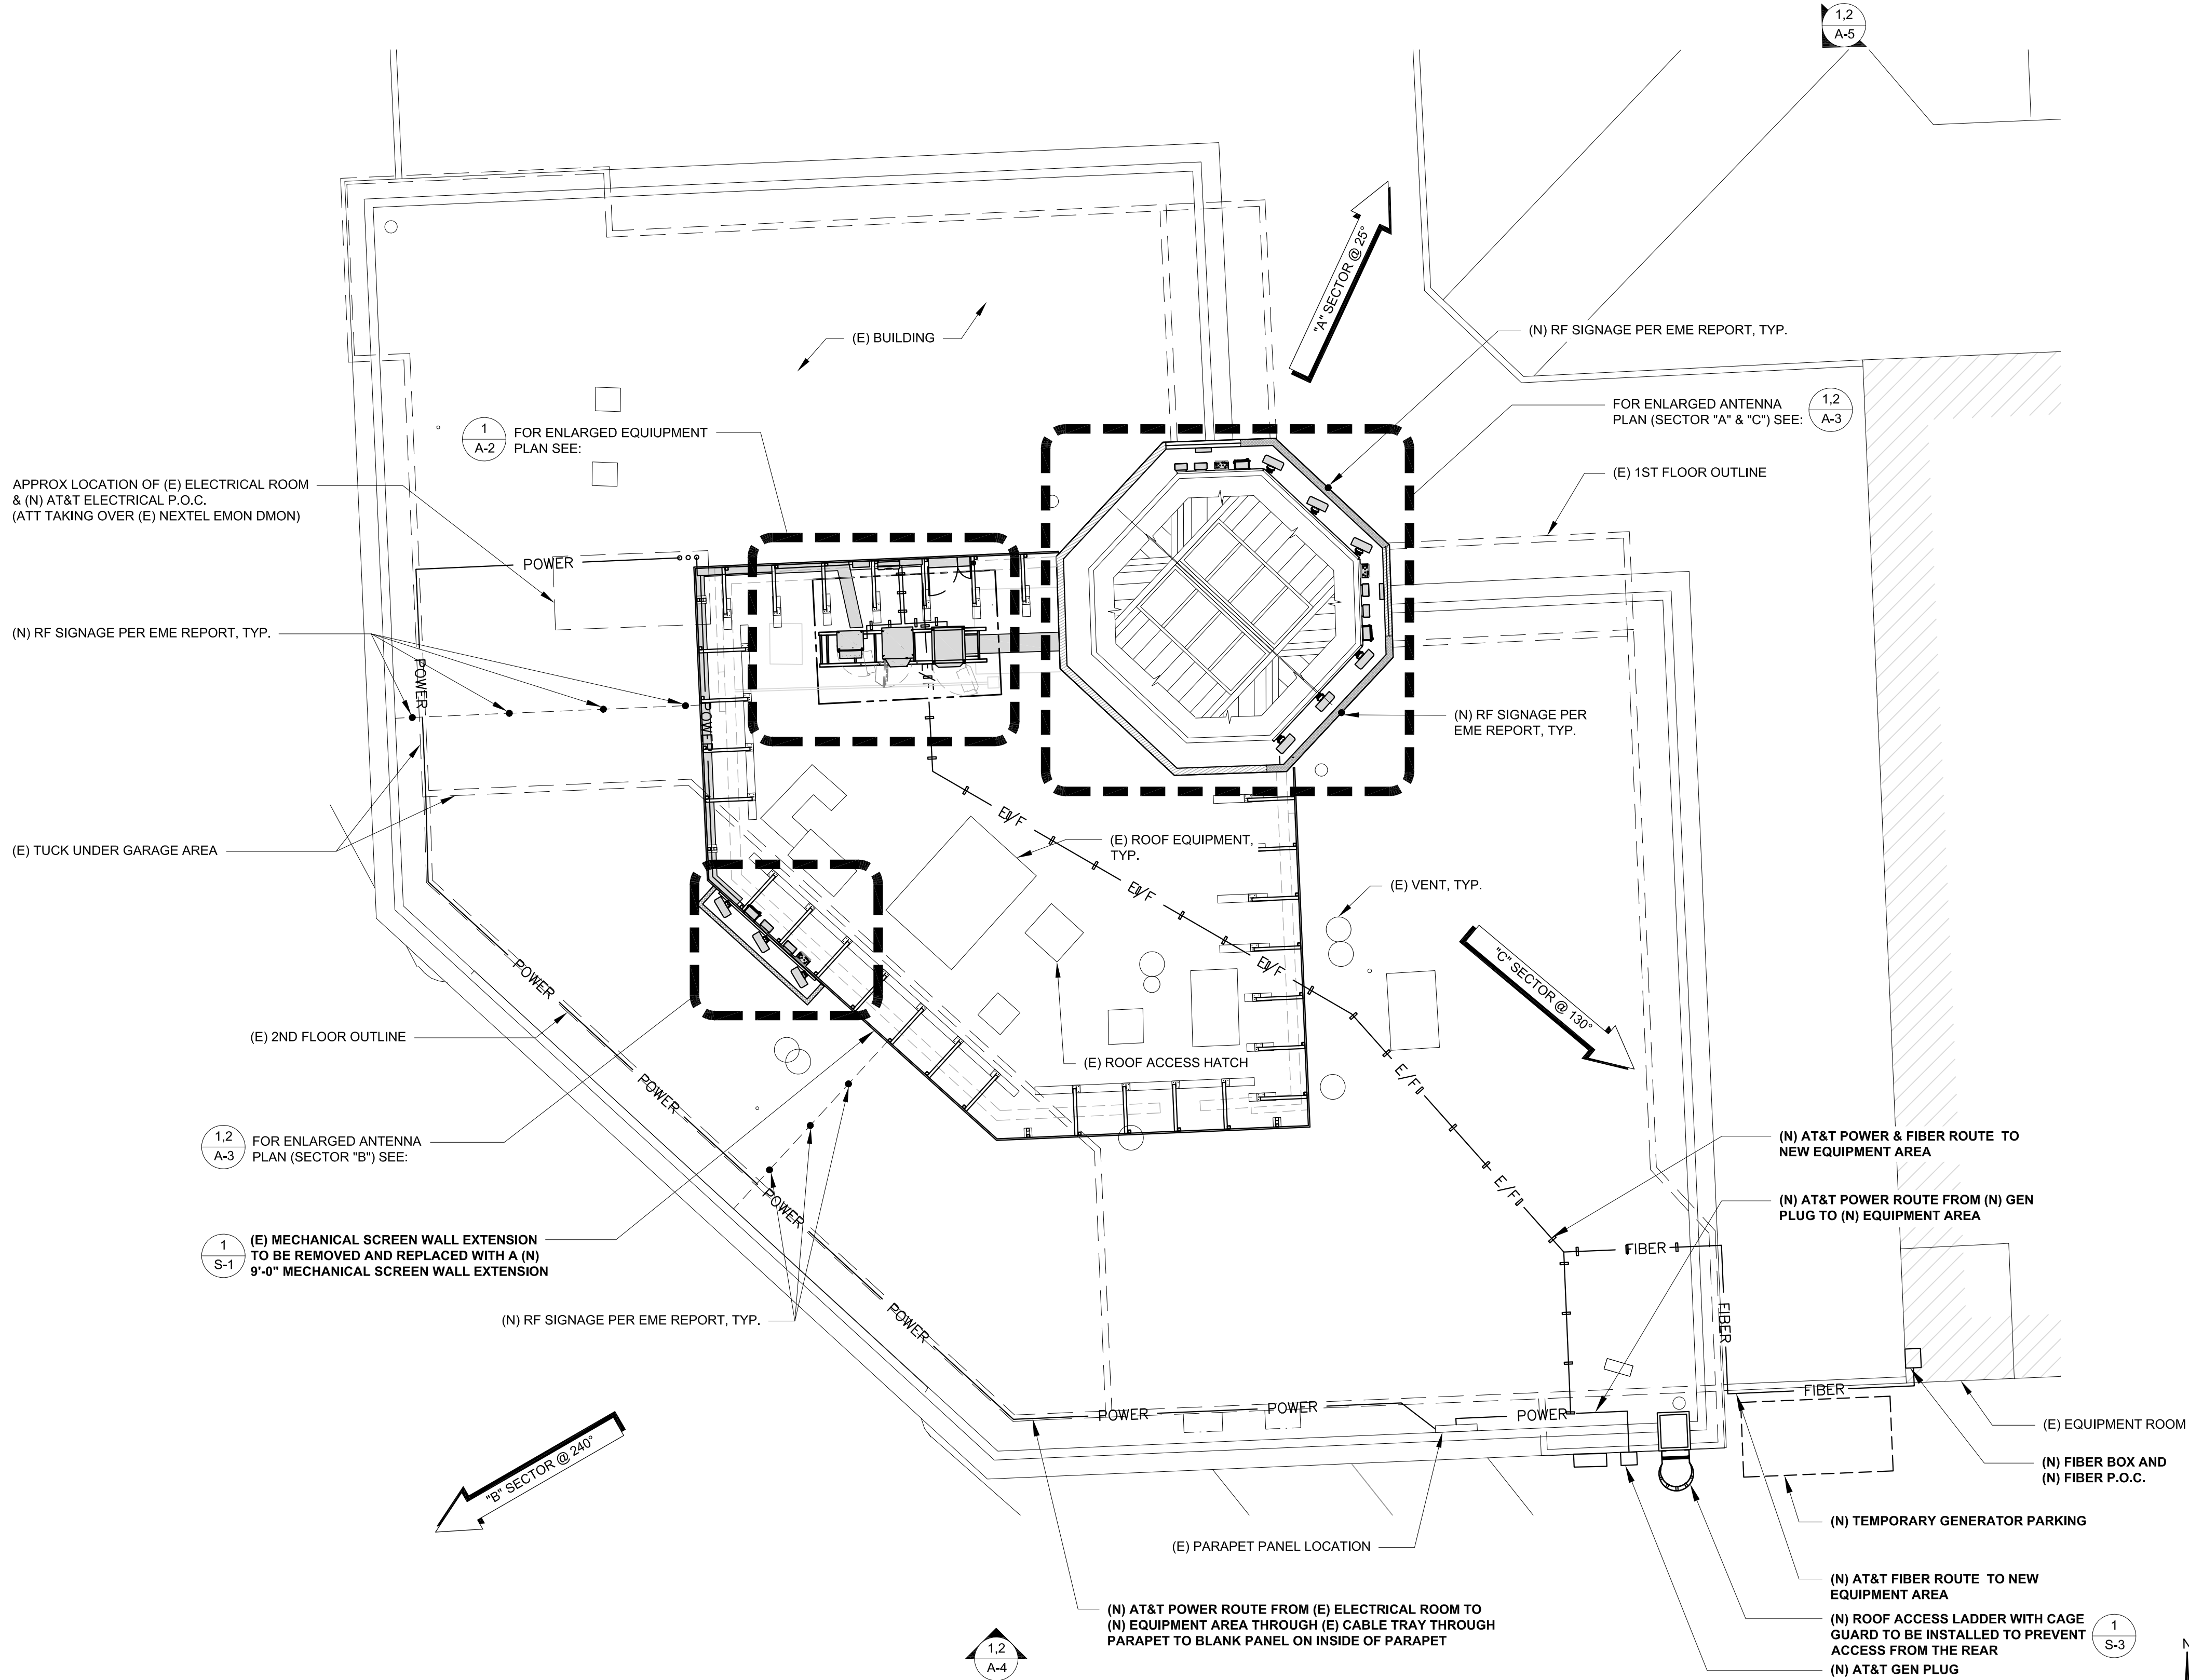

ENLARGED SITE PLAN


24"x36" SCALE: 1/8" = 1'-0"
11"x17" SCALE: 1/16" = 1'-0"

ISSUED FOR:
**KIRKWOOD PLAZA
SHOPPING CENTER**
1630 W CAMPBELL AVE.,
CAMPBELL, CA 95008



AT&T SITE NO:	CCL01280
PROJECT NO:	13334607
DRAWN BY:	SD
CHECKED BY:	MF

REV	DATE	DESCRIPTION	BY
2	12/22/2022	100% CD'S REVISED	SP
1	12/19/2022	100% CD'S FOR SUBMITTAL	BM
0	11/30/2022	100% CD'S FOR REVIEW	BM
C	02/01/2022	95% CD'S REVISED - RLS	BM
B	12/20/2021	90% CD'S FOR REV-RLS	DR
A	11/29/2021	90% CD'S FOR REVIEW	BM

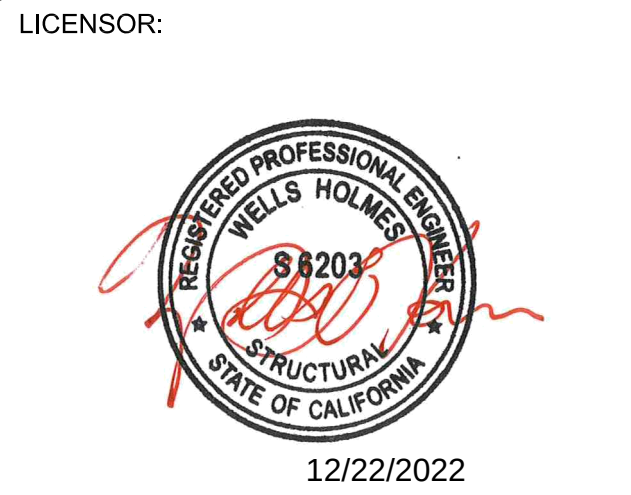

IT IS A VIOLATION OF LAW FOR ANY PERSON, UNLESS THEY ARE ACTING UNDER THE DIRECTION OF A LICENSED PROFESSIONAL ENGINEER, TO ALTER THIS DOCUMENT.

SHEET TITLE
ENLARGED SITE PLAN

SHEET NUMBER
A-1

NEW OPTIMAL ANTENNA AND TRANSMISSION CABLES REQUIREMENT (VERIFY WITH CURRENT RFDS)								NEW REMOTE RADIO UNITS, TOWER MOUNTED AMPLIFIERS AND ANTENNA FILTERS (VERIFY WITH CURRENT RFDS)				
	ANTENNA	NEW TECHNOLOGY	ANTENNA MODEL	ANTENNA AZIMUTH	RAD CENTER	TRANSMISSION LINE		RRUS MODEL	RRUS COUNT	TMA, ANTENNA FILTER, & SURGE SUPPRESSOR	TMA/ FILTER/ SURGE COUNT	#DC FEEDS
						LENGTH	TYPE					
ALPHA SECTOR	A1	LTE 700/850 /1900/5G	COMMSCOPE NNH4-65B-R6H4 (6'-0")	25°	37'-11"	±60'	FIBER	RRUS B5/B12 4449 & B2/B66A 8843	2	DC-9 SURGE SUPPRESSOR BOX	1	3
	A2	LTE/ LTE 700	COMMSCOPE NNH4-65B-R6H4 (6'-0")	25°	37'-11"	±60'	FIBER	RRUS 4478 B14 & RRU 4426 B66 (FUTURE)	2	-	-	-
	A3	LTE/ LTE 700/ LTE WCS	COMMSCOPE NNH4-65B-R6H4 (6'-0")	25°	37'-11"	±60'	FIBER	RRUS 4415 B30 & 2012 B29	2	-	-	-
BETA SECTOR	B1	LTE 700/850 /1900/5G	COMMSCOPE NNH4-65B-R6H4 (6'-0")	240°	33'-4"	±60'	FIBER	RRUS B5/B12 4449 & B2/B66A 8843	2	DC-9 SURGE SUPPRESSOR BOX	1	3
	B2	LTE/ LTE 700	COMMSCOPE NNH4-65B-R6H4 (6'-0")	240°	33'-4"	±60'	FIBER	RRUS 4478 B14 & RRU 4426 B66 (FUTURE)	2	-	-	-
	B3	LTE/ LTE 700/ LTE WCS	COMMSCOPE NNH4-65B-R6H4 (6'-0")	240°	33'-4"	±60'	FIBER	RRUS 4415 B30 & 2012 B29	2	-	-	-
GAMMA SECTOR	C1	LTE 700/850 /1900/5G	COMMSCOPE NNH4-65B-R6H4 (6'-0")	130°	37'-11"	±60'	FIBER	RRUS B5/B12 4449 & B2/B66A 8843	2	DC-9 SURGE SUPPRESSOR BOX	1	3
	C2	LTE/ LTE 700	COMMSCOPE NNH4-65B-R6H4 (6'-0")	130°	37'-11"	±60'	FIBER	RRUS 4478 B14 & RRU 4426 B66 (FUTURE)	2	-	-	-
	C3	LTE/ LTE 700/ LTE WCS	COMMSCOPE NNH4-65B-R6H4 (6'-0")	130°	37'-11"	±60'	FIBER	RRUS 4415 B30 & 2012 B29	2	-	-	-
TOTAL									18	TOTAL TOTAL		

- NOTES TO CONTRACTOR:
- CONTRACTOR IS TO REFER TO AT&T'S MOST CURRENT RADIO FREQUENCY DATA SHEET (RFDS) PRIOR TO CONSTRUCTION
 - CABLE LENGTHS WERE DETERMINED BASED ON VISUAL INSPECTION DURING SITE-WALK. CONTRACTOR TO VERIFY ACTUAL LENGTH DURING PRE-CONSTRUCTION WALK
 - CONTRACTOR TO VERIFY PORTS HAVE SUFFICIENT ROOM
 - FINAL STRUCTURAL DESIGN, ANALYSIS, AND APPROVAL PENDING. CONTRACTOR TO VERIFY EQUIPMENT INSTALLED IS PER FINAL STRUCTURAL ANALYSIS:
BY: VECTOR STRUCTURAL ENGINEERING
DATED: NOVEMBER 29, 2022
 - CONTRACTOR TO VERIFY ADEQUATE SPACING PER MANUFACTURER'S REQUIREMENTS AND ON SITE CONDITIONS.
 - FINAL CUPOLA STRUCTURAL DESIGN AND ANALYSIS PROVIDED BY OTHERS. CONTRACTOR TO VERIFY DESIGN IS INSTALLED PER FINAL DRAWINGS.
BY: LARSON
DATED: JUNE 22, 2022
 - SKYLIGHT DESIGN AND PLANS ARE PREPARED BY OTHERS. PLEASE REFER TO LARSON SHEET S1.0 FOR CUPOLA DESIGN.

ISSUED FOR:
**KIRKWOOD PLAZA
SHOPPING CENTER**
1630 W CAMPBELL AVE.,
CAMPBELL, CA 95008



AT&T SITE NO:	CCL01280
PROJECT NO:	13334607
DRAWN BY:	SD
CHECKED BY:	MF

REV	DATE	DESCRIPTION	BY
2	12/22/2022	100% CD'S REVISED	SP
1	12/19/2022	100% CD'S FOR SUBMITTAL	BM
0	11/30/2022	100% CD'S FOR REVIEW	BM
C	02/01/2022	95% CD'S REVISED - RLS	BM
B	12/20/2021	90% CD'S FOR REV-RLS	DR
A	11/29/2021	90% CD'S FOR REVIEW	BM



IT IS A VIOLATION OF LAW FOR ANY PERSON, UNLESS THEY ARE ACTING UNDER THE DIRECTION OF A LICENSED PROFESSIONAL ENGINEER, TO ALTER THIS DOCUMENT.



SHEET TITLE
**ANTENNA PLAN
AND SCHEDULE**

SHEET NUMBER

A-3

ANTENNA & TOWER MOUNTED EQUIPMENT SCHEDULE

2

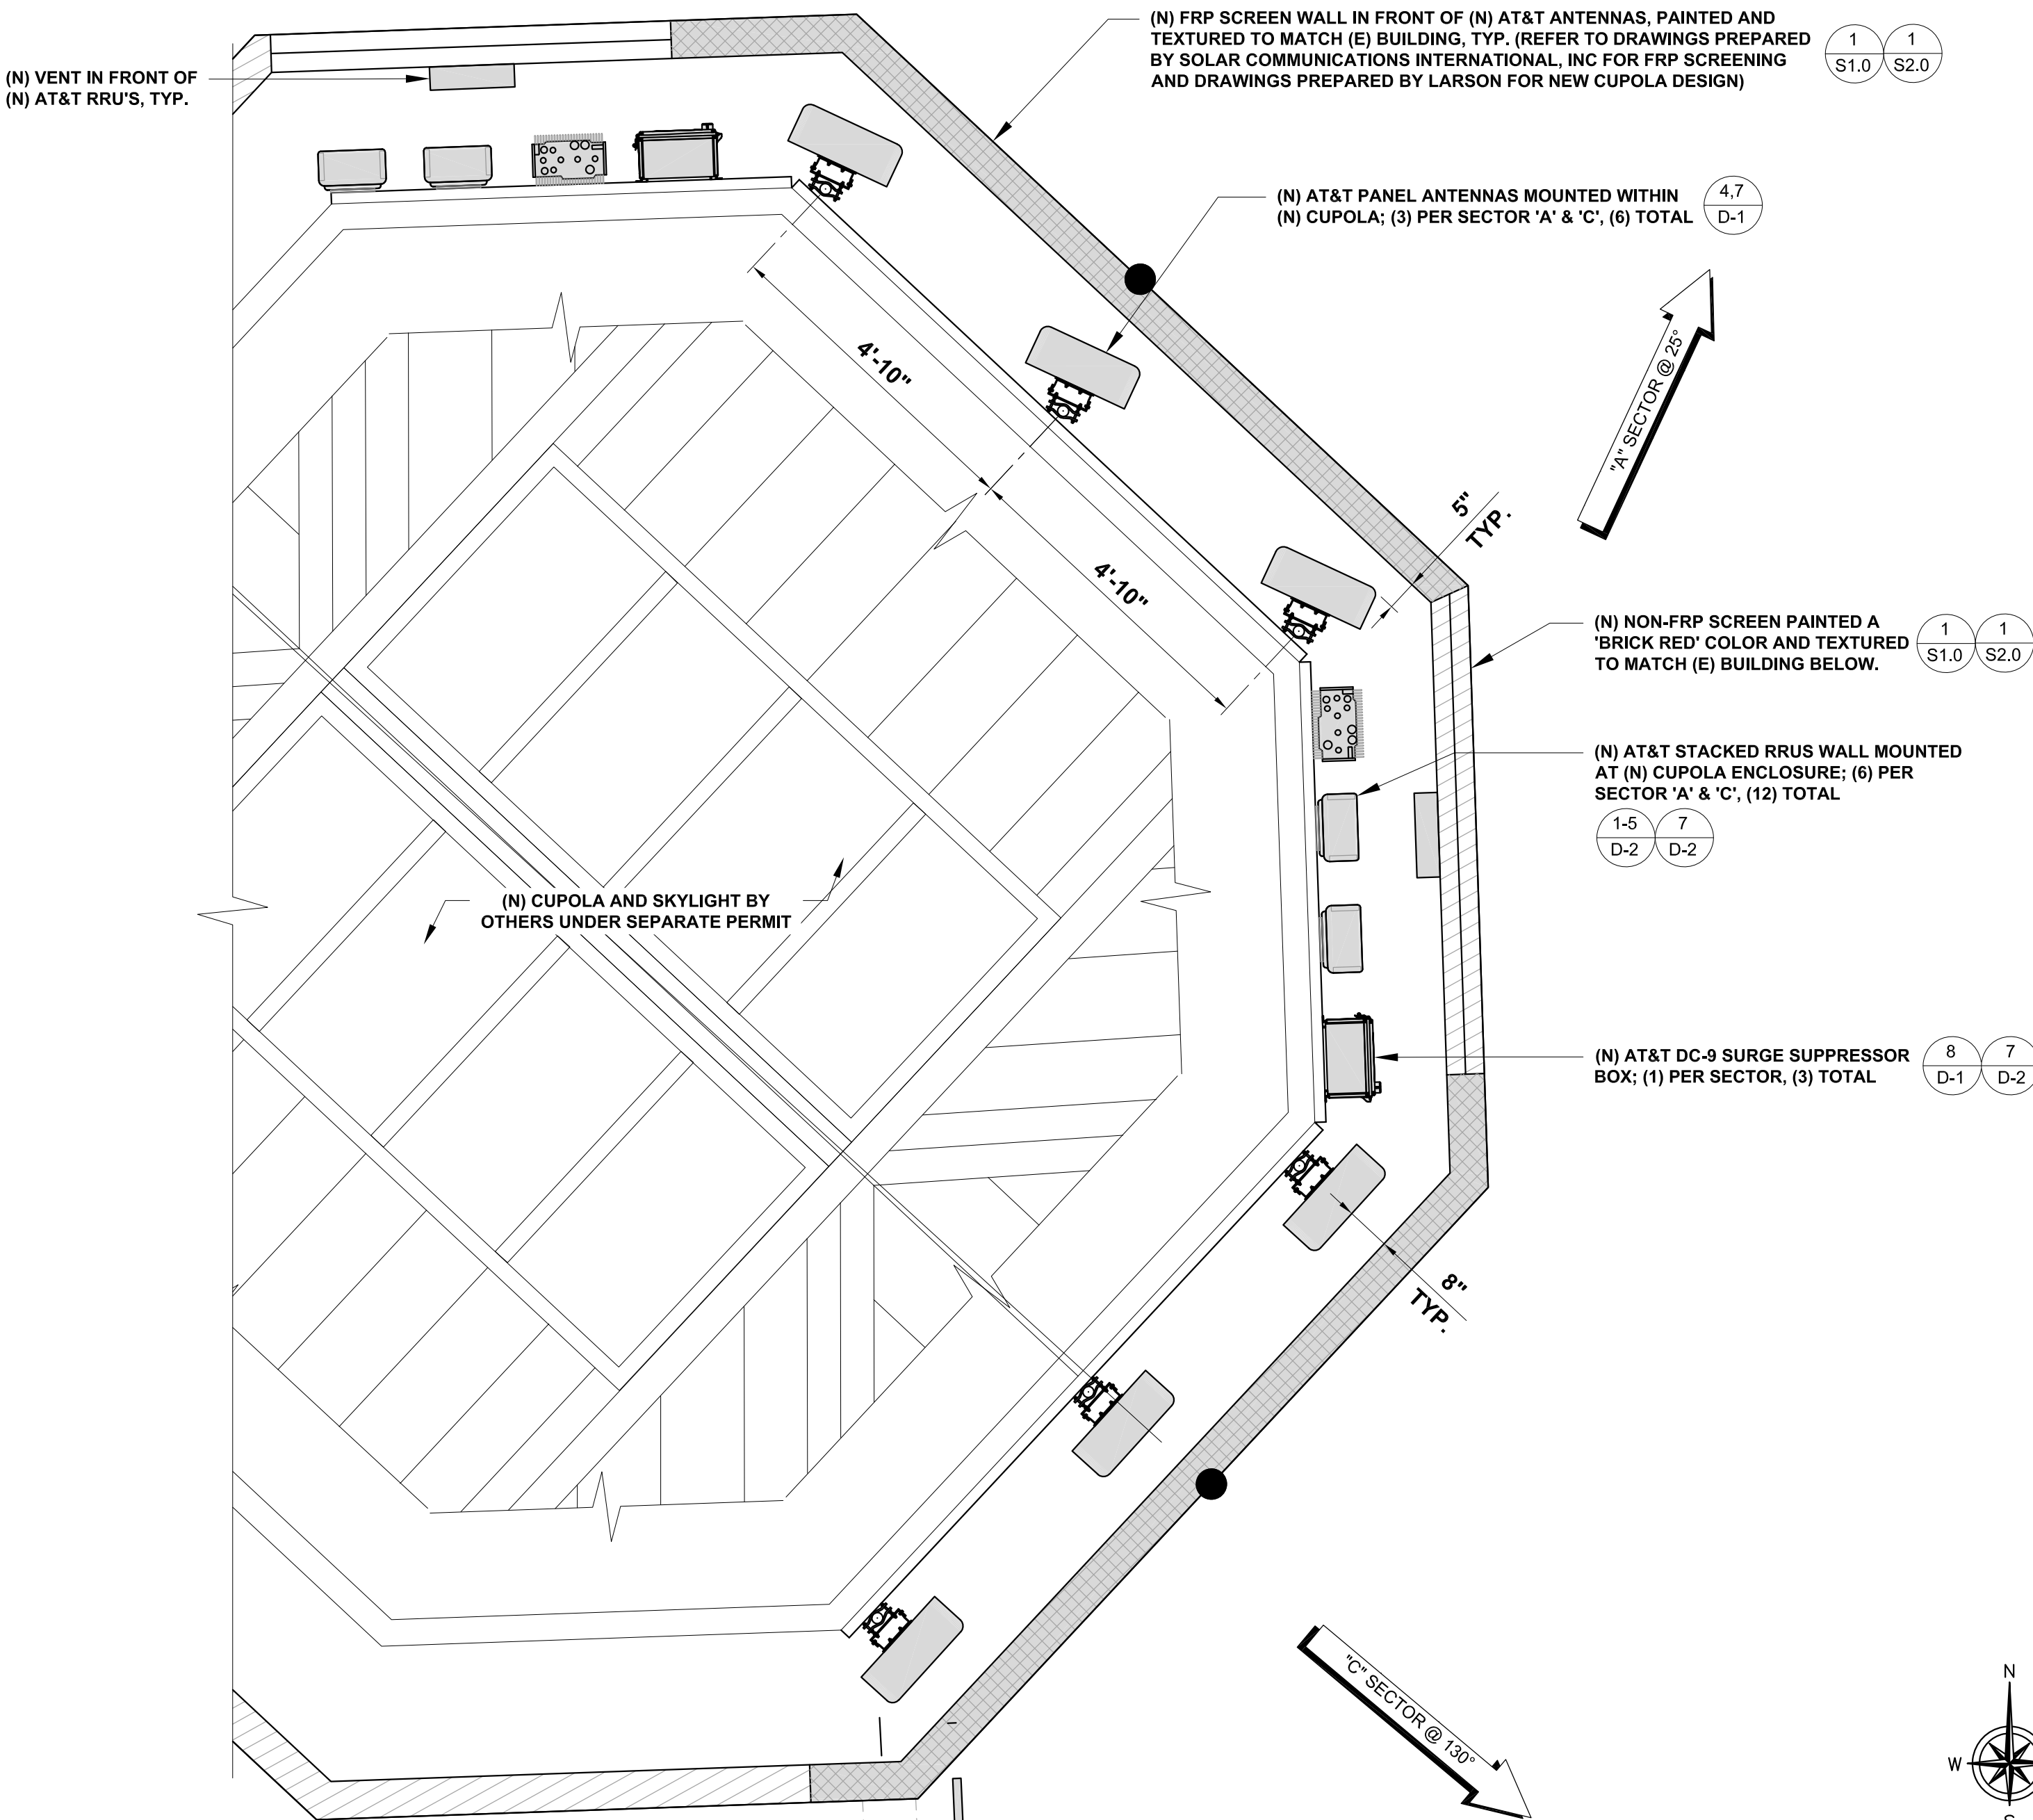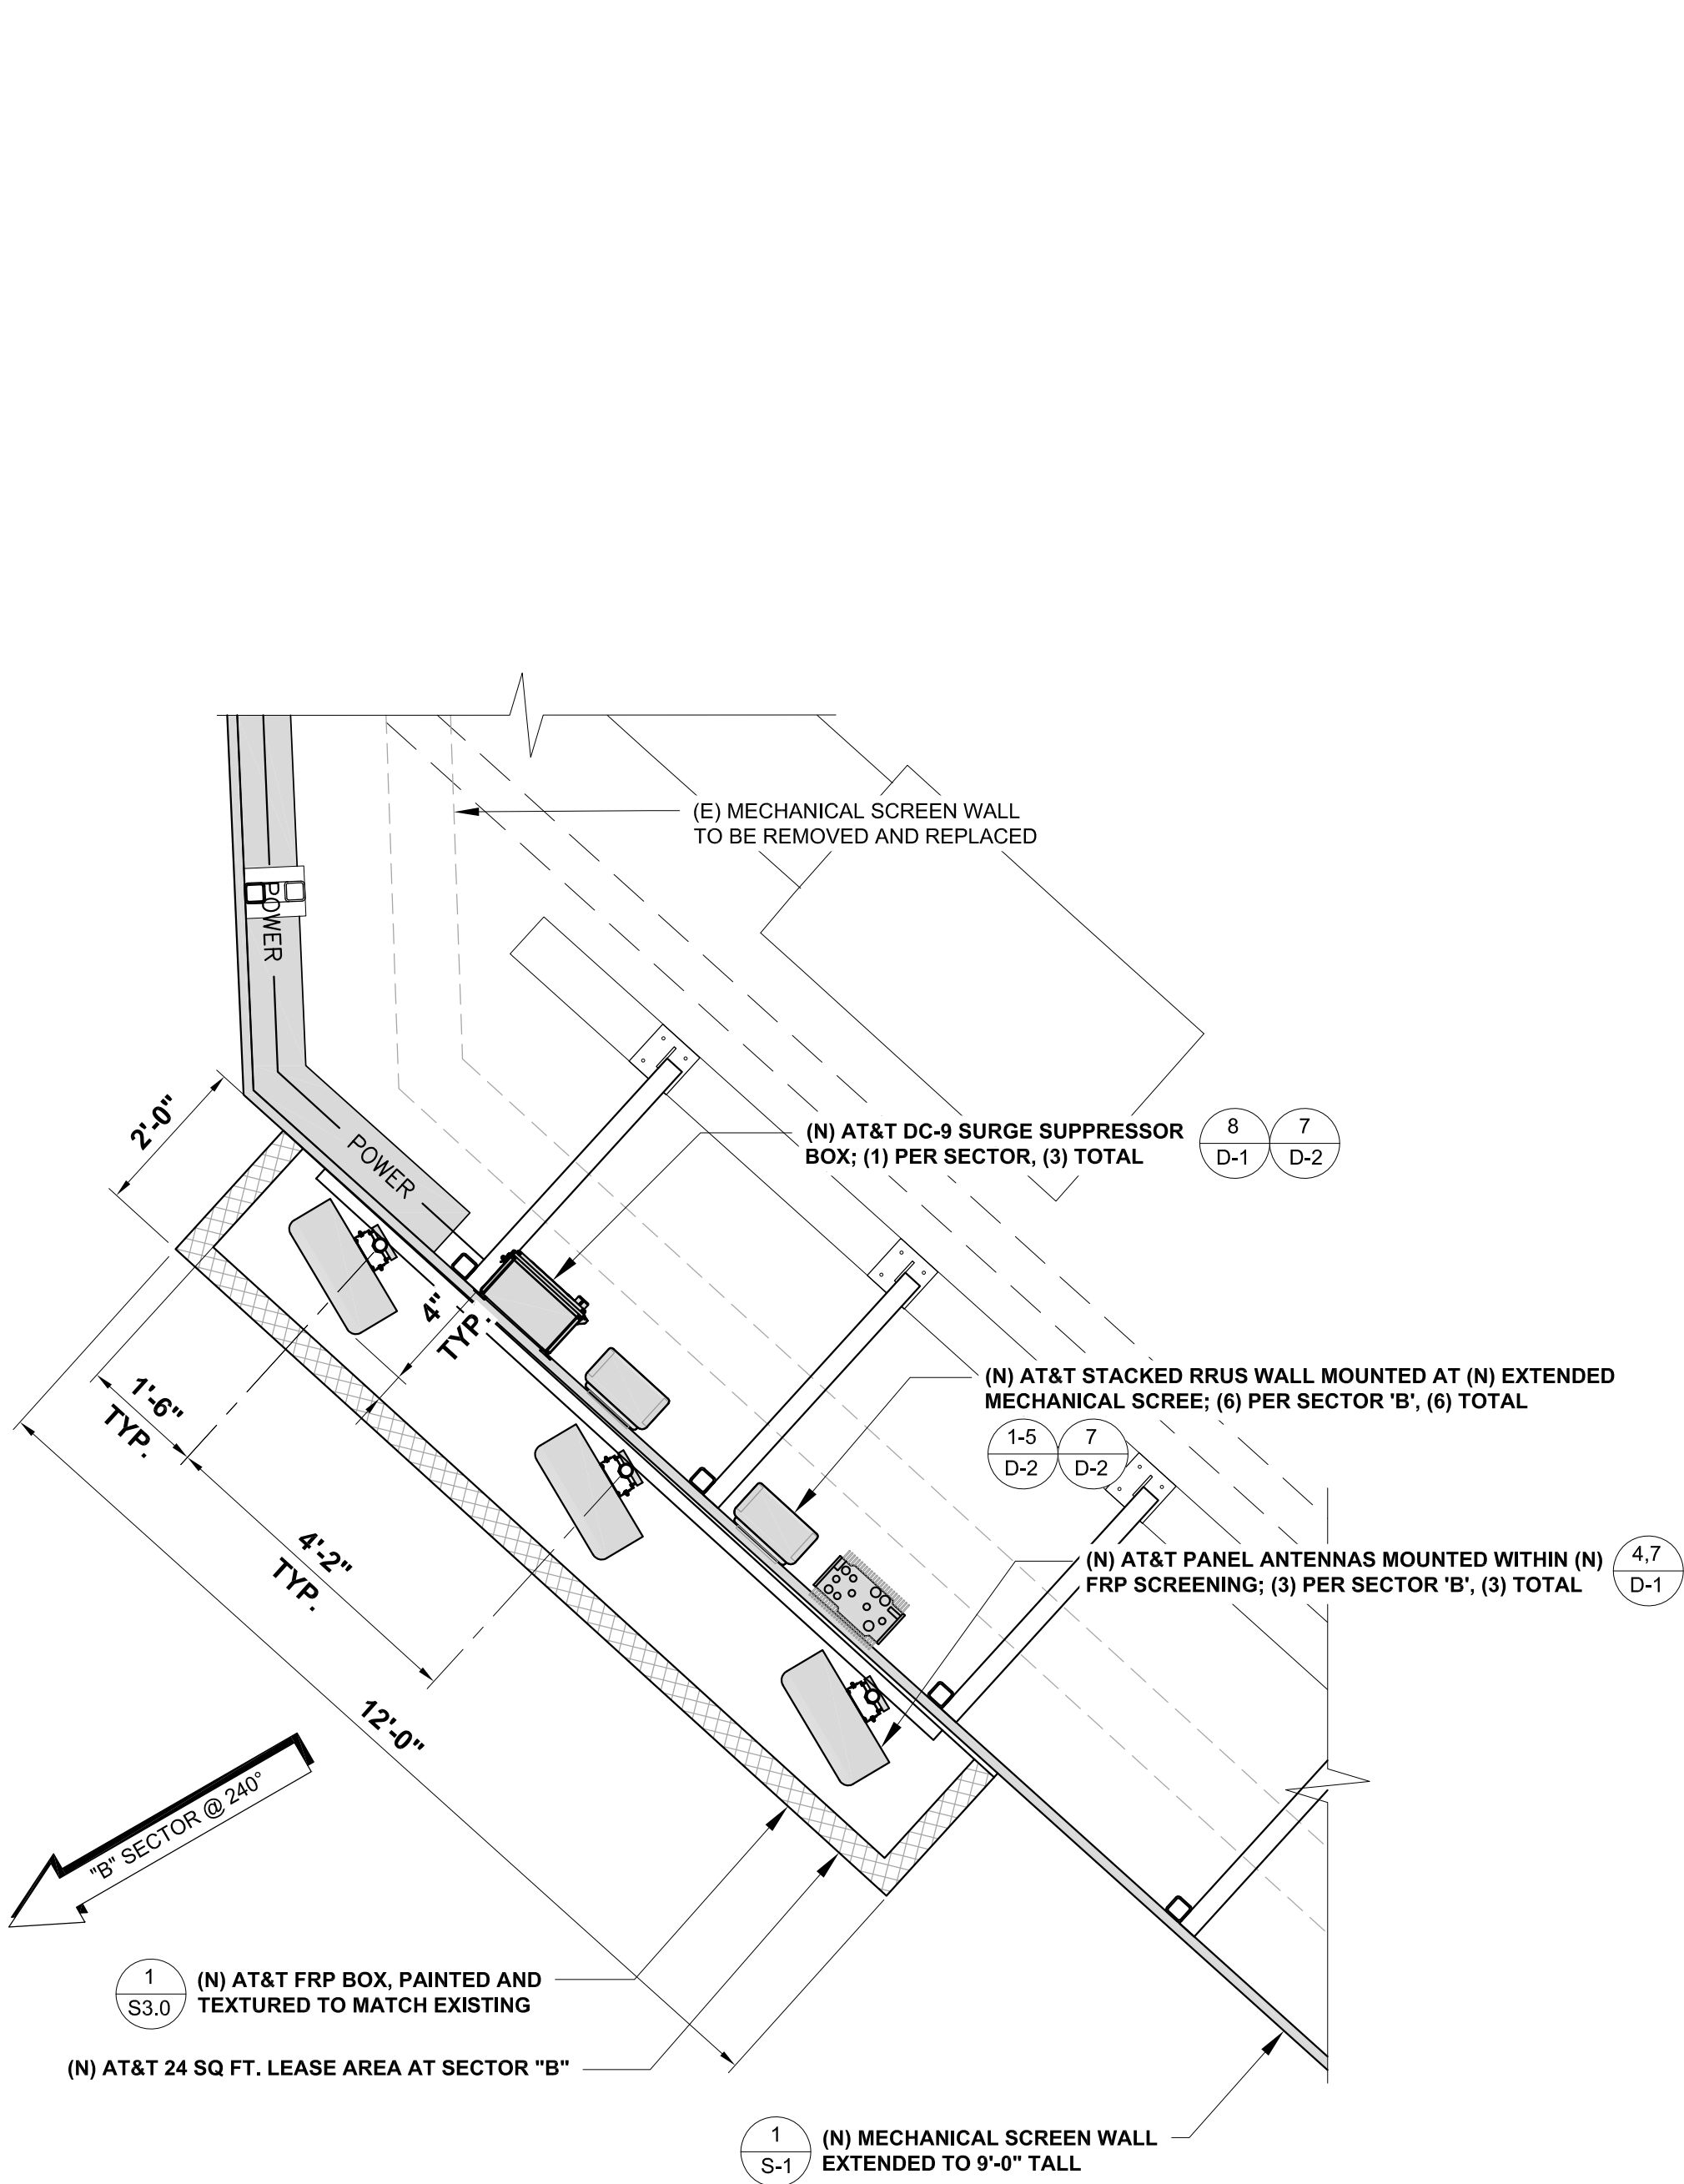

NEW ANTENNA PLAN

1

24"x36" SCALE: 1/2" = 1'-0"
11"x17" SCALE: 1/4" = 1'-0"

ISSUED FOR:
KIRKWOOD PLAZA
SHOPPING CENTER
1630 W CAMPBELL AVE.,
CAMPBELL, CA 95008



AT&T SITE NO: CCL01280

PROJECT NO: 13334607

DRAWN BY: SD

CHECKED BY: MF

REV	DATE	DESCRIPTION	BY
2	12/22/2022	100% CD'S REVISED	SP
1	12/19/2022	100% CD'S FOR SUBMITTAL	BM
0	11/30/2022	100% CD'S FOR REVIEW	BM
C	02/01/2022	95% CD'S REVISED - RLS	BM
B	12/20/2021	90% CD'S FOR REV-RLS	DR
A	11/29/2021	90% CD'S FOR REVIEW	BM

LICENSOR:




IT IS A VIOLATION OF LAW FOR ANY PERSON, UNLESS THEY ARE ACTING UNDER THE DIRECTION OF A LICENSED PROFESSIONAL ENGINEER, TO ALTER THIS DOCUMENT.

SHEET TITLE

ELEVATIONS


SHEET NUMBER

A-4

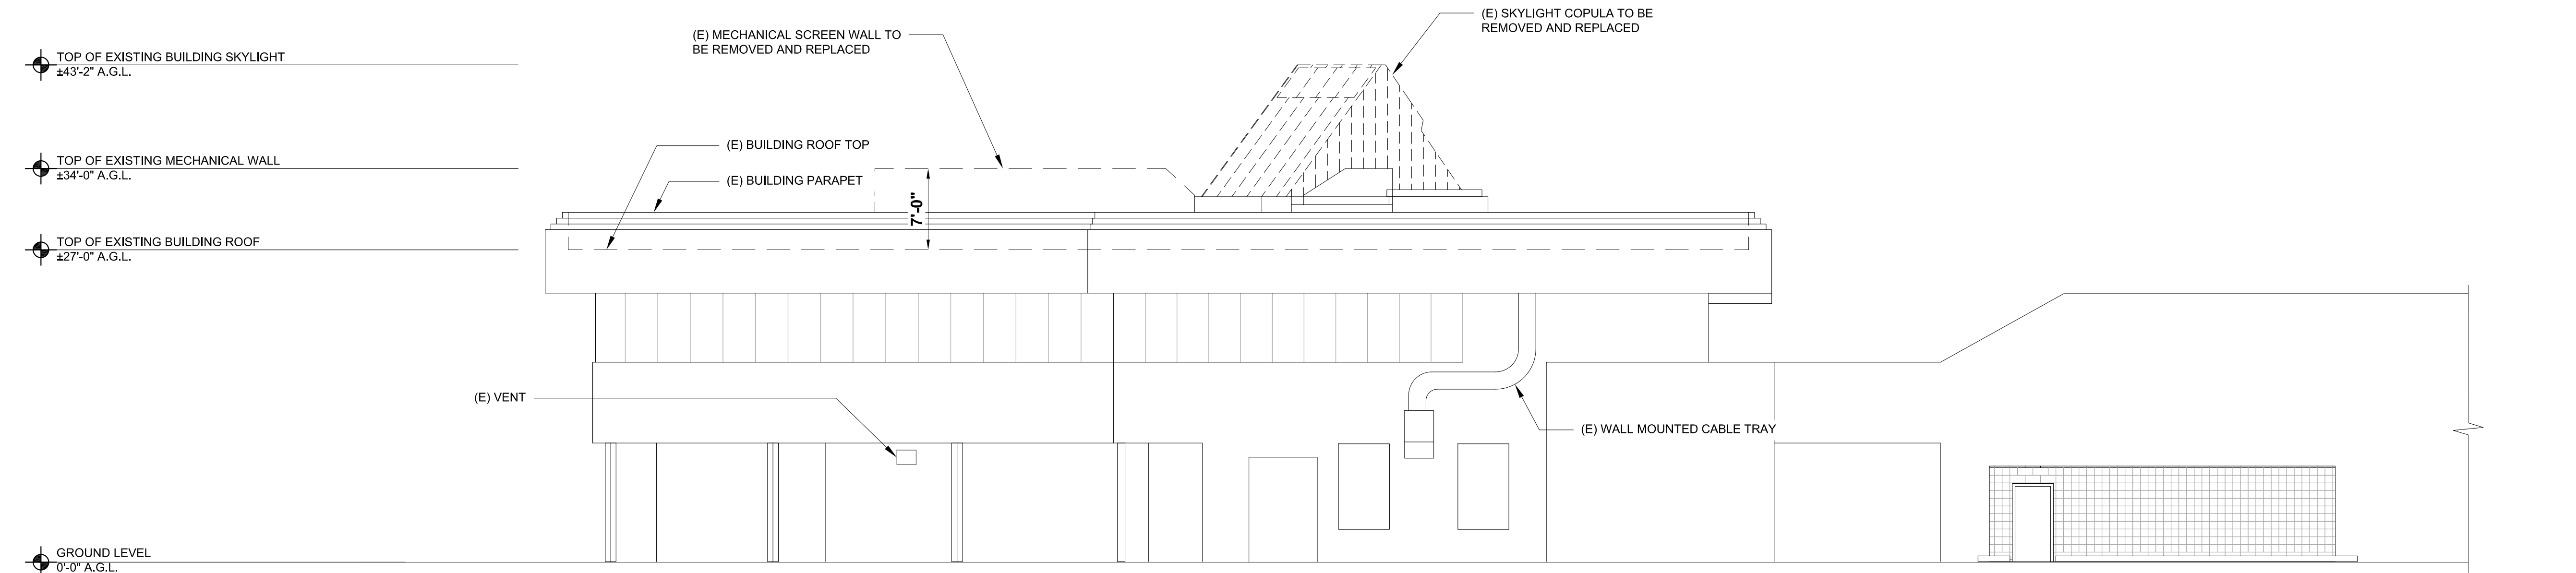


EXISTING SOUTH ELEVATION

24"x36" SCALE: 1/8" = 1'-0"
11"x17" SCALE: 1/16" = 1'-0"

 

1

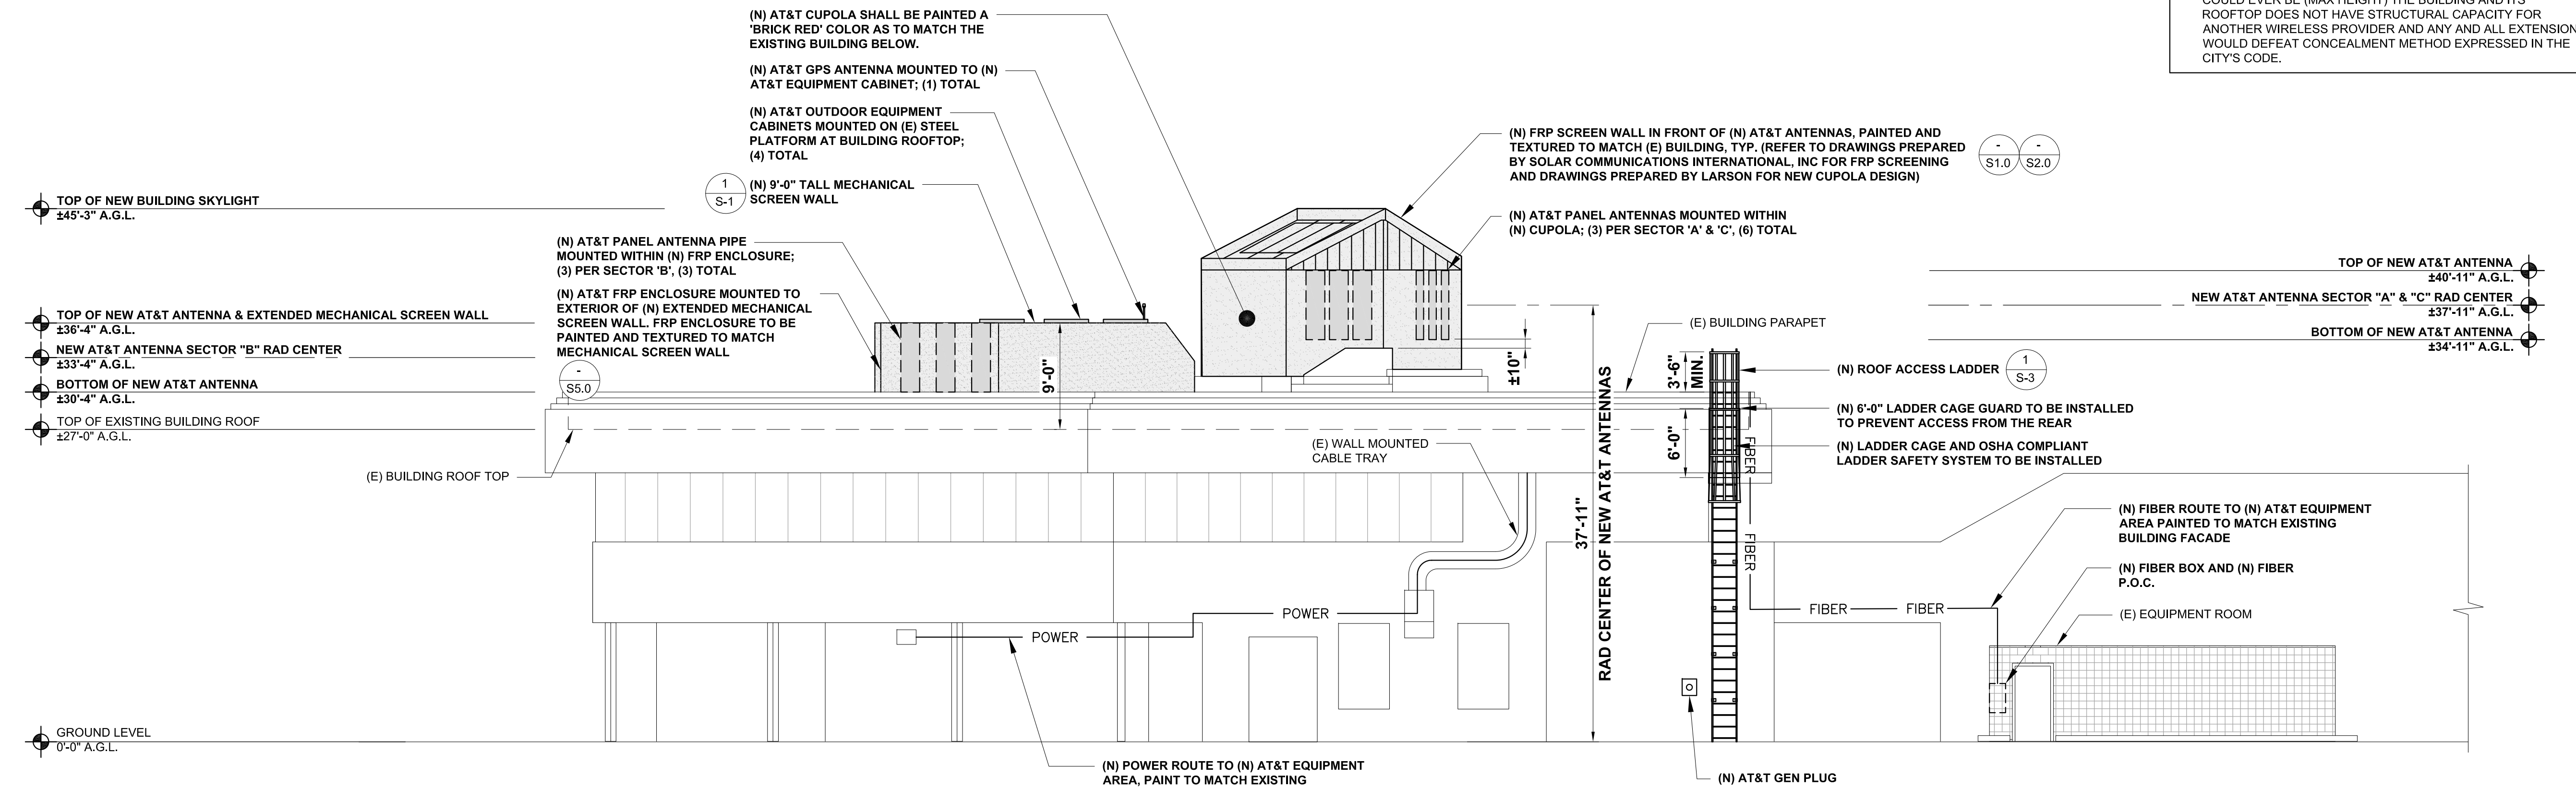


NEW SOUTH ELEVATION

24"x36" SCALE: 1/8" = 1'-0"
11"x17" SCALE: 1/16" = 1'-0"




2

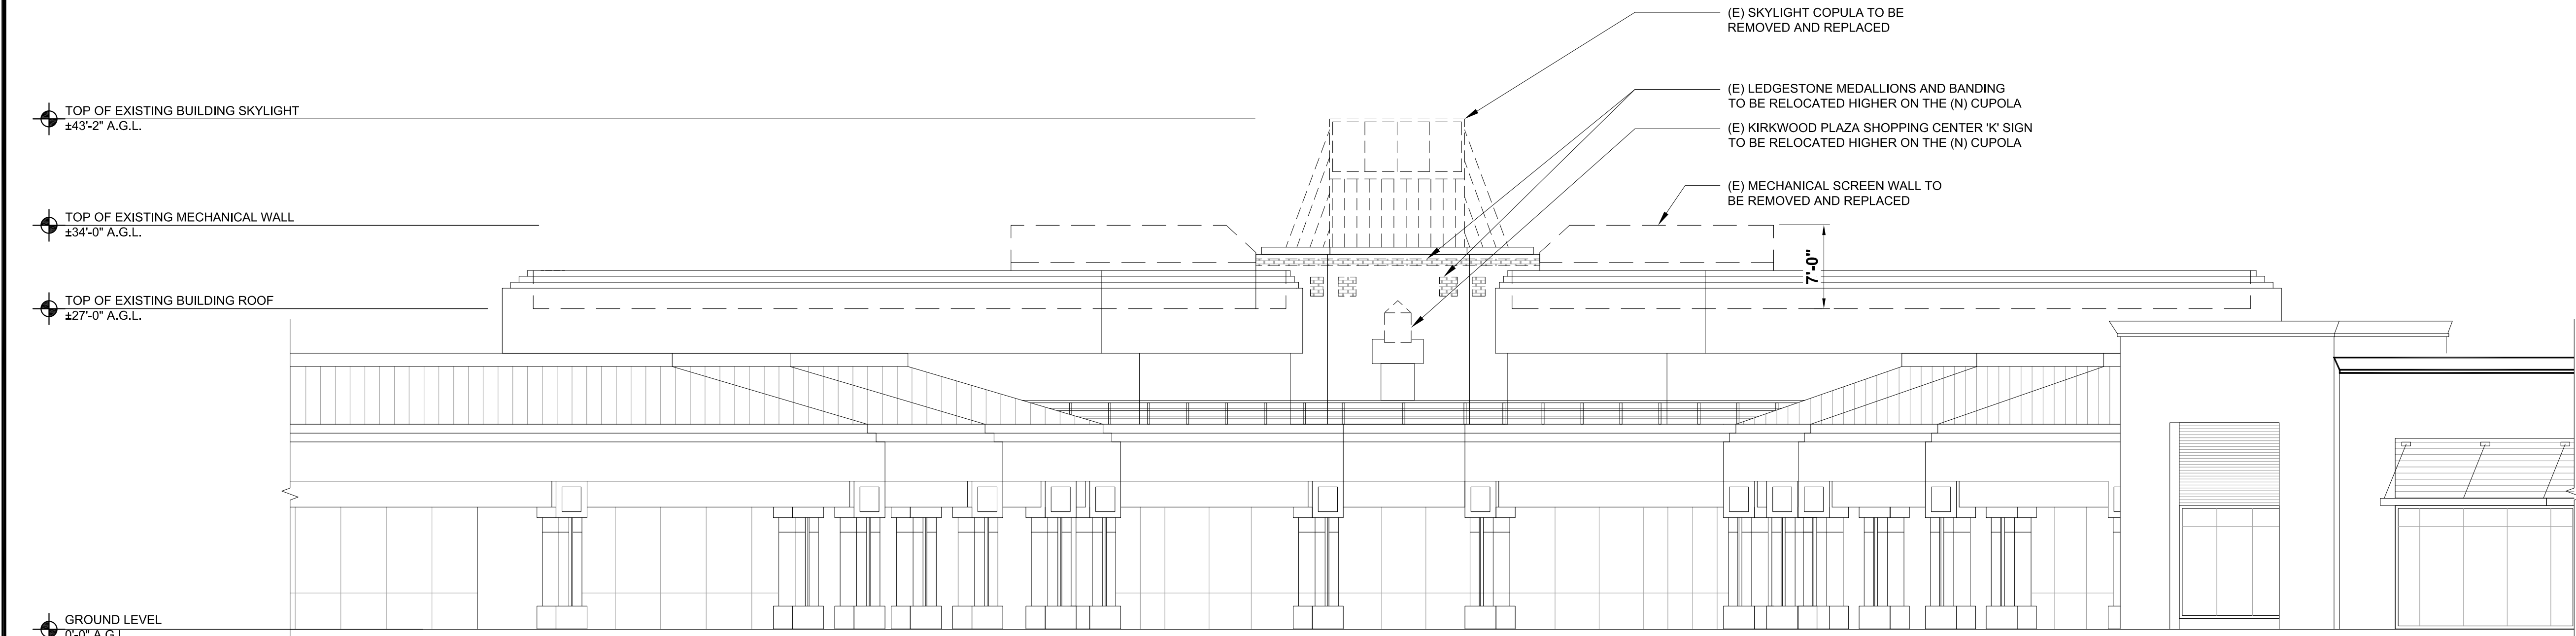

EXISTING NORTHEAST ELEVATION

24"x36" SCALE: 1/8" = 1'-0"
11"x17" SCALE: 1/16" = 1'-0"
8' 6" 4' 2' 0" 8

1

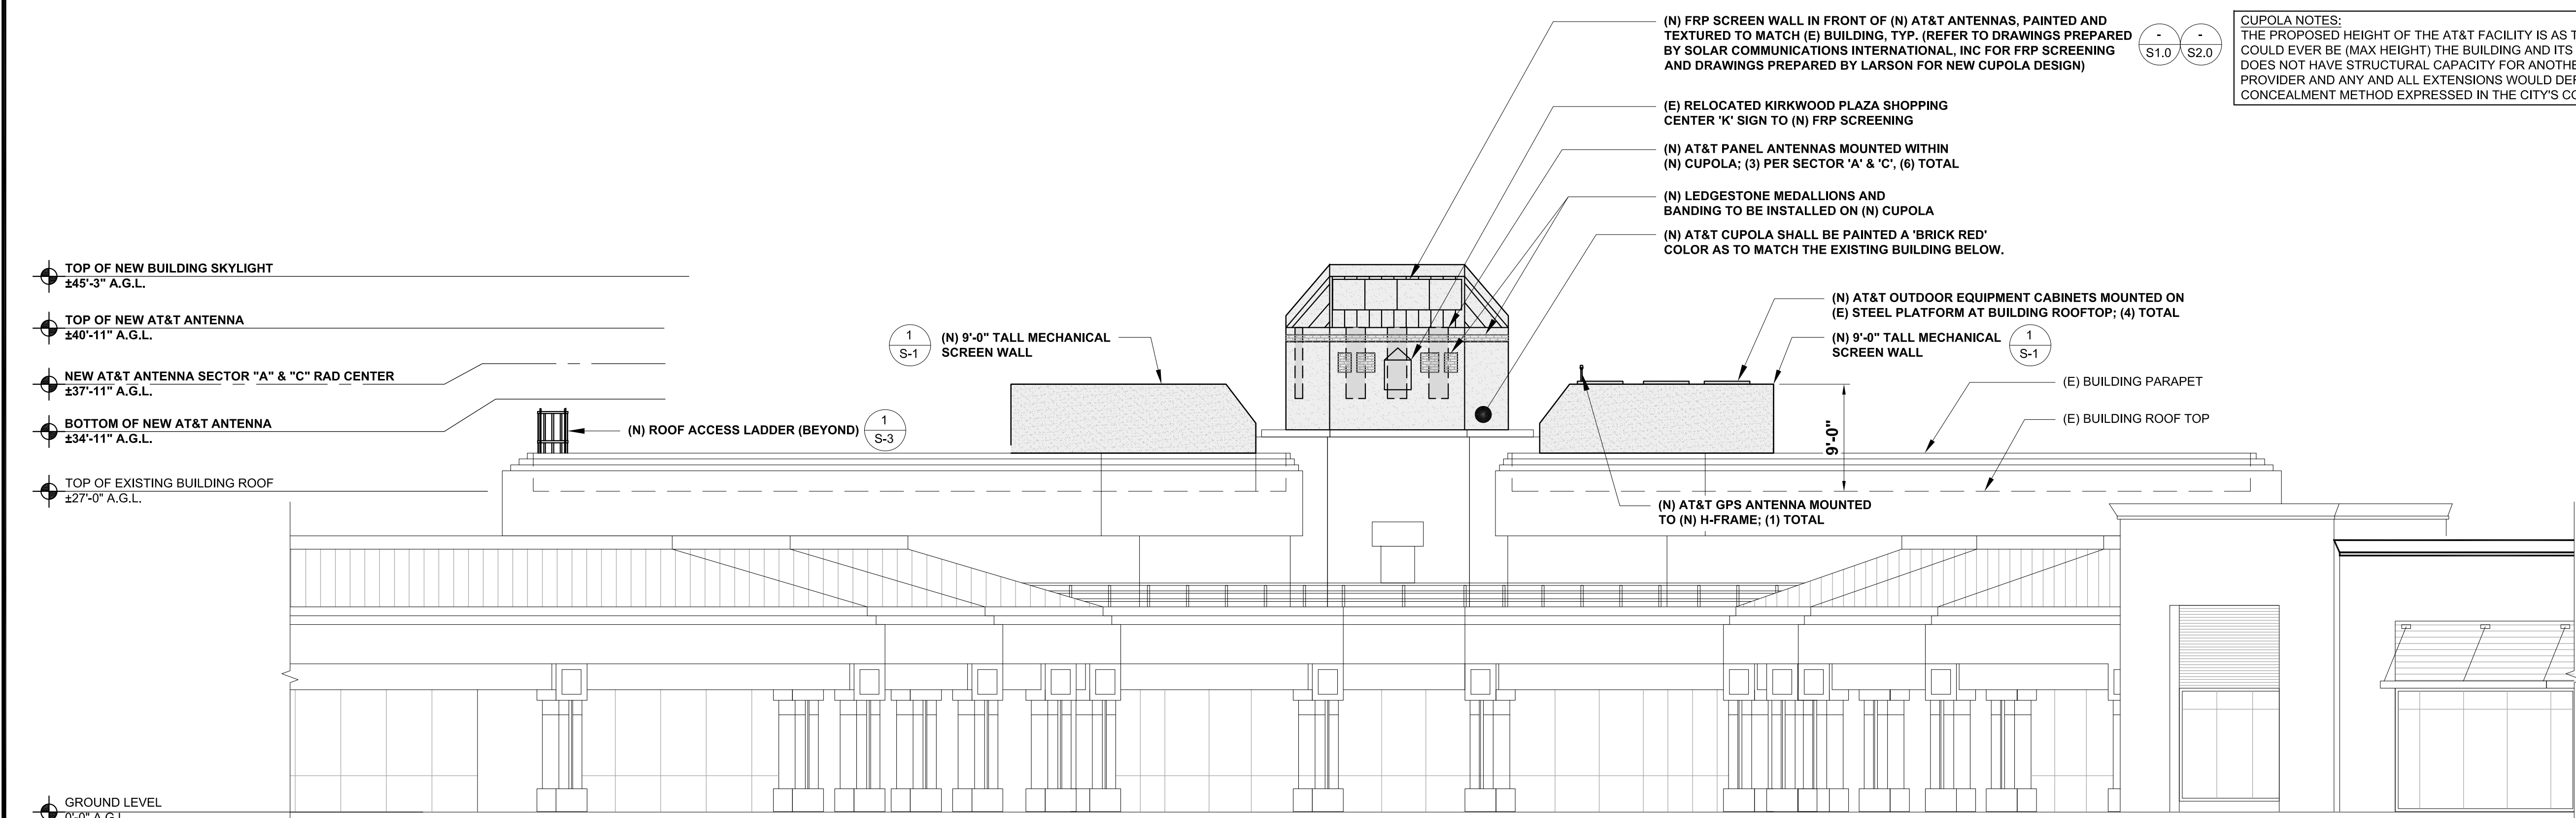

NEW NORTHEAST ELEVATION

24"x36" SCALE: 1/8" = 1'-0"
11"x17" SCALE: 1/16" = 1'-0"
8' 6" 4' 2' 0" 8


2

ISSUED FOR:
**KIRKWOOD PLAZA
SHOPPING CENTER**
1630 W CAMPBELL AVE.,
CAMPBELL, CA 95008



AT&T SITE NO:	CCL01280
PROJECT NO:	13334607
DRAWN BY:	SD
CHECKED BY:	MF

REV	DATE	DESCRIPTION	BY
2	12/22/2022	100% CD'S REVISED	SP
1	12/19/2022	100% CD'S FOR SUBMITTAL	BM
0	11/30/2022	100% CD'S FOR REVIEW	BM
C	02/01/2022	95% CD'S REVISED - RLS	BM
B	12/20/2021	90% CD'S FOR REV-RLS	DR
A	11/29/2021	90% CD'S FOR REVIEW	BM

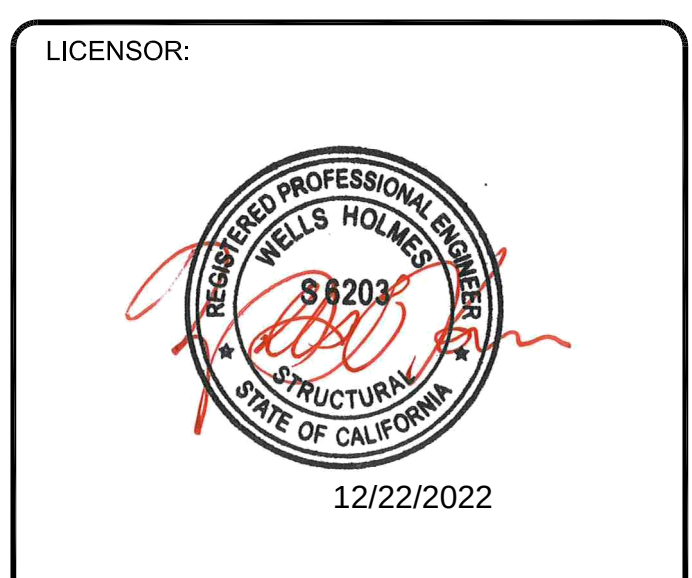

IT IS A VIOLATION OF LAW FOR ANY PERSON, UNLESS THEY ARE ACTING UNDER THE DIRECTION OF A LICENSED PROFESSIONAL ENGINEER, TO ALTER THIS DOCUMENT.

SHEET TITLE
ELEVATIONS

SHEET NUMBER
A-5



- NOTES:
- 1. PAINT COLOR: THE CUPOLA SHALL BE PAINTED A 'BRICK RED' COLOR AS TO MATCH THE EXISTING BUILDING BELOW.
 - 2. METAL ROOF: THE STANDING SEAM METAL ROOF SHALL BE REDESIGNED TO INCLUDE A HIPPED ROOF ELEMENT LIKE THAT OF ADJACENT BUILDINGS ONSITE.
 - 3. MEDALLIONS & BANDING: THE EXISTING LEDGESTONE MEDALLIONS AND BANDING SHALL BE REMOVED AND REPLACED HIGHER ON THE CUPOLA.
 - 4. KIRKWOOD SIGN: THE KIRKWOOD PLAZA SHOPPING CENTER 'K' SIGN SHALL BE RELOCATED HIGHER ON THE CUPOLA OR REPLACED WITH A FUNCTION ELEMENT SUCH AS A CLOCK.




ISSUED FOR:
KIRKWOOD PLAZA
SHOPPING CENTER
1630 W CAMPBELL AVE.,
CAMPBELL, CA 95008



AT&T SITE NO:	CCL01280
PROJECT NO:	13334607
DRAWN BY:	SD
CHECKED BY:	MF

REV	DATE	DESCRIPTION	BY
2	12/22/2022	100% CD'S REVISED	SP
1	12/19/2022	100% CD'S FOR SUBMITTAL	BM
0	11/30/2022	100% CD'S FOR REVIEW	BM
C	02/01/2022	95% CD'S REVISED - RLS	BM
B	12/20/2021	90% CD'S FOR REV-RLS	DR
A	11/29/2021	90% CD'S FOR REVIEW	BM

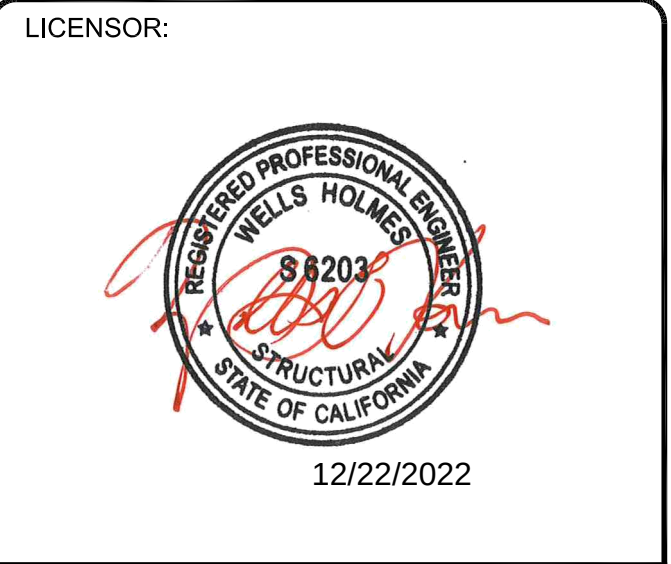


IT IS A VIOLATION OF LAW FOR ANY PERSON, UNLESS THEY ARE ACTING UNDER THE DIRECTION OF A LICENSED PROFESSIONAL ENGINEER, TO ALTER THIS DOCUMENT.


SHEET TITLE
SITE PHOTOGRAPHY

SHEET NUMBER
A-6

MANUFACTURER:	RAYCAP	
MODEL NO.:	DC9-48-60-24-PC16-EV	
DIMENSIONS:		
A	16.57"	TOTAL WEIGHT: 34.9 LBS
B	14.58"	
C	9.64"	

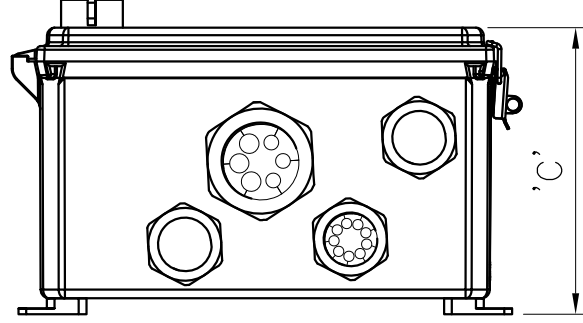


BOTTOM VIEW

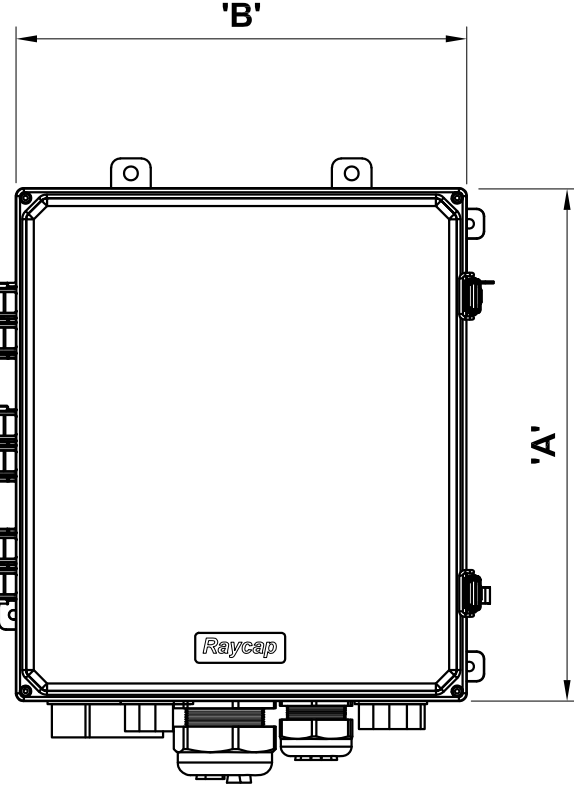


FRONT VIEW

CIENA CN 3911	
HEIGHT (H)	17.2"
WIDTH (W)	16.1"
DEPTH (D)	6.4"
WEIGHT	24 LBS

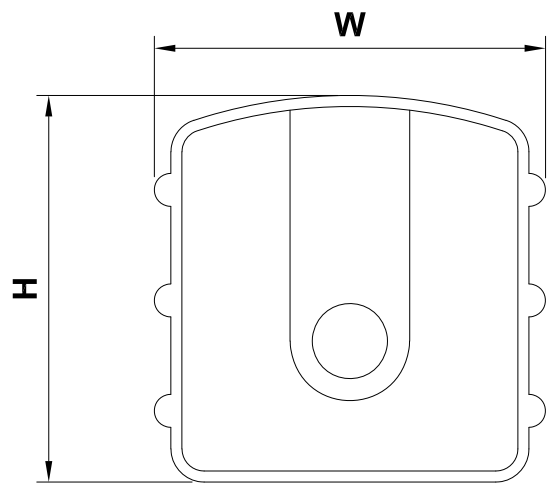


FRONT VIEW

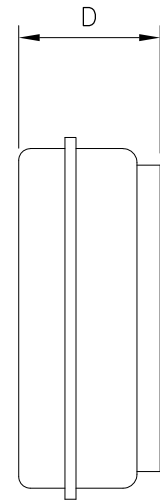


SIDE VIEW

EMERSON NETSURE NO. F2013065 NETXTEND FLEX BATTERY ENCLOSURE	
HEIGHT (H)	72"
WIDTH (W)	36"
DEPTH (D)	37"
WEIGHT	778LBS (EMPTY) 2206LBS (FULL)
MOUNTING:	PAD/ PLATFORM

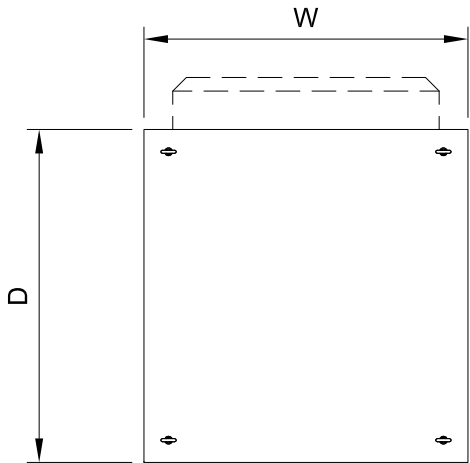

TOP VIEW

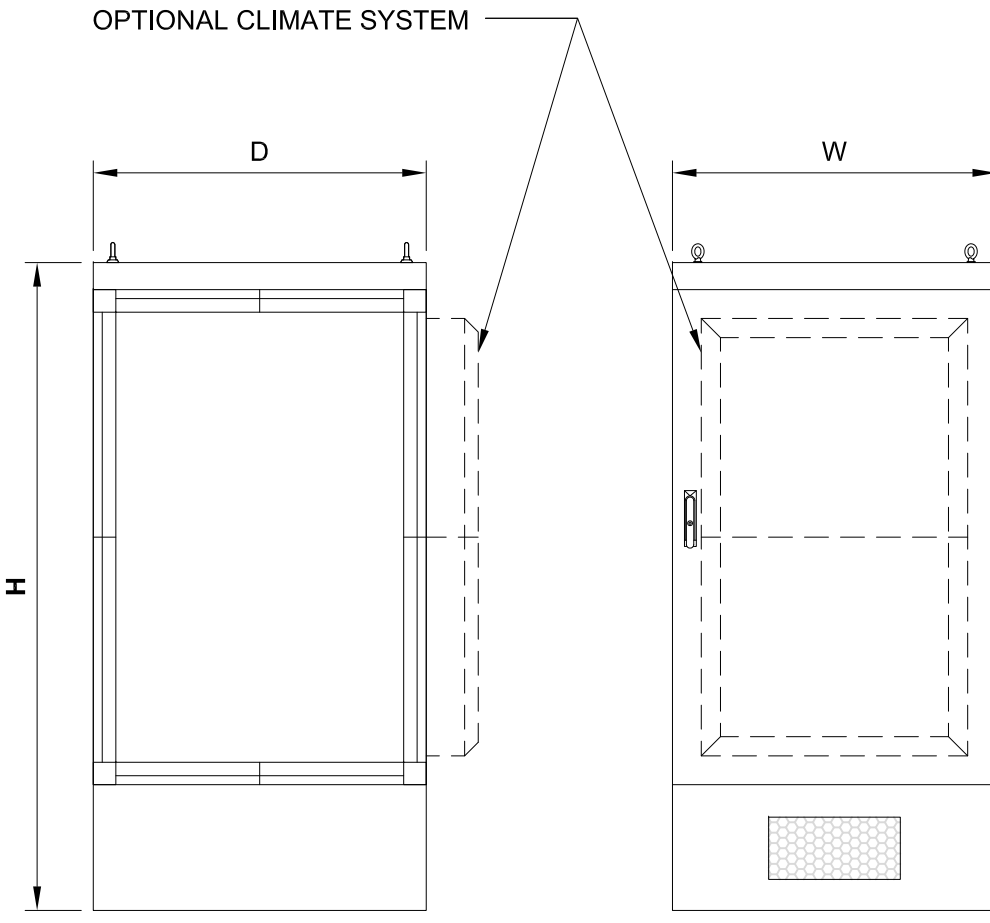

SIDE VIEW

FRONT VIEW

ISSUED FOR:
**KIRKWOOD PLAZA
SHOPPING CENTER**
1630 W CAMPBELL AVE.,
CAMPBELL, CA 95008



AT&T SITE NO:	CCL01280
PROJECT NO:	13334607
DRAWN BY:	SD
CHECKED BY:	MF

REV	DATE	DESCRIPTION	BY
2	12/22/2022	100% CD'S REVISED	SP
1	12/19/2022	100% CD'S FOR SUBMITTAL	BM
0	11/30/2022	100% CD'S FOR REVIEW	BM
C	02/01/2022	95% CD'S REVISED - RLS	BM
B	12/20/2021	90% CD'S FOR REV-RLS	DR
A	11/29/2021	90% CD'S FOR REVIEW	BM



IT IS A VIOLATION OF LAW FOR ANY PERSON, UNLESS THEY ARE ACTING UNDER THE DIRECTION OF A LICENSED PROFESSIONAL ENGINEER, TO ALTER THIS DOCUMENT.

SHEET TITLE

DETAILS

SHEET NUMBER


D-1

DC-9 SURGE SUPPRESSOR

24"x36" SCALE: NTS
11"x17" SCALE: NTS

8

MAXIMUM TORQUE	
M8	15N.m (11FT.LBS)
M10	37N.m (27FT.LBS)
M12	58N.m (43FT.LBS)

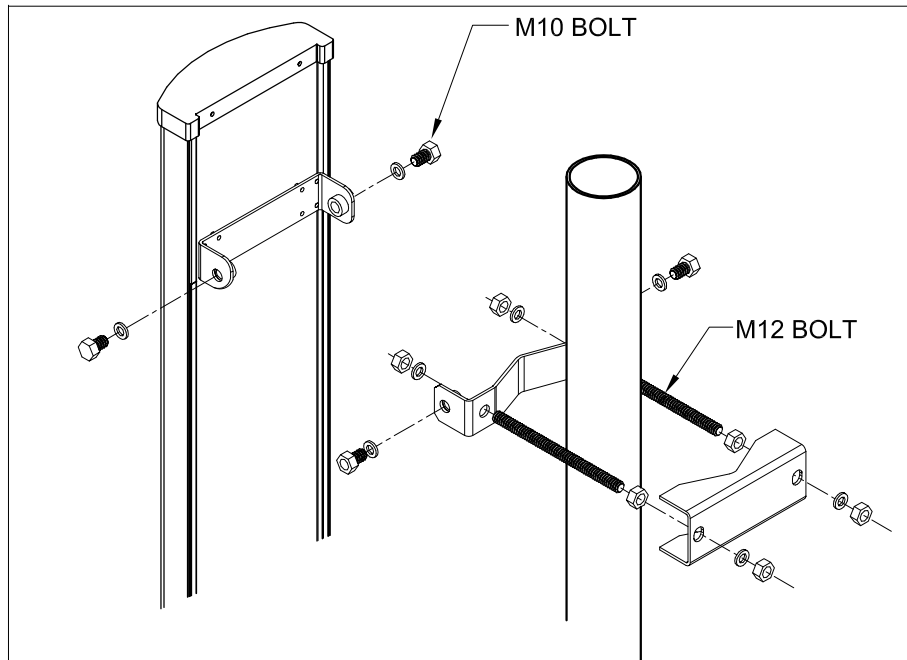

NEW ANTENNA MOUNTING
BRACKET; BSAMNT-1 (INCLUDED)

ANTENNA

NEW ANTENNA MOUNTING
BRACKET; BSAMNT-1 (INCLUDED)

ATTENTION: INSERT M12 BOLTS AND M12
FLAT WASHERS INTO BRACKET WITH
TABS PRIOR TO ATTACHING BRACKET TO
ANTENNA.

3" STD. PIPE (3-1/2" O.D.) ANTENNA
MOUNTING MAST, MIN. 6'-0" L. (ATTACH TO
EXISTING CROSSARM W/ SITE PRO 1 PN:
SCX-4 CROSSOVER KIT)

MAXIMUM TORQUE	
M10	37N.m (27FT.LBS)
M12	58N.m (43FT.LBS)

CIENA CN 3911

24"x36" SCALE: NTS
11"x17" SCALE: NTS

6

RAYCAP_OVP_DISTRIBUTION & FIBER CABINET SPECIFICATIONS
PART NUMBER: DC50-48-60-96-50F

CONFIGURATION


- TWO-DOOR CONFIGURATION
- DIMENSIONS: 60"H x 40"W x 9"D
- CHAMBERS: WET CHAMBER, DC POWER, FIBER TERMINATION

POWER SECTION:


- UP TO 400A INPUT PER EA. 25-CIRCUIT DISTRIBUTION BANK (X2)
- (2) 2.5" CONDUIT FITTINGS FOR DC INPUT FROM WIC/WUC
- GLANDS FOR UP TO (17) 8AWG, 6AWG, OR 4AWG 3-PAIR DC TRUNKS

FIBER SECTION:

- 96 LC DUPLEX FIBER PORTS
- (2) 2.5" CONDUIT FITTINGS FOR FIBER INPUT FROM WIC/WUC
- (8) FIBER DIVIDER HEAD MOUNTING BRACKETS
- GLANDS FOR UP TO (6) FIBER TRUNKS TO TOWER/ROOFTOP

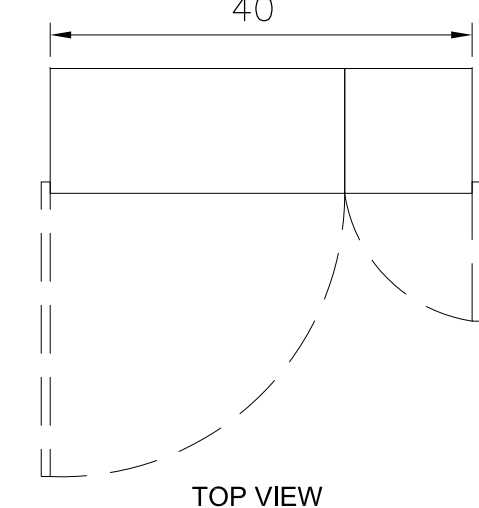


TOP VIEW

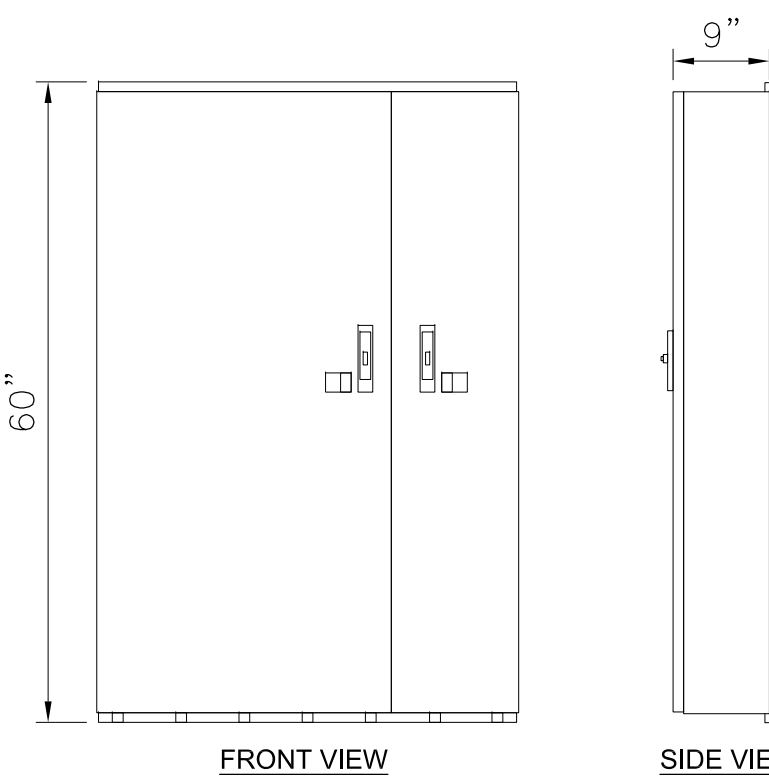

FRONT VIEW

SIDE VIEW

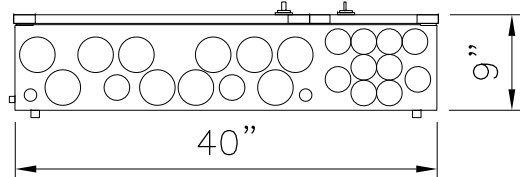

BOTTOM VIEW


RAYCAP DC50 BOX

24"x36" SCALE: NTS
11"x17" SCALE: NTS


5

COMMSCOPE NNH4-65B-R6H4	
HEIGHT (H)	71.606"
WIDTH (W)	19.606"
DEPTH (D)	7.756"
WEIGHT	84.437 LBS.
SURVIVAL WIND SPEED:	149.75 MPH
CONNECTOR:	(8) 4.3-10 DIN FEMALE - BOTTOM
MOUNTING POLE:	2 - 5 INCHES

FRONT OF ANTENNA

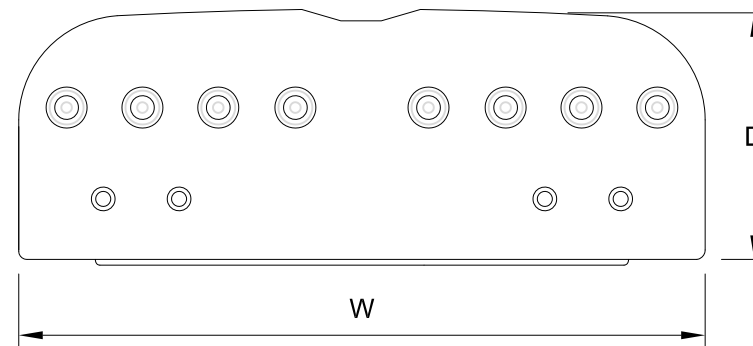

BOTTOM VIEW

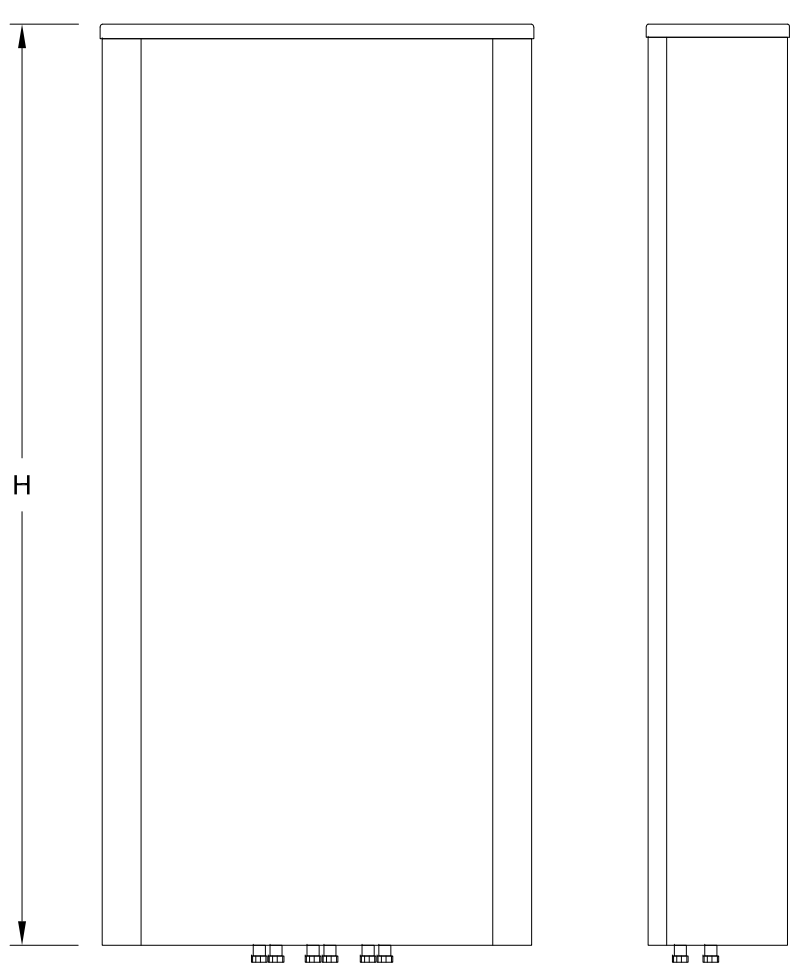

FRONT VIEW


SIDE VIEW

NETSURE NETXTEND FLEX CABINET


24"x36" SCALE: NTS
11"x17" SCALE: NTS

3

EMERSON NETSURE 512 DC POWER SYSTEM W/ NETXTEND FLEX CABINET - F2012504 -48VDC/+24VDC POWER & BATTERY ENCLOSURE	
HEIGHT (H)	72"
WIDTH (W)	32"
DEPTH (D)	39"
WEIGHT	690LBS (EMPTY) 2300 LBS (FULL)
MOUNTING:	PAD/ PLATFORM

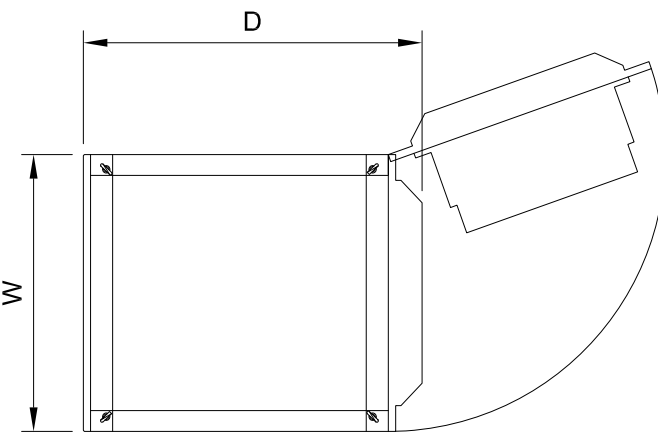

TOP VIEW

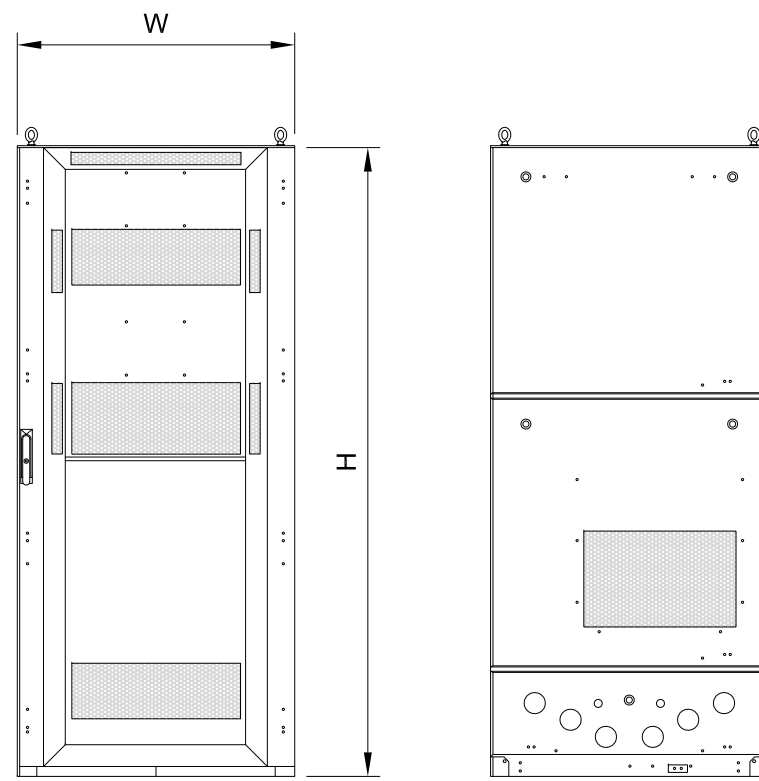

FRONT VIEW


REAR VIEW

NETSURE 512 DC POWER SYSTEM

24"x36" SCALE: NTS
11"x17" SCALE: NTS

2

ERICSSON PURCELL FLX21 CABINET	
HEIGHT (H)	39.7"
WIDTH (W)	25.3"
DEPTH (D)	30.0"
WEIGHT (EA.)	105LBS (EMPTY) 525LBS (FULL)

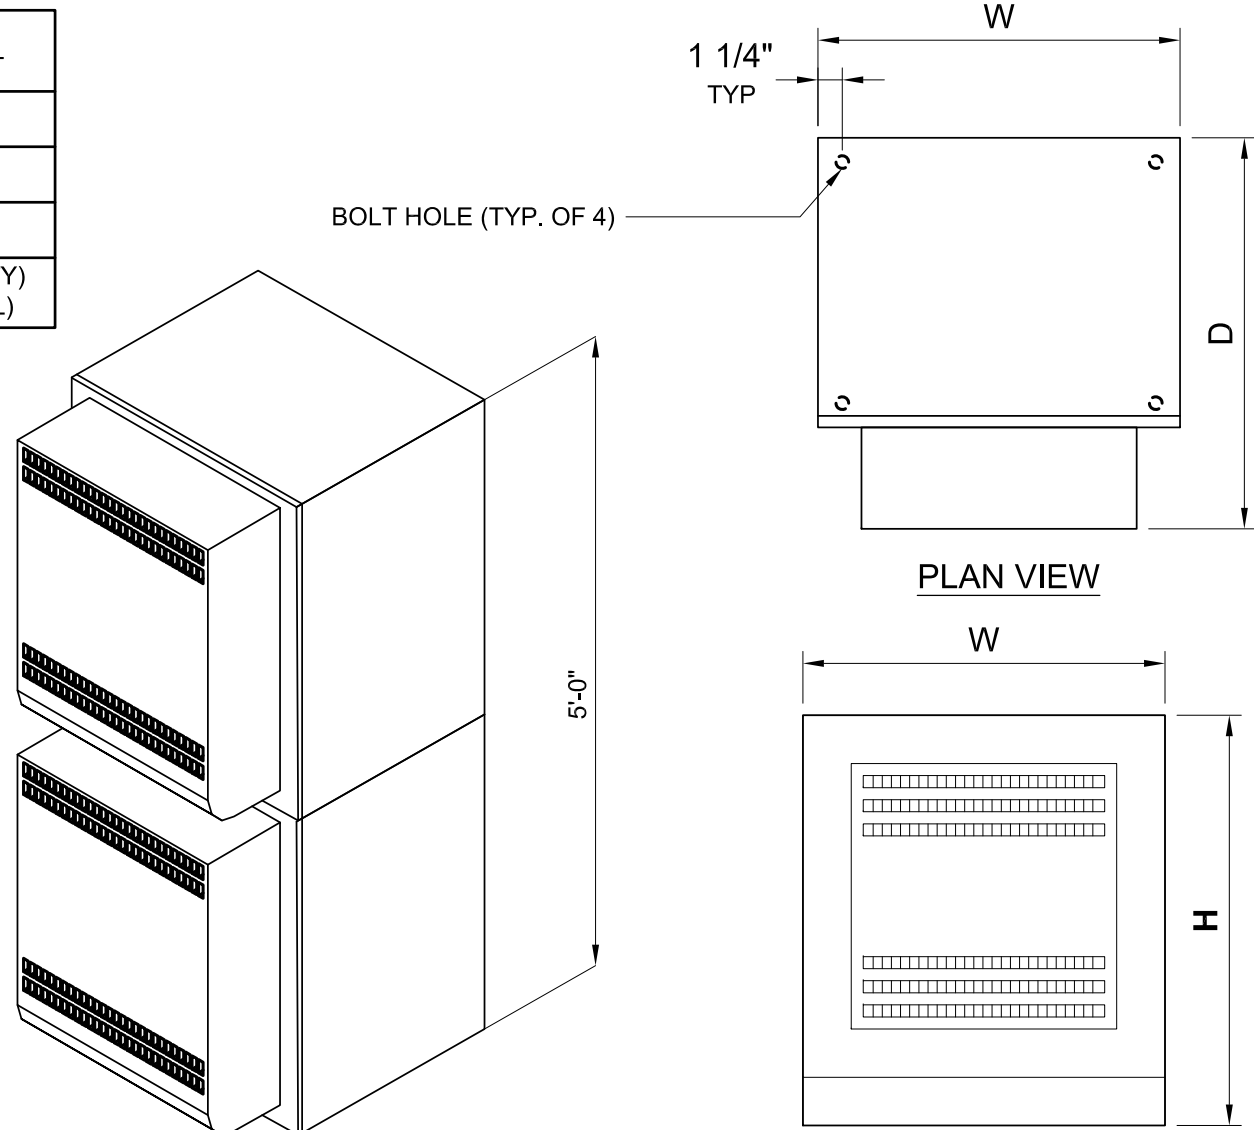

ISOMETRIC VIEW

FRONT VIEW

ANTENNA MOUNTING DETAIL

24"x36" SCALE: NTS
11"x17" SCALE: NTS

7

COMMSCOPE PANEL ANTENNA

24"x36" SCALE: NTS
11"x17" SCALE: NTS

4

PURCELL FLX21 CABINET

24"x36" SCALE: NTS
11"x17" SCALE: NTS

1

ERICSSON	4426 B66
HEIGHT (H)	14.96"
WIDTH (W)	13.19"
DEPTH (D)	5.8"
WEIGHT	48.4 LBS.

FRONT VIEW

ISO VIEW

GPS ANTENNA

H-FRAME POST

GALVANIZED MOUNTING PIPE

COMMSCOPE AB-S50-SSH
PIPE-TO-PIPE ADAPTER

BOLTS PROVIDED
WITH ADAPTER

GALVANIZED PIPE

MANUFACTURER:	ERICSSON
MODEL NO.:	RRUS 4449 B5/B12
DIMENSIONS:	TOTAL WEIGHT :
A	15"
B	13.2"
C	9.3"
	70 LBS (31.7 kg)

RRU UNIT

MFR'S STANDARD
MOUNTING BRACKETS

FEET

RRU UNIT

MFR'S STANDARD
MOUNTING BRACKETS

FEET

RRU UNIT

MFR'S STANDARD
MOUNTING BRACKETS

FEET

ERICSSON RRUS 4426 B66

24"x36" SCALE: NTS
11"x17" SCALE: NTS

3

LUCENT LOW GAIN GPS ANTENNA

24"x36" SCALE: NTS
11"x17" SCALE: NTS

6

ERICSSON RRUS 4449 B5/B12

24"x36" SCALE: NTS
11"x17" SCALE: NTS

3

(N) (2) 1/2"Ø A307 BOLT AT EACH END OF CABINET

(N) STEEL GRATING MCNICHOLS GW100 19-W-4 (1" X 3/16") OR EQUIV., ATTACH PER MANF. SPEC. TO BE ADDED TO (E) PLATFORM

(E) STEEL HSS6X3X3/16 (LSV) CONTRACTOR TO FIELD VERIFY

(E) STEEL HSS4X4X3/16 CONTRACTOR TO FIELD VERIFY

(N) OPTIONAL L4X4X1/4 STEEL ANGLE FOR CABINET ANCHORAGE LOCATIONS, AS NEEDED. ATTACHED WITH (2) L4X4X1/4 CLIP ANGLES WITH (1) 1/2" DIA. A307 STEEL BOLT IN EA. LEG OF CLIP ANGLE, TYP.

MIN., TYP. EA. ENF OF EA. STEEL MEMBER - VERIFY

NEW EQUIPMENT CABINET

MANUFACTURER:	ERICSSON
MODEL NO.:	RRUS 2012 B29
DIMENSIONS:	TOTAL WEIGHT :
HEIGHT (H)	20.4"
WIDTH (W)	18.5"
DEPTH (D)	7.5"
	58 LBS (26.3 kg)

RRU W/ SUNSHIELD

MFR'S STANDARD
MOUNTING BRACKETS

P1000 UNISTRUT AS
ALTERNATE ATTACHMENT

SUNSHIELD

RRU W/ SUNSHIELD

MFR'S STANDARD
MOUNTING BRACKETS

P1000 UNISTRUT AS
ALTERNATE ATTACHMENT

SUNSHIELD

ERICSSON RRUS 2012 B29

24"x36" SCALE: NTS
11"x17" SCALE: NTS

5

ERICSSON RRU 8843 B2/B66A

24"x36" SCALE: NTS
11"x17" SCALE: NTS

2

UNISTRUT 1/4"-20 CHANNEL NUT W/ SPRING (PART# P1006-1420)

1/4"Ø x 1.5" A307 BOLT (TYP. OF 4)

(N) EQUIPMENT

(N) (2) UNISTRUT P1000 ATTACH TO WALL WITH #14 SCREWS AT 6" O.C. MAX, MIN. 3 PER BRACKET, TOP & BOTTOM

AS REQUIRED

RRU UNIT

MFR'S STANDARD
MOUNTING BRACKETS

INTEGRATED FAN UNIT (DASHED)

ERICSSON RRUS 4478 B14

24"x36" SCALE: NTS
11"x17" SCALE: NTS

7

RRUS 4415 B30

24"x36" SCALE: NTS
11"x17" SCALE: NTS

4

MANUFACTURER:	ERICSSON
MODEL NO.:	RRUS 4478 B14
DIMENSIONS:	TOTAL WEIGHT :
A	16.5"
B	13.4"
C	7.7"
	59.9 LBS (27.2 kg)

RRU UNIT

MFR'S STANDARD
MOUNTING BRACKETS

INTEGRATED FAN UNIT (DASHED)

RRU UNIT

MFR'S STANDARD
MOUNTING BRACKETS

INTEGRATED FAN UNIT (DASHED)

MANUFACTURER:	ERICSSON
MODEL NO.:	RRUS 4415 B30
DIMENSIONS:	TOTAL WEIGHT :
A	16.5"
B	13.4"
C	5.9"
	46 LBS (21 kg)

RRU W/ SUNSHIELD

MFR'S STANDARD
MOUNTING BRACKETS

P1000 UNISTRUT AS
ALTERNATE ATTACHMENT

SUNSHIELD

RRU W/ SUNSHIELD

MFR'S STANDARD
MOUNTING BRACKETS

P1000 UNISTRUT AS
ALTERNATE ATTACHMENT

SUNSHIELD

ERICSSON RRUS 4478 B14

24"x36" SCALE: NTS
11"x17" SCALE: NTS

7

RRUS 4415 B30

24"x36" SCALE: NTS
11"x17" SCALE: NTS

4

ISSUED FOR:
KIRKWOOD PLAZA
SHOPPING CENTER
1630 W CAMPBELL AVE.,
CAMPBELL, CA 95008

5001 EXECUTIVE PARKWAY
SAN RAMON, CALIFORNIA 94583

WIRELESS GROUP LLC
Connecting a Wireless World

1387 CALLE AVANZADO
SAN CLEMENTE CA 92673 (949) 391-6824

AT&T SITE NO:	CCL01280
PROJECT NO:	13334607
DRAWN BY:	SD
CHECKED BY:	MF

REV	DATE	DESCRIPTION	BY
2	12/22/2022	100% CD'S REVISED	SP
1	12/19/2022	100% CD'S FOR SUBMITTAL	BM
0	11/30/2022	100% CD'S FOR REVIEW	BM
C	02/01/2022	95% CD'S REVISED - RLS	BM
B	12/20/2021	90% CD'S FOR REV-RLS	DR
A	11/29/2021	90% CD'S FOR REVIEW	BM

LICENSOR:

12/22/2022

IT IS A VIOLATION OF LAW FOR ANY PERSON, UNLESS THEY ARE ACTING UNDER THE DIRECTION OF A LICENSED PROFESSIONAL ENGINEER, TO ALTER THIS DOCUMENT.

SHEET TITLE
DETAILS

SHEET NUMBER
D-2

Energys

Chemical Safety Data Sheet

SAFETY DATA SHEET

Form #: SDS 8506 03/20

Revised: AG

September: AF

ECSC: 1002195

II. PRODUCT IDENTIFICATION

Chemical Trade Name and use in label:

Cyclor[®], Udoxey, Cenebair, SIBS, XEP[®], Armade Plus[®], MILPVC, Neopryl, or Luge Type.

Substances

Isolated Lead Acid Battery, VRLA Battery

Chemical Family Classification:

Sealed Lead Battery

Manufacturer's Name/Address

Energys Energy Products Inc.

617 N. Ridgeway Drive

Warrington, MD 66005-9301

Canada Corporate Office

3-61 Par Boulevard

Bellin, Ontario

L7E 4H9

Warnings:

For information and emergencies, contact Energys Energy Products

Environmental, Health & Safety Dept. at 660-429-2165

24-Hour Emergency Response Contact:

Chemical: DOMESTIC: 800-642-6666 CHEMTREC INTL: 700-527-3877

III. GHS HAZARD IDENTIFICATION

HAZARD	Category
Acute Toxicity	Category 4
Swallow (oral) Irritation	Category 1A
Skin Corrosion/Irritation	Category 1
Eye Damage	Category 1A
Reproductive	Category 1B
Carcinogenicity (oral) exposure	Category 1A
Specific Target Organ Toxicity (repeated exposure)	Category 2

PICTOGRAMS

HAZARD	ENVIRONMENTAL	PHYSICAL
		

Hazard Statements

DANGER!	Precautionary Statements
Causes severe skin burns and serious eye damage.	Wash thoroughly after handling.
Causes damage to the unborn child if ingested or inhaled.	Do not eat, drink or smoke when using this product.
May cause damage if ingested or inhaled.	Wear protective gloves/protective clothing, eye protection/face protection.
Causes damage to central nervous system, blood and kidneys through prolonged or repeated exposure.	Avoid breathing dust/fume/gas/mist/spray.
May form explosive air mixture during charging.	Use only outdoors or in a well-ventilated area.
Explosive, fire, flash, or projection hazard.	Contact with internal components may cause irritation or severe burns. Avoid contact with internal acid.
May cause harm to central nervous system.	Inhaling fumes, respiratory system, and skin.
Hazardous if swallowed, inhaled, or contact with skin.	Obtain special instructions before use.
Causes skin irritation, serious eye damage.	Do not handle until all safety precautions have been read and understood.
	Keep away from heat/sparks/open flames hot surfaces. No smoking.

III. COMPOSITION INFORMATION ON INGREDIENTS

Components	CAS Number	Approximate % by Weight
Inorganic Lead Compound:		
Lead	7439-92-1	45 - 60
Lead Dioxide	1309-60-1	15 - 25
Tin	7440-31-5	0.1 - 0.2
Sulfuric Acid Electrolyte (Sulfuric Acid/Water)	7664-93-9	15 - 20
Gas Materials:		
Polypropylene	9003-07-0	5 - 10
Polyethylene	9003-33-6	
Styrene Acrylonitrile	9003-54-7	
Acrylonitrile Butadiene Styrene	9003-56-9	
Styrene Butadiene	9003-55-8	
Polypropylene/Isobutene	9002-86-2	
Polyacrylonitrile, Hard Rubber, Polyethylene	9002-88-4	
Polyethylene Oxide	2511-69-4	
Polyacrylonitrile/Polyester Alloy	--	
Other:		
Absorbent Glass Mat	--	

Page 1 of 2

[illegible]

 <i>Power for Progress</i>	Safety Data Sheet					Form #: SDS 8502 Revised: AG Supersedes: AF EXPIRY: 10/01/95									
Polyacetylene, Solid Carbon: Polyethylene Polyphosphoric Oxide Poly(carbonate) Polymer Alloy Carbon: Polyethylene Absorbed Chlorine	N/E N/E N/E N/E N/E	N/E N/E N/E N/E N/E	N/E N/E N/E N/E N/E	N/E N/E N/E N/E N/E	N/E N/E N/E N/E N/E										
NOTES: (a) As available material (c) Thoretical factor															
Performance Controls (Crystallinities) Store and handle in well-ventilated area. If mechanical ventilation is used, compounds must be acid resistant. Residue particles tend to avoid silt. Make certain vent caps are securely. Allow contact with internal components. Wear protective clothing, eye and face protection when filling, clamping or handling batteries. Do not allow materials materials to simultaneously contact both the positive and negative terminals of the batteries. Charge the batteries in areas with adequate ventilation. General disposal information is acceptable.															
Regulatory Information (GHS/MSHA, etc.) None required under normal conditions. When concentrations of aerosols may have known to exceed the PEL, use NIOSH or MSHA approved respiratory protection.															
Skin Protection: If battery case is damaged, use rubber or plastic acid-resistant gloves with elbow-length gauntlets, acid-resistant aprons, clothing and boots.															
Eye Protection: If battery case is damaged, use chemical goggles or face shield.															
Other Precautions: Under severe exposure emergency conditions, wear acid-resistant clothing and boots.															
PHYSICAL AND CHEMICAL PROPERTIES Physical Data Below are for Polyethylene.															
Boiling Point:	230, 240P F		Specific Gravity (H ₂ O = 1):	1.213 to 1.350											
Melting Point:	N/A		Vapor Pressure (mm Hg):	10											
Solubility in Water:	100%		% Volatile by Weight:	Greater than 1											
Evaporation Rate: (Ethyl Acetate = 1)	Less than 1		% Volatile by Weight:	N/A											
pH:	1 to 2		Dash Point:	Below room temperature (no hydrogen gas)											
LEL (Lower Explosive Limit):	1.1%(by hydrogen)		UEL (Upper Explosive Limit):	74.2%(by hydrogen)											
Appearance and Odor:	Manufactured article, no apparent odor. Polyethylene is a clear liquid with a sharp, penetrating, pungent odor.														
STABILITY AND REACTIVITY Stability: Stable, A, Unstable															
This product is stable under normal conditions at ambient temperature. Conditions To Avoid: Prolonged overcharge; reaction of ignition															
Incompatibilities: Incompatible with acids Sulfuric Acid: Contact with combustible and organic materials may cause fire and explosion. Also reacts violently with strong reducing agents, metals, nitric sulfuric gas, strong oxidizers and water. Contact with metals may produce toxic sulfuric acid fumes and may release flammable hydrogen gas. Lead Compounds: Avoid contact with strong acids, bases, halides, halogenates, polyamine nitrate, permanganate, peroxides, sodium fluoroborate, lead chlorate gases. Hazardous Decomposition Products: Sulfuric Acid: Sulfur trioxide, carbon monoxide, sulfuric acid, sulfur dioxide, and hydrogen sulfide. Lead Compounds: High temperature likely to produce toxic metal fumes, vapor, or dust, contact with strong acid or base or presence of nutrient hydrogen may generate highly toxic arsine gas.															
Hazardous Polymerization: Will not occur															
NEUTRALIZATION INFORMATION Bases of Acids: Sulfuric Acid: Neutralized by bases of oxides. Lead Compounds: Hazardous exposure to man only when product is heated, oxidized or otherwise processed or damaged to create dust, vapor or fumes. The presence of neutral hydrogen may generate highly toxic arsine gas.															
Inhibition: Sulfuric Acid: Breathing of sulfuric acid vapors or mists may cause severe respiratory irritation. Lead Compounds: Inhalation of lead dust or fumes may cause irritation of respiratory tract and lungs.															
Hazards: Sulfuric Acid: May cause severe irritation of mouth, throat, eyes and skin. Lead Compounds: Acute ingestion may cause abdominal pain, nausea, vomiting, diarrhea and severe cramping. This may lead rapidly to systemic toxicity and must be treated by a physician.															
Skin Contact: Sulfuric Acid: Severe irritation, burns and ulceration. Lead Compounds: Not absorbed through the skin.															
Eye Contact: Sulfuric Acid: Severe irritation, burns, cornea, drainage, and blindness.															

Page 3

EnerSys
Powerful Ideas

SAFETY DATA SHEET

Form: SDS 850627
Revised: AG
Supersedes: AG
ECHO: 1002185

	Lead Compounds: May cause eye irritation.
Effects of Overexposure:	Acute: Sulfuric Acid, Severe skin irritation, damage to cornea, respiratory irritation. Lead Compounds: Symptoms of toxicity include headache, tremor, dizziness, abdominal pain, muscle aches and weakness, drowsiness and irritability.
Effects of Overexposure - Chronic:	Sulfuric Acid: Possible exposure of both external inflammation of nose, throat and bronchial walls. Lead Compounds: Acute neurotoxicity, particularly of the motor neuron, with wrist drop, kidney damage; reproductive changes in males and females. Reported exposure to lead and lead compounds in the workplace may result in nervous system injury. Some toxicologic report abnormal chromosomal alterations in persons with blood lead levels of 50mg/100 ml or higher. Heavy lead exposure may result in central nervous system damage, encephalopathy and damage to the blood stream (hematopoietic tissues).
Chemical Stability:	Sulfuric Acid: The International Agency for Research on Cancer (IARC) has classified "strong inorganic acid not containing sulfate" as a Group 1 carcinogen, a substance that is carcinogenic to humans. This classification does not apply to liquid forms of sulfuric acid or sulfate acid compounds containing sulfuric acid, inorganic acid or sulfate acid (most) is not generated under normal use of this product. Misuse of the product, such as overcharging, may result in the generation of sulfuric acid or sulfate. Lead Compounds: Lead is on Group 2B carcinogen. Body is accumulative. <i>For the purpose of hazard classification under GHS/29 1910 1200 Appendix 3, this is approximately equivalent to GHS Category 1B. Proof of carcinogenicity to humans is lacking at present.</i>
Medical Condition (GHS) - Approved by a Physician:	Exposure to sulfuric acid must avoid large damage and aggressive pulmonary conditions. Contact of sulfuric acid with skin may aggravate disease such as eczema and contact dermatitis. Lead and its compounds can aggravate some forms of kidney, liver and neurologic diseases.
Acute Toxicity:	LD50 (oral): 1.250g/kg Inhalation: 1250g Inhalation: LC50 (rat) = 375 mg/m3; LC50 (guinea pig) 310 mg/m3 Elemental Lead, Acid: Toxicity Profile Estimate = 4500 mg/kg (based on lead bullion)
Oral LD50:	Elemental Lead: rat ~2140 mg/kg Acid: Sulfuric Acid: Toxicity Estimate (ATE) = 500 mg/kg body weight (based on lead bullion)
Additional Hazard Data:	All heavy metals, including the hazardous ingredients in this product, are taken into the body primarily by inhalation and ingestion. Most absorption problems are avoided by adequate precautions such as ventilation and respiratory protection covered in Section 8. Follow good personal hygiene to avoid inhalation and ingestion; wash hands, face, neck and arms thoroughly before eating, smoking or leaving the work area; use contaminated clothing and shoes only in work area; do not eat, drink, or use tobacco in work area. Restrict the use and presence of food, tobacco and cosmetics to non-contaminated area. Work clothes and work equipment used in contaminated areas must remain in designated area and never taken home or handled with personal non-contaminated clothing. This product is intended for industrial use only and should be isolated from children and their environment.
100% Hazardous:	The 100% Hazardous (or GHS Directive 67/548/EEC) classified lead compounds, but not lead in metal form, as possibly toxic to reproduction. Risk phrase: H 361 May cause harm to the unborn child; avoid lead compounds, especially white forms.
ENVIRONMENTAL INFORMATION	Environmental Level: Lead is very persistent in soil and sediments. No data on environmental degradation. Mobility of metallic lead between ecological compartments is slow. Bioaccumulation of lead in ocean is weak and terrestrial animals and plants in little bioaccumulation occur through the food chain.
Environmental Toxicity - Aquatic Toxicity:	Sulfuric Acid: including lead compounds and elemental lead
Lead:	24 hr LC50, freshwater fish (Daphnia magna): 82 mg/L 96 hr LC50, freshwater fish (Cyprinus carpio): 22 mg/L 48 hr LC50 (mollusc for aquatic invertebrates) <1 mg/L, based on lead bullion
Additional Information:	No known effect on aquatic species depletion. Volatile organic compounds (VOCs): Volatile Water Endangering Class (WAC): NA
ENVIRONMENTAL CONSIDERATIONS/SHOULD BE MANAGED:	Spill/Leakage: Spill to secondary leak chamber for recycling. Spill lead-acid batteries are not regulated in hazardous waste when the requirements of 40 CFR Section 260.50 are met. This should be managed in accordance with approved local, state and federal requirements. Consult state environmental agency and federal EPA.
Disposal:	After neutralization spilt or stored containers and barrels are applicable with state and federal regulations. Large waste-diluted spills, after neutralization and testing, should be managed in accordance with approved local, state and federal requirements. Consult state environmental agency and/or federal EPA.
ENVIRONMENTAL INFORMATION:	State, Federal and Federal/National regulations applicable to end-of-life characteristics will be the responsibility of the end-user.
U.S. DOT:	Exempted from the hazardous materials regulations (HMR) because the batteries meet the requirements of 49 CFR 173.150 and 49 CFR 173.155 of the U.S. Department of Transportation's HMR. Battery and outer package must be marked "NONSPILLABLE" or "NONSPILLABLE BATTERY".

Page 4

SAFETY DATA SHEET

Form #: SDS 8510-2018

Revised: AG

Supersedes: AG

ECN #: 1002195

1. Product Identification

Battery terminals must be protected against short circuits.

2. Hazardous Ingredients (Hazard)

Exempt from the dangerous goods regulations because the batteries meet the requirements of Packing Instruction 874 and Special Provision A67 of the International Air Transport Regulations (IATA Dangerous Goods Regulations and International Civil Aviation Organization (ICAO) Technical Instructions. Battery Terminals must be protected against short circuits.

The words "NOT RESTRICTED", SPECIAL PROVISION A67" must be provided when the air freight is issued.

3. Hazards

Exempt from the dangerous goods regulations for transport by sea because the batteries meet the requirements of Special Provision 238 of the International Maritime Dangerous Goods (IMDG) Code. Battery terminals must be protected against short circuits.

4. Environmental Information

Exempt from the dangerous goods regulations for transport by air because the batteries meet the requirements of Special Provision 238 of the International Maritime Dangerous Goods (IMDG) Code. Battery terminals must be protected against short circuits.

Page 5

 <i>Power-Pak Solutions</i>	Form #: SDS 85-1037 Revised: AG Supersede: AF ECN #: 1002195			
	SAFETY DATA SHEET			
	EnerSys supports preventative actions concerning ozone depletion in the atmosphere due to emissions of CFCs and other ozone depleting chemicals (ODCs), defined by the UNEP, as Class I substances. Pursuant to Section 61 of the Clean Air Act Amendments (CAAA) of 1990, finalized on January 19, 1993, EnerSys established a policy to eliminate the use of Class I ODC's prior to the May 15, 1994 deadline.			
	STATE REGULATIONS (US): <u>Exemption 65:</u> Warning: Battery posts, terminals and related accessories contain lead and lead compounds, chemicals known to the State of California to cause cancer and reproductive harm. Batteries also contain other chemicals known to the State of California to cause cancer. Wash hands after handling.			
INTERNATIONAL REGULATIONS: Distribution into Quebec to follow Canadian Controlled Product Regulations (CPR 241) and 242). Distribution into the EU to follow applicable Directives to the Use, Import/Export of the product as-sold.				
Article 33 (1) of the REACH regulation (Reg. EC 1907/2006), which entered into force on 1 st of June 2007 in the European Union, requires that manufacturers communicate the presence of Substances of Very High Concern (SVHC) in articles (lead batteries) in concentration greater than 0.1% by weight.				
Effective the 27 th of June 2018, the European Chemical Agency (ECHA) updated the Candidate List with the inclusion of Lead Metal (CAS No.: 7440-50-1). This inclusion of Lead as an SVHC applies to all of EnerSys' Lead based battery product registration of the design (Flooded, Gel, AGM, etc. . .)				
SEL. OTHER INFORMATION: Revised: 4-7-2020				
NTPA Hazard Rating for Sulfuric Acid: Flammability (Red) = 0 Health (Blue) = 1 Reactivity (Yellow) = 2 Sulfuric acid is water-reactive if concentrated.				
DISCLAIMER This Safety Data Sheet is created by the manufacturer to comply with the requirements of 29 CFR 1913.1200. To the extent allowed by law, the manufacturer hereby expressly disclaims any liability to any third party, including users of this product, including, but not limited to, consequential or other damages, arising out of the use of, or reliance on, this Safety Data Sheet.				

General Specifications									
Cell Type	Nominal Gauge (in)		Nominal Dimensions				Weight - Inertia		
	10 Str rate to 1.750" G202C	5 Str rate to 1.750" G217C	Length in	Width in	Height in	I _{xx} lb-in	I _{yy} lb-in		
SBS B04F	31	31	11.9	30.3	3.8	0.7	63.3	22.7	10.3
SBS B06F	38	38	11.9	30.3	4.7	0.7	7.2	234	28.8
SBS B04F	62	62	11.9	30.3	3.8	0.7	10.4	264	42.0
SBS B06F	91	91	11.9	30.3	4.7	0.7	11.5	266	101.0
SBS B10F	100	100	15.6	30.5	4.3	10.8	11.3	267	119.0
SBS B12F	112	112	20.1	56.1	4.9	125	0.3	238	90.4
SBS B04F	145	145	17.7	45.5	6.8	17.3	5.4	238	105.0
SBS B06F	165	165	17.5	45.5	6.8	17.3	10.8	273	114.0
SBS B10F	170	170	17.7	45.5	6.8	17.3	20.0	165	152.0
SBS B12F	190	190	22.1	56.1	4.9	125	12.4	316	132.3

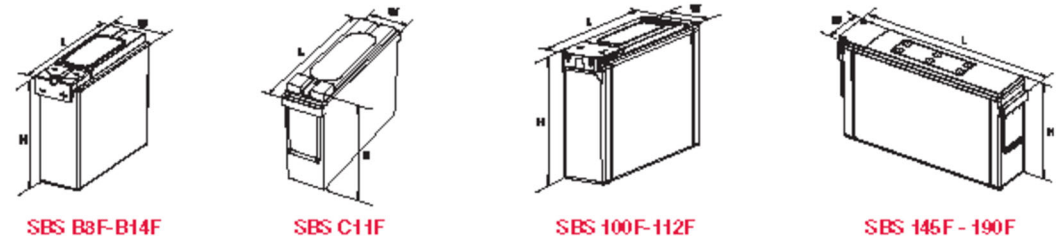



ALPINE
POWER SYSTEMS
A Division of TFI, Inc. est. 1963

connect@alpinepowersystems.com
877-993-8855


- Battery Installation
- Capacity and Acceptance
- Preventative Maintenance

bacpower | telecom | motive power
www.alpinepowersystems.com



connect@alpinepowersystems.com
877-993-8855

[Click to view product web page](#)

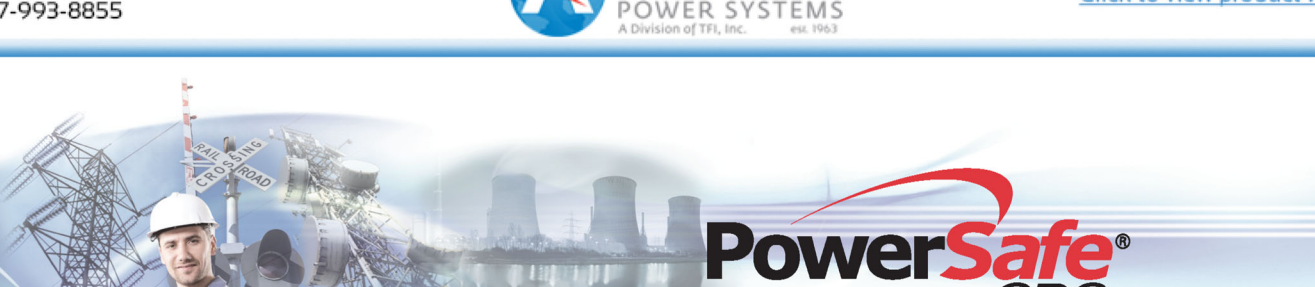



PowerSafe®
SBS Front Terminal
Telecommunications
NEBS™ Certified

Battery Range Summary

The PowerSafe® SBS® Front Terminal battery further extends the technical leadership of PowerSafe SBS battery product line: not only do PowerSafe SBS Front Terminal monoblocks retain the benefits typically associated with Thin Plate Pure Lead (TPPL) Technology such as long life, high energy density, superior shelf life, etc., they also deliver exceptional cyclic performance in both float and fast charge applications, even in the hottest and harshest operating environments.

Where conventional Valve Regulated Lead Acid (VRLA)/Absorbed Glass Mat (AGM) batteries struggle to cope with harsh conditions and frequent power outages, cutting edge (TPPL) technology makes PowerSafe 12V batteries the perfect solution for the challenging operating conditions of today's telecommunication networks.

PowerSafe SBS batteries are designed to high quality standards and a unique manufacturing methods means superior energy and power, high performance and proven reliability, there is no substitute to PowerSafe SBS Front Terminal batteries.

Features and Benefits

- Capacity range 31-190Ah
- 12V monobloc configurations
- Multiple string configurations available
- Two year shelf life
- SR4228 compliant
- Proven long service life
- High energy density and cycling capability



Publication No: US-SBSF-RS-004 - January 2014

BATTERY INFORMATION							
BATTERY MODEL	TOTAL # OF BATTERY UNITS INSTALLED	TOTAL ELECTROLYTE VOLUME (GAL) PER UNIT	TOTAL ELECTROLYTE WEIGHT (LBS) PER UNIT	% SULFURIC ACID BY VOL (GAL) = $\frac{\text{ACID VOLUME / UNIT}}{\text{ELECTROLYTE VOLUME / UNIT}}$	% SULFURIC ACID BY WEIGHT (LBS) = $\frac{\text{TOTAL ACID WEIGHT}}{\text{TOTAL ELECTROLYTE WEIGHT}}$	TOTAL SULFURIC ACID BY VOL (GAL) = $\frac{\text{TOTAL UNITS X SULFURIC VOL / UNIT}}{\text{SULFURIC VOL / UNIT}}$	TOTAL SULFURIC ACID BY WIEGHT (LBS) = $\frac{\text{TOTAL UNITS X SULFURIC WEIGHT / UNIT}}{\text{SULFURIC WEIGHT / UNIT}}$
POWERSAFE SBS FRONT TERMINAL BATTERY	20 UNITS	2.34 GAL	25.3 LBS	28.20% = 0.66 GAL / 2.34 GAL	39.92% = 10.1 LBS / 25.3 LBS	13.2 GAL = 20 UNITS X 0.66 GAL / UNIT	202 LBS = 20 UNITS X 10.1LBS / UNIT

ISSUED FOR:
KIRKWOOD PLAZA
SHOPPING CENTER
1630 W CAMPBELL AVE.,
CAMPBELL, CA 95008



EPIC
WIRELESS GROUP LLC
Connecting a Wireless World

M SQUARE
WIRELESS

1387 CALLE AVANZADO
SAN CLEMENTE CA 92673 (949) 391-6824

AT&T SITE NO: CCL01280

PROJECT NO: 13334607

DRAWN BY: SD

CHECKED BY: MF

--	--	--	--

2	12/22/2022	100% CD'S REVISED	SP
1	12/19/2022	100% CD'S FOR SUBMITTAL	BM
0	11/30/2022	100% CD'S FOR REVIEW	BM
C	02/01/2022	95% CD'S REVISED – RLS	BM
B	12/20/2021	90% CD'S FOR REV-RLS	DR
A	11/29/2021	90% CD'S FOR REVIEW	BM
REV	DATE	DESCRIPTION	BY

LICENSOR:



12/22/2022

IT IS A VIOLATION OF LAW FOR ANY PERSON, UNLESS THEY ARE ACTING UNDER THE DIRECTION OF A LICENSED PROFESSIONAL ENGINEER, TO ALTER THIS DOCUMENT.

SHEET TITLE

BATTERY SPECIFICATIONS

SHEET NUMBER

D-3

GENERAL ELECTRICAL NOTES

1. SUBMITTAL OF BIO INDICATES CONTRACTOR IS COGNIZANT OF ALL JOB SITE CONDITIONS AND WORK TO BE PREFORMED UNDER THIS CONTRACT.

2. CONTRACTOR SHALL PERFORM ALL FIELD VERIFICATION AND EXAMINATION WORK PRIOR TO THE ORDERING OF THE ELECTRICAL EQUIPMENT AND THE ACTUAL CONSTRUCTION. CONTRACTOR SHALL ISSUE A WRITTEN NOTICE OF ALL FINDINGS TO THE ENGINEER AND OWNER LISTING ALL MALFUNCTIONS, FAULTY, EQUIPMENT, AND DISCREPANCIES.

3. THESE PLANS ARE SCHEMATIC ONLY; CONTRACTOR SHALL FOLLOW AS CLOSELY AS POSSIBLE.

4. ANTENNA MOUNTING HEIGHTS AND AZIMUTHS SHALL BE VERIFIED WITH OWNER PRIOR TO INSTALLATION.

5. CONTRACTOR SHALL PROVIDE ALL LABOR, MATERIALS, INSURANCE, EQUIPMENT, INSTALLATION, CONSTRUCTION TOOLS, TRANSPORTATION, ETC., FOR A COMPLETE AND PROPERLY OPERATIVE SYSTEM ENERGIZED THROUGHOUT AND AS INDICATED ON DRAWINGS, AS SPECIFIED HEREIN AND/OR AS OTHERWISE INDICATED. NOTE THAT CONTRACTOR SHALL SECURE ALL NECESSARY ELECTRICAL PERMITS, AND PAY ALL REQUIRED FEES.

6. IF REQUIRED, CONTRACTOR SHALL COORDINATE WITH LOCAL UTILITY COMPANY FOR CONNECTION OF TEMPORARY AND PERMANENT POWER TO THE SITE. THE TEMPORARY POWER AND ALL HOOK-UP COSTS SHALL BE PAID BY THE CONTRACTOR.

7. ALL MATERIALS AND EQUIPMENT SHALL BE PROPOSED AND IN PERFECT CONDITION WHEN INSTALLED AND SHALL BE OF THE BEST GRADE AND OF THE SAME MANUFACTURER THROUGHOUT FOR EACH CLASS OR GROUP OF EQUIPMENT. EXCEPTIONS TO THIS MAY BE PERMITTED IF PROPOSED REPLACEMENT BREAKERS OR SWITCHES ARE NOT AVAILABLE FOR ORIGINAL ELECTRICAL DISTRIBUTION EQUIPMENT -- ON THAT CASE, RECONDITIONED EQUIPMENT MAY BE PERMISSIBLE IF IT CARRIES ONE (1) YEAR WARRANTY. MATERIALS SHALL BE LISTED AND APPROVED BY UNDERWRITER'S LABORATORY AND SHALL BEAR THE INSPECTION LABEL "J" WHERE SUBJECT TO SUCK APPROVAL. Materials SHALL MEET WITH APPROVAL OF THE DIVISION OF INDUSTRIAL SAFETY AND ALL GOVERNING BODIES HAVING JURISDICTION. MATERIALS SHALL BE MANUFACTURED IN ACCORDANCE WITH APPLICABLE STANDARDS ESTABLISHED BY ANSI, NEMA, AND NBFU.

8. IF CONTRACTOR IS PROPOSING ALTERNATE MATERIALS OR CONSTRUCTION METHODS FROM WHAT IS SPECIFIED IN THE PLANS, CONTRACTOR SHALL SUBMIT SHOP DRAWINGS AND/OR CATALOG CUT-SHEETS TO OWNER FOR APPROVAL PRIOR TO COMMENCEMENT OF THE WORK.

9. ALL ELECTRICAL WORK SHALL BE DONE IN ACCORDANCE WITH CURRENT NATIONAL CODES (NEC2014) AND ALL LOCAL AND STATE CODES (CEC 2016), LAWS, AND ORDINANCES. PROVIDE ALL COMPONENTS AND WIRING SIZES AS REQUIRED TO MEET NEC.

10. EACH CONDUCTOR OF EVERY SYSTEM SHALL BE PERMANENTLY TAGGED IN EACH PANELBOARD,PULLBOX, J-BOX, SWITCH BOX, ETC., IN COMPLIANCE WITH OCCUPATIONAL SAFETY AND HEALTH ADMINISTRATION (O.S.H.A.) REQUIREMENTS.

11. COMPLETE JOB SHALL BE GUARANTEED FOR A PERIOD OF ONE (1) YEAR AFTER THE DATE OF JOB ACCEPTANCE BY OWNER, ANY WORK, MATERIAL OR EQUIPMENT FOUND TO BE FAULTY DURING THAT PERIOD SHALL BE CORRECTED AT ONCE, UPON WRITTEN NOTIFICATION, AT THE EXPENSE OF THE CONTRACTOR.

12. CLEAN WORK SITE DAILY, AND REMOVE ALL DEBRIS RESULTING FROM CONSTRUCTION. LEAVE JOB SITE IN A TIDY AND UNDAMAGED CONDITION.

13. UPON COMPLETION OF WORK, PERFORM CONTINUITY, SHORT CIRCUIT, AND GROUNDING TEST. GROUNDING SYSTEM SHALL BE TESTED BY INDEPENDENT TESTING AGENCY, WITH WRITTEN REPORT SUBMITTED TO THE OWNER FOR REVIEW AND APPROVAL. AFTER APPROVAL, FURNISH ONE COPY OF REPORT TO ENGINEER.

14. PROVIDE OWNER WITH ONE SET OF COMPLETE ELECTRICAL "AS BUILT" DRAWINGS AT THE COMPLETION OF THE JOB, SHOWING ACTUAL EQUIPMENT LOCATIONS, CONDUIT/CABLE ROUTING, PANEL SCHEDULE, AND OTHER DETAILS WITHIN 10 DAYS OF PROJECT COMPLETION. DATE OF JOB COMPLETION SHALL BE THE SATE ON THE CONTRACTOR'S "NOTICE OF COMPLETION" SUBMITTED TO THE OWNER, AFTER SITE INSPECTION AND SIGNOFF BY OWNER.

15. ALL BROCHURES, OPERATING MANUAL, CATALOGS, SHOP DRAWINGS, ETC. SHALL BE TURNED OVER TO OWNER AT JOB COMPLETION.

16. ALL CIRCUIT BREAKERS, FUSES AND ELECTRICAL EQUIPMENT SHALL HAVE AN INTERRUPTING RATING NOT LESS THAN THE MAXIMUM SHORT CIRCUIT CURRENT TO WHICH THEY MAY BE SUBJECTED, AND A MINIMUM OF 10,000 A.I.C.

17. PATCH, REPAIR AND PAINT ANY AREA THAT HAS BEEN DAMAGED IN THE COURSE OF THE ELECTRICAL WORK.
18. IN DRILLING HOLES INTO CONCRETE WHETHER FOR FASTENING OR ANCHORING PURPOSED THORUGH THE FLOOR OR WALLS FOR CONDUIT RUNS, PIPE RUNS, ETC., IT MUST CLEARLY UNDERSTOOD THAT TENDONS AND/OR REINFORCING STEEL WILL NOT BE DRILLED INTO, CUT, OR DAMAGED UNDER ANY CIRCUMSTANCES.

19. EXACT LOCATION OF TENDONS AND/OR REINFORCING STEEL ARE NOT KNOWN AND THEREFORE MUST BE SEARCHED FOR BY APPROPRIATE METHODS, SUCH AS X-RAY EQUIPMENT OR OTHER DEVICES THAT CAN ACCURATELY LOCATE THE REINFORCING AND/OR STEEL TENDONS.

20. ALL EXTERIOR WALL PENETRATIONS SHALL BE SEALED WITH SUITABLE WEATHERPROOF SEALANT. PENETRATIONS IN FIRE RATED WALLS SHALL BE FIRE STOPPED IN ACCORDANCE WITH CURRENT LOCAL BUILDING CODES USING U.L. RATED MATERIALS.

21. ALL CONDUCTORS SHALL BE COPPER, #12 AWG MINIMUM. UNLESS NOTED OTHERWISE, INSULATION SHALL BE 90°C RATED, AND DUAL RATED THHN/THWN-2. NO BX OR ROMEX CABLE IS PERMITTED UNLESS SPECIFICALLY NOTED OTHERWISE ON DRAWINGS.

22. ALL CONDUIT ONLY (C.O.) RUNS SHALL HAVE A PULL WIRE OR ROPE, AND TRUE TAPE.

23. GROUND THE ENTIRE ELECTRICAL SYSTEM IN ACCORDANCE WITH THE NEC AND DRAWINGS. BELOW GRADE GROUND CONDUCTORS SHALL BE #2 AWG SOLID BARE TINTED COPPER. ABOVE GRADE, ALL CONDUCTORS SHALL BE STRANDED GREEN INSULATED COOPER, SEIZED #2 AWG OR AS SHOWN IN THE DRAWINGS. GROUND CONDUCTOR SHALL HAVE A MINIMUM 24" BENDING RADIUS. GROUND RODS SHALL BE COPPER CLAD STEEL, 5/8" ROUND AND 8' LONG. GROUNDING HARDWARE SHALL BE ERICO, STORM COPPER COMPONENTS, FUSHI COPPERWELD OR APPROVED EQUAL.

24. GROUND ALL ANTENNA BASES, ENCLOSURES, FRAMES, CABLE RUNS, AND OTHER METALLIC COMPONENTS USING GROUND WIRES AND CONNECT TO THE BUS BARS. FOLLOW EQUIPMENT MANUFACTURER'S RECOMMENDATIONS FOR GROUNDING. GROUND COAX SHIELD AT BOTH ENDS USING CABLE MANUFACTURER'S RECOMMENDATIONS.

25. THE NUMBER OF GROUNDING BARS MAY VARY DEPENDING UPON THE SITE LAYOUT, ANTENNA LOCATION, AND OTHER FACTORS. THE CONTRACTOR SHALL BE RESPONSIBLE FOR INSTALLING SUFFICIENT GROUNDING BARS AS REQUIRED, PROVIDING 50% SPARE CONNECTION POINTS.

26. EXOTHERMIC WELDS SHALL INCLUDE ALL CABLE TO CABLE, SPLICES, CABLE TO GROUND RODS, GROUND ROD SPLICES AND OTHER SYSTEMS AS INDICATED. ALL MATERIALS USED (MOLDS, WELDING, METAL, ETC.) SHALL BE INSTALLED PER MANUFACTURERS' RECOMMENDATIONS AND PROCEDURES. ALL EXOTHERMIC WELD CONNECTIONS ON GALVANIZED SURFACES SHALL BE CLEANED THOROUGHLY AND COLORED TO MATCH SURFACE WITH (2) TWO COATS OF GALVITE (WHITE) PAINT OR SILVERBRITE (ALUMINUM).

27. ALL STRANDED COPPER WITH GREEN INSULATION TO BE ATTACHED WITH CRIMPED DOUBLE LUG, ATTACHED WITH NUTS, BOLTS AND STAR WASHERS TYPICAL. ALL MECHANICAL CONNECTIONS SHALL HAVE ANTI-OXIDANT GREASE (E.G. NO-OX) APPLIED BETWEEN LUG AND BUS BAR.

28. ALL EXPOSED TINNED COPPER GROUNDS SHALL BE PROTECTED BY 1/2" PVC CONDUIT AND SECURED. WHERE SUBJECT TO MECHANICAL DAMAGE, OTHER GROUND LEADS SHALL ALSO BE ENCLOSED IN 1/2" OR 3/4" LTFC.

29. COMPRESSION FITNESS TO BE USED ON ALL CONDUITS (NO SETSCREWS).

30. PVC CONDUIT INSTALLED IN OUTDOOR LOCATIONS SUBJECT TO SUNLIGHT EXPOSURE SHALL BE UV RESISTANT. SURFACE-MOUNTED CONDUIT INSTALLED IN LOCATIONS SUBJECT TO FOOT TRAFFIC OR OTHER WEAR AND TEAR, SHALL BE PVC SCHEDULE 80, IMC, OR GRC. CONDUIT RUNS ALONG WALLS OR FLOORS SHALL BE SURFACE MOUNTED UNLESS SPECIFICALLY NOTED OTHERWISE ON THE PLANS. OTHER CONDUIT REQUIREMENTS:

30.a. INTERMEDIATE METALLIC CONDUIT (IMC) SHALL HAVE U.L. LABEL. FITTINGS SHALL BE WATERTIGHT COMPRESSION TYPE. IMC SHALL BE USED FOR OUTDOOR RUNS, IMC IN CONTACT WITH EARTH SHALL BE 1/2 LAPPED WRAPPED WITH HUNTS WRAP PROCESS NO. 3

30.b. ELECTRICAL METALLIC TUBING (EMT) SHALL HAVE U.L. LABEL. FITTINGS SHALL BE GLAND RING COMPRESSION TYPE. EMT SHALL BE USED ONLY FOR INTERIOR RUNS.

30.c. FLEXIBLE METALLIC CONDUIT SHALL HAVE U.L. LISTED LABEL AND MAY BE USED WHERE PERMITTED BY CODE. FITTINGS SHALL BE "JAKE" OR "SQUEEZE" TYPE, LENGTH SHALL HAVE FULL SIZE GROUND WIRE.

30.d. ALL UNDERGROUND CONDUIT SHALL BE PVC SCHEDULE 40 (UNLESS NOTED OTHERWISE) AT A MINIMUM DEPTH OF 24" BELOW GRADE.

31. ALL PROPOSED ELECTRICAL ENCLOSURES (EXCEPT FOR JUNCTION OR SPLICE BOXES) SUCH AS PANELBOARDS AND DISCONNECT SWITCHES SHALL BE LABELED WITH PERMANENT ENGRRAVED PHENOLIC NAMEPLATES, BLACK WITH WHITE LETTERING, AND ATTACHED WITH RIVETS.

ABBREVIATIONS

AAV	ALTERNATE ACCESS VENDOR	GR	GROWTH (CABINET)	UADU	UNIVERSAL TYPE A DIGITAL UNIT
ACCA	ANTENNA CABLE ASSEMBLY	GRC	GALVANIZED RIGID (STEEL) CONDUIT	U/G	UNDERGROUND
AFF	ABOVE FINISHED FLOOR	IGB	INTERNAL GROUND BAR	WP	WEATHERPROOF
AFG	ABOVE FINISHED GRADE	IGR	INTERIOR GROUND RING	WW	WIREWAY
AWS	ADVANCED WIRELESS SERVICES	IMC	INTERMEDIATE METALLIC CONDUIT	XFMR	TRANSFORMER
A/G	ABOVE GROUND	ISCW	INSULATED STRANDED COPPER WIRE		
AGB	ANTENNA GROUND BAR	LTE	LONG TERM EVOLUTION		
ATS	AUTOMATIC TRANSFER SWITCH	LTFC	LIQUID TIGHT FLEXIBLE CONDUIT		
AWG	AMERICAN WIRE GAUGE	MGB	MAIN (OR MASTER) GROUND BAR		
BBU	BASEBAND UNIT	MMBS	MULTI-MODE BASE STATION		
BCW	BARE COPPER WIRE	MTS	MANUAL TRANSFER SWITCH		
BSCW	BARE STRANDED COPPER WIRE	NEC	NATIONAL ELECTRIC CODE		
BTCW	BARE TINNED COPPER WIRE	NID	NETWORK INTERFACE DEVICE		
C	CONDUIT	NV	NETWORK VISION		
CAB	CABINET	O/H	OVERHEAD		
CE	CONCRETE ENCASED	PCS	PERSONAL COMMUNICATION SERVIICES		
CGB	COLLECTOR GROUND BAR	PPC	POWER PROTECTION CABINET		
CKT	CIRCUIT	PRC	PRIMARY RADIO CABINET		
COVP	CAPACITOR OVERVOLTAGE PROTECTION	PVC	POLYVINYL CHLORIDE		
DB	DIRECT BURIED	PWR	POWER		
DEI	DIGITAL EXPANSION INTERFACE	RGS	RIGID GALVANIZED STEEL		
DISC	DISCONNECT	RRH	REMOTE RADIO HEAD		
EMT	ELECTRICAL METALLIC TUBING	RRU	REMOTE RADIO UNIT		
GFCI	GROUND FAULT CURRENT INTERRUPTER	SPD	SURGE PROTECTIVE DEVICE		
G	GROUND	S/S	STAINLESS STEEL		
GND	GROUND	TVSS	TRANSIENT VOLTAGE SURGE SUPPRESSOR		
GPS	GLOBAL POSITIONING SYSTEM	TYP	TYPICAL		

ELECTRICAL LEGEND

SYMBOLS:

---	CONDUIT - CONCEALED
---	CONDUIT - EXPOSED
	CONDUIT AND WIRE. FULL HASH MARK - CIRCUIT WIRE. HALF HASH MARK - BOND WIRE. (G)
→ BTS-2,4	HOME RUN TO PANEL. E.G. PANEL BTS CIRCUITS 2 & 4.
⊕	20 AMP 125V DUPLEX RECEPTACLE HUBBELL #5362 I
⊕	20 AMP 125V QUADPLEX RECEPTACLE HUBBELL #5362 I
⊕ GFI	20 AMP 125V DUPLEX GROUND FAULT INTERRUPT RECEPTACLE HUBBELL #GF5362 I
⌈⌋	FUSED DISCONNECT SWITCH
WP	WEATHERPROOF
UON	UNLESS OTHERWISE NOTED
M ²	20 AMP 120/277V SINGLE POLE SWITCH. HUBBELL #HBL 1221 I, +48" M = MOTOR/ HORSEPOWER RATED 2 = 2 POLE
30-2	CURRENT CARRYING CAPACITY AND NO. OF POLES OF IDENTIFIED DEVICE. EXAMPLE 30 AMP 2 POLES
Sab	LIGHTING SWITCH 20 AMP, 120/277V, SINGLE POLE, HUBBELL #HBL 1221, +48"
Soff	OVERRIDE OFF LIGHTING SWITCH

NOTES:

1. SMOKE DETECTOR TO SHUT DOWN A/C UNITS WHEN ACTIVATED
2. ALL INTERIOR RECEPTACLES AND SWITCHES SHALL BE SURFACE MOUNTED
3. LABEL ALL BOXES AND CIRCUITS AS REQUIRED BY **AT&T**
4. AC UNITS WILL NOT OPERATE AT THE SAME TIME

ISSUED FOR:
KIRKWOOD PLAZA
SHOPPING CENTER
1630 W CAMPBELL AVE.,
CAMPBELL, CA 95008



AT&T SITE NO:	CCL01280
PROJECT NO:	13334607
DRAWN BY:	SD
CHECKED BY:	MF


2	12/22/2022	100% CD'S REVISED	SP
1	12/19/2022	100% CD'S FOR SUBMITTAL	BM
0	11/30/2022	100% CD'S FOR REVIEW	BM
C	02/01/2022	95% CD'S REVISED - RLS	BM
B	12/20/2021	90% CD'S FOR REV-RLS	DR
A	11/29/2021	90% CD'S FOR REVIEW	BM
REV	DATE	DESCRIPTION	BY

LICENSOR:

IT IS A VIOLATION OF LAW FOR ANY PERSON, UNLESS THEY ARE ACTING UNDER THE DIRECTION OF A LICENSED PROFESSIONAL ENGINEER, TO ALTER THIS DOCUMENT.

SHEET TITLE
ELECTRICAL NOTES
& LEGEND

SHEET NUMBER
E-1

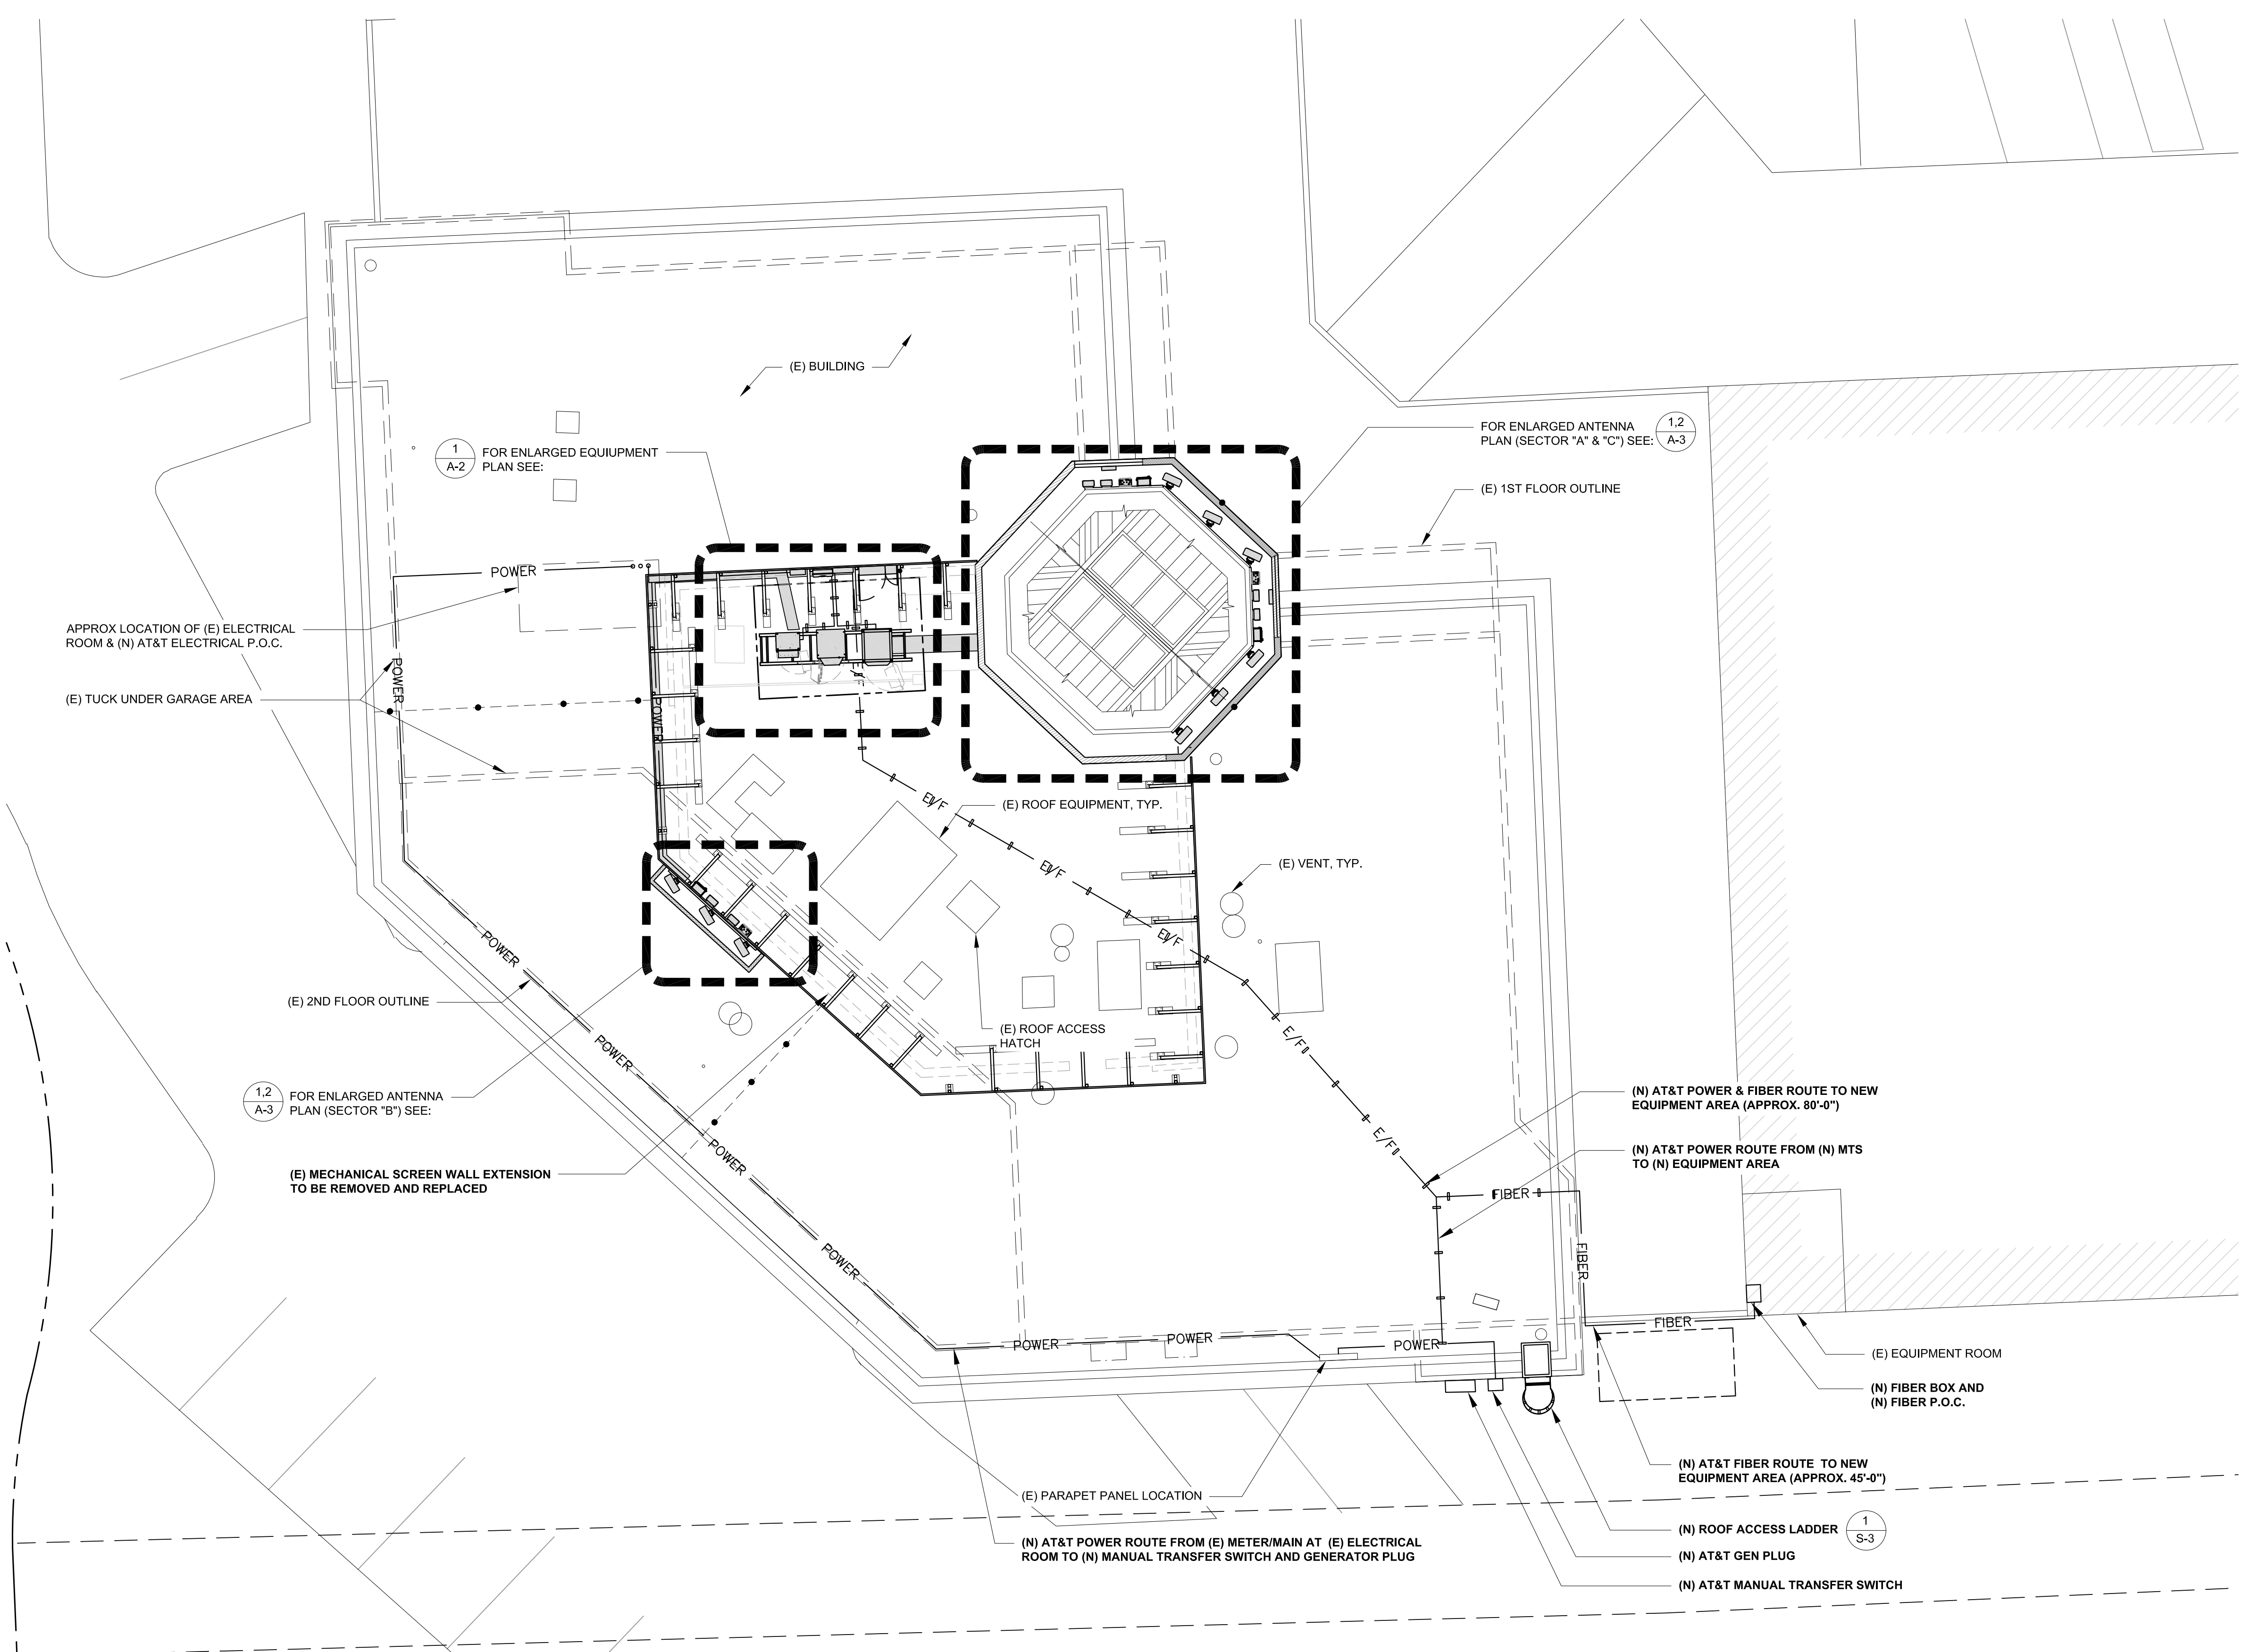

ISSUED FOR:
**KIRKWOOD PLAZA
SHOPPING CENTER**
1630 W CAMPBELL AVE.,
CAMPBELL, CA 95008



AT&T SITE NO:	CCL01280
PROJECT NO:	13334607
DRAWN BY:	SD
CHECKED BY:	MF

REV	DATE	DESCRIPTION	BY
2	12/22/2022	100% CD'S REVISED	SP
1	12/19/2022	100% CD'S FOR SUBMITTAL	BM
0	11/30/2022	100% CD'S FOR REVIEW	BM
C	02/01/2022	95% CD'S REVISED - RLS	BM
B	12/20/2021	90% CD'S FOR REV-RLS	DR
A	11/29/2021	90% CD'S FOR REVIEW	BM


LICENSOR:

IT IS A VIOLATION OF LAW FOR ANY PERSON, UNLESS THEY ARE ACTING UNDER THE DIRECTION OF A LICENSED PROFESSIONAL ENGINEER, TO ALTER THIS DOCUMENT.

SHEET TITLE
UTILITY ROUTE PLAN

SHEET NUMBER
E-2

1	REUSE EXISTING NEXTEL FOR AT&T METER/MAIN WALL MOUNTED, 120/240V, 1ø, 3W, 200A, 22KAIC
2	MANUAL TRANSFER SWITCH, 120/240V, 1ø, 3W, 200A, 22KAIC, NEMA 3R
3	(N) 2" C 3 #3/0 + 1 #6 GND., CU, THHN/THWN-2 APPROX. 10 FT.
4	(N) GENERATOR PLUG, 120/240V, 1ø, 3W, 200A
5	3"C-3#350LCMIL, #3 GRD, CU, THHN/THWN-2
6	(E) #4 CU GROUND & ROD
7	NEW 200A, 120/240V, 1ø, 3W, 22KAIC POWER PANEL
8	2" C-4 #10 + 1 #8 GND, CU, THHN/THWN-2

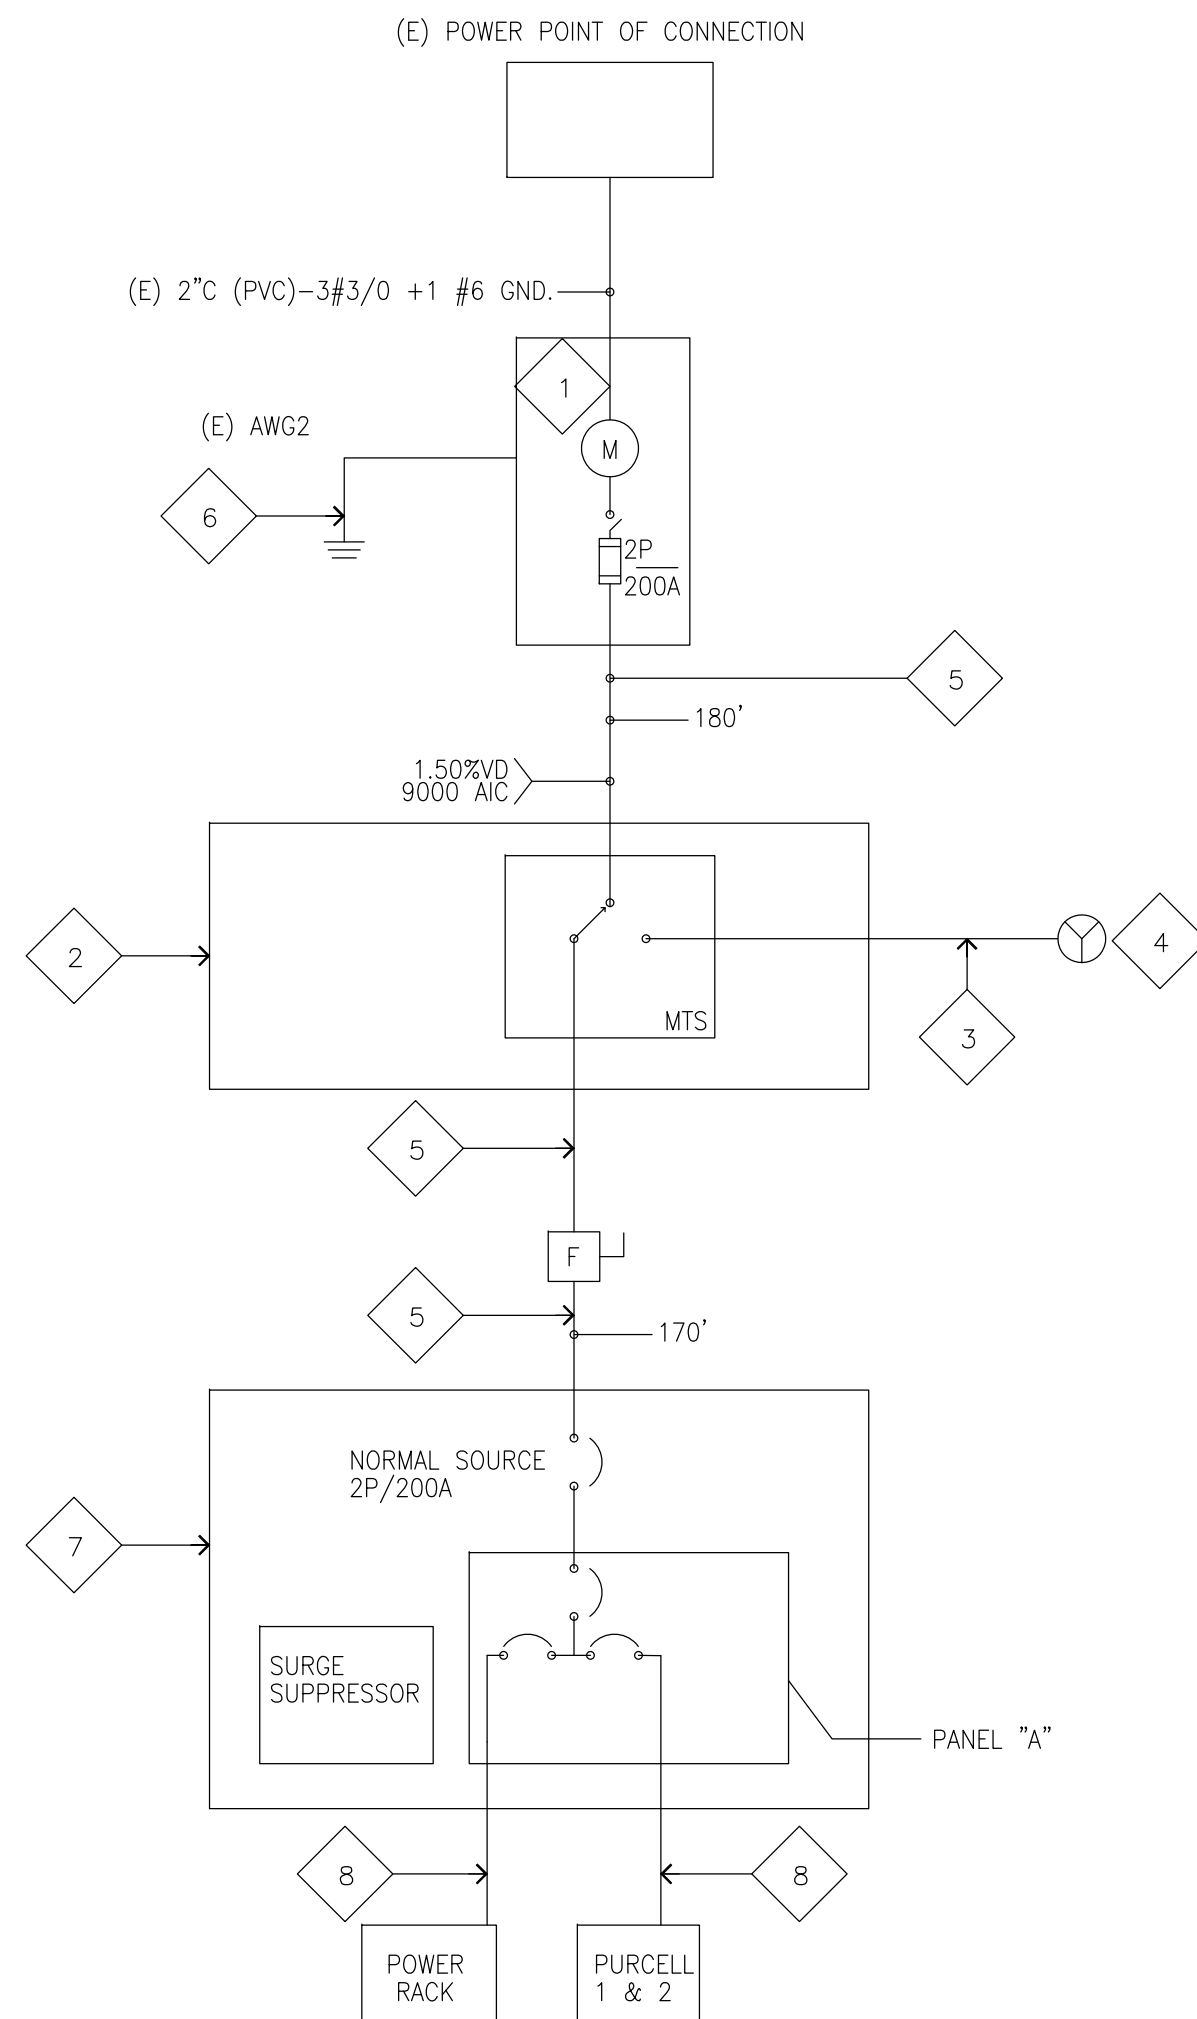

24"x36" SCALE: NTS
11"x17" SCALE: NTS

24"x36" SCALE: NTS
11"x17" SCALE: NTS

ISSUED FOR:
KIRKWOOD PLAZA
SHOPPING CENTER
1630 W CAMPBELL AVE.,
CAMPBELL, CA 95008



AT&T SITE NO: CCL01280

PROJECT NO:	13334607
-------------	----------

DRAWN BY: SD

CHECKED BY: MF

2	12/22/2022	100% CD'S REVISED	SP
1	12/19/2022	100% CD'S FOR SUBMITTAL	BM
0	11/30/2022	100% CD'S FOR REVIEW	BM
C	02/01/2022	95% CD'S REVISED - RLS	BM
B	12/20/2021	90% CD'S FOR REV-RLS	DR
A	11/29/2021	90% CD'S FOR REVIEW	BM
REV	DATE	DESCRIPTION	BY

LICENSOR:

IT IS A VIOLATION OF LAW FOR ANY PERSON, UNLESS
THEY ARE ACTING UNDER THE DIRECTION OF A LICENSED
PROFESSIONAL ENGINEER, TO ALTER THIS DOCUMENT.

SHEET TITLE

SINGLE LINE DIAGRAM
& PANEL SCHEDULE


SHEET NUMBER

E-3


24"x36" SCALE: NTS
11"x17" SCALE: NTS

24"x36" SCALE: NTS
11"x17" SCALE: NTS


1

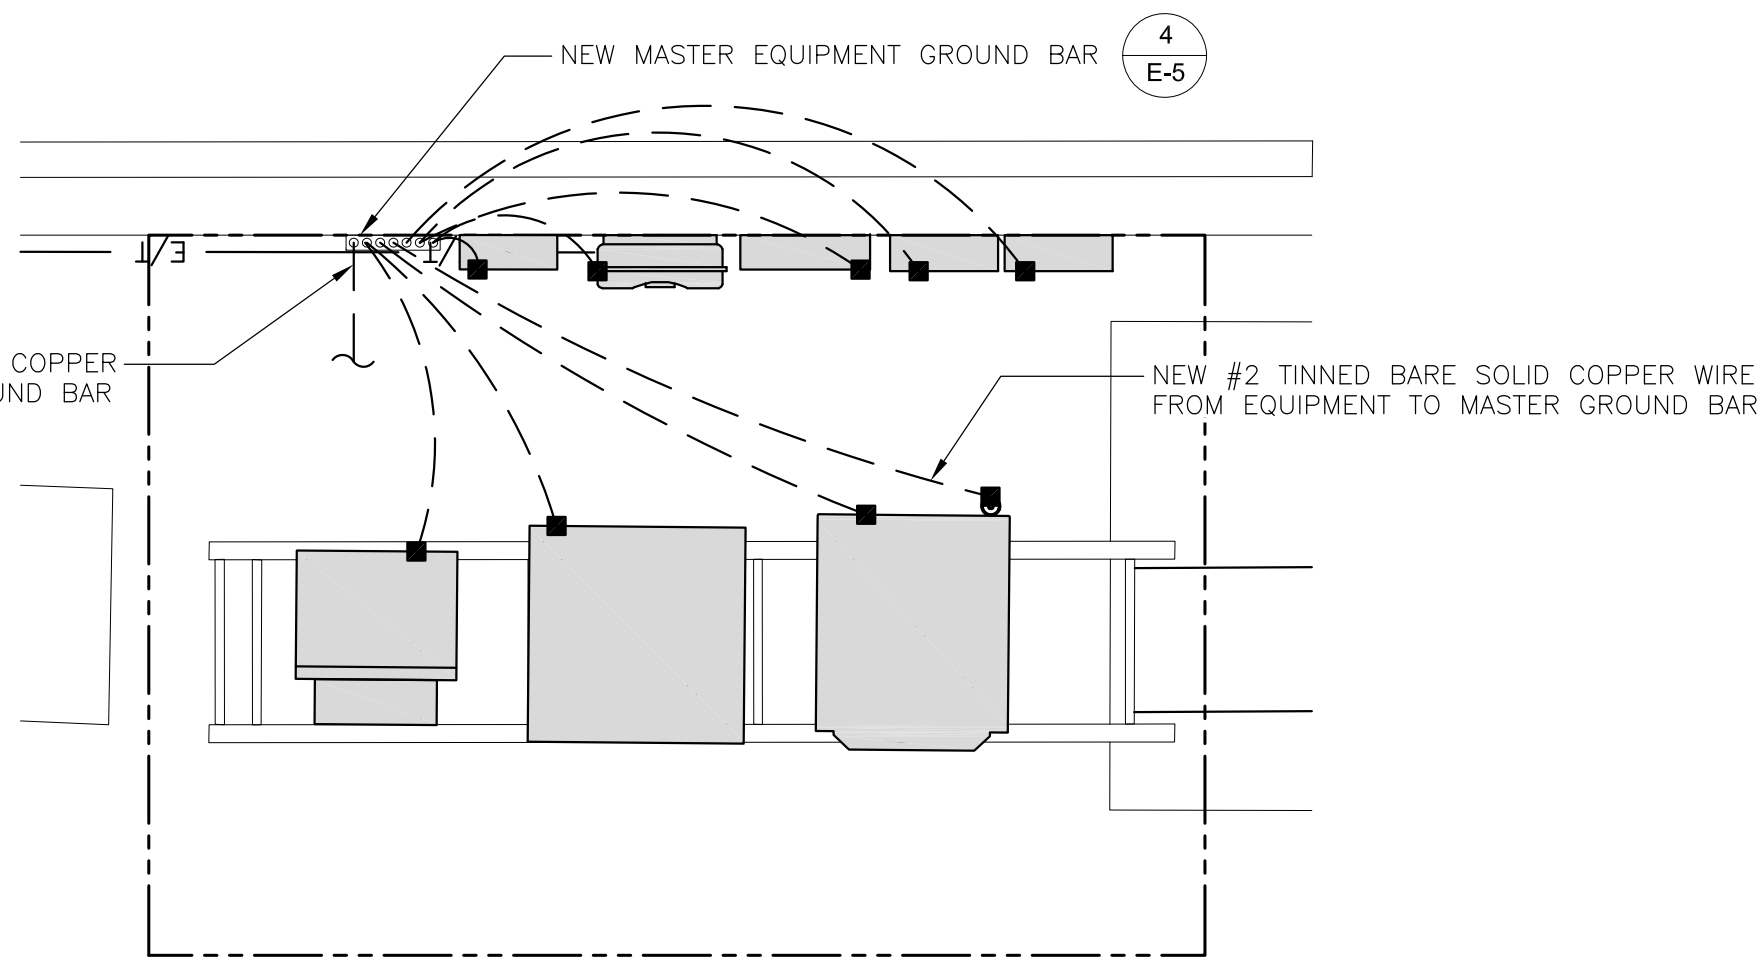

EQUIPMENT AREA GROUNDING PLAN

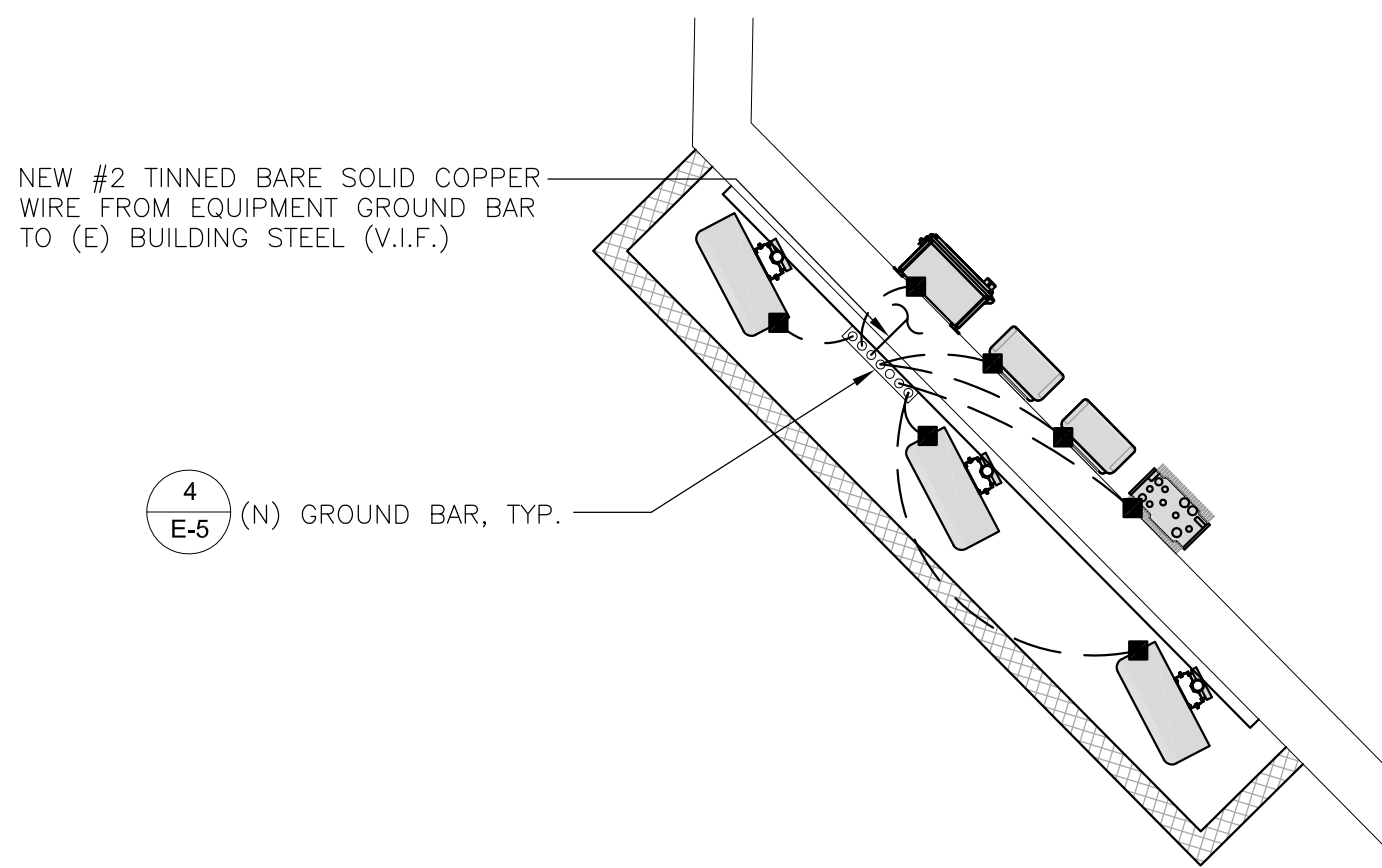

ANTENNA GROUNDING PLAN @ SECTOR 'B'

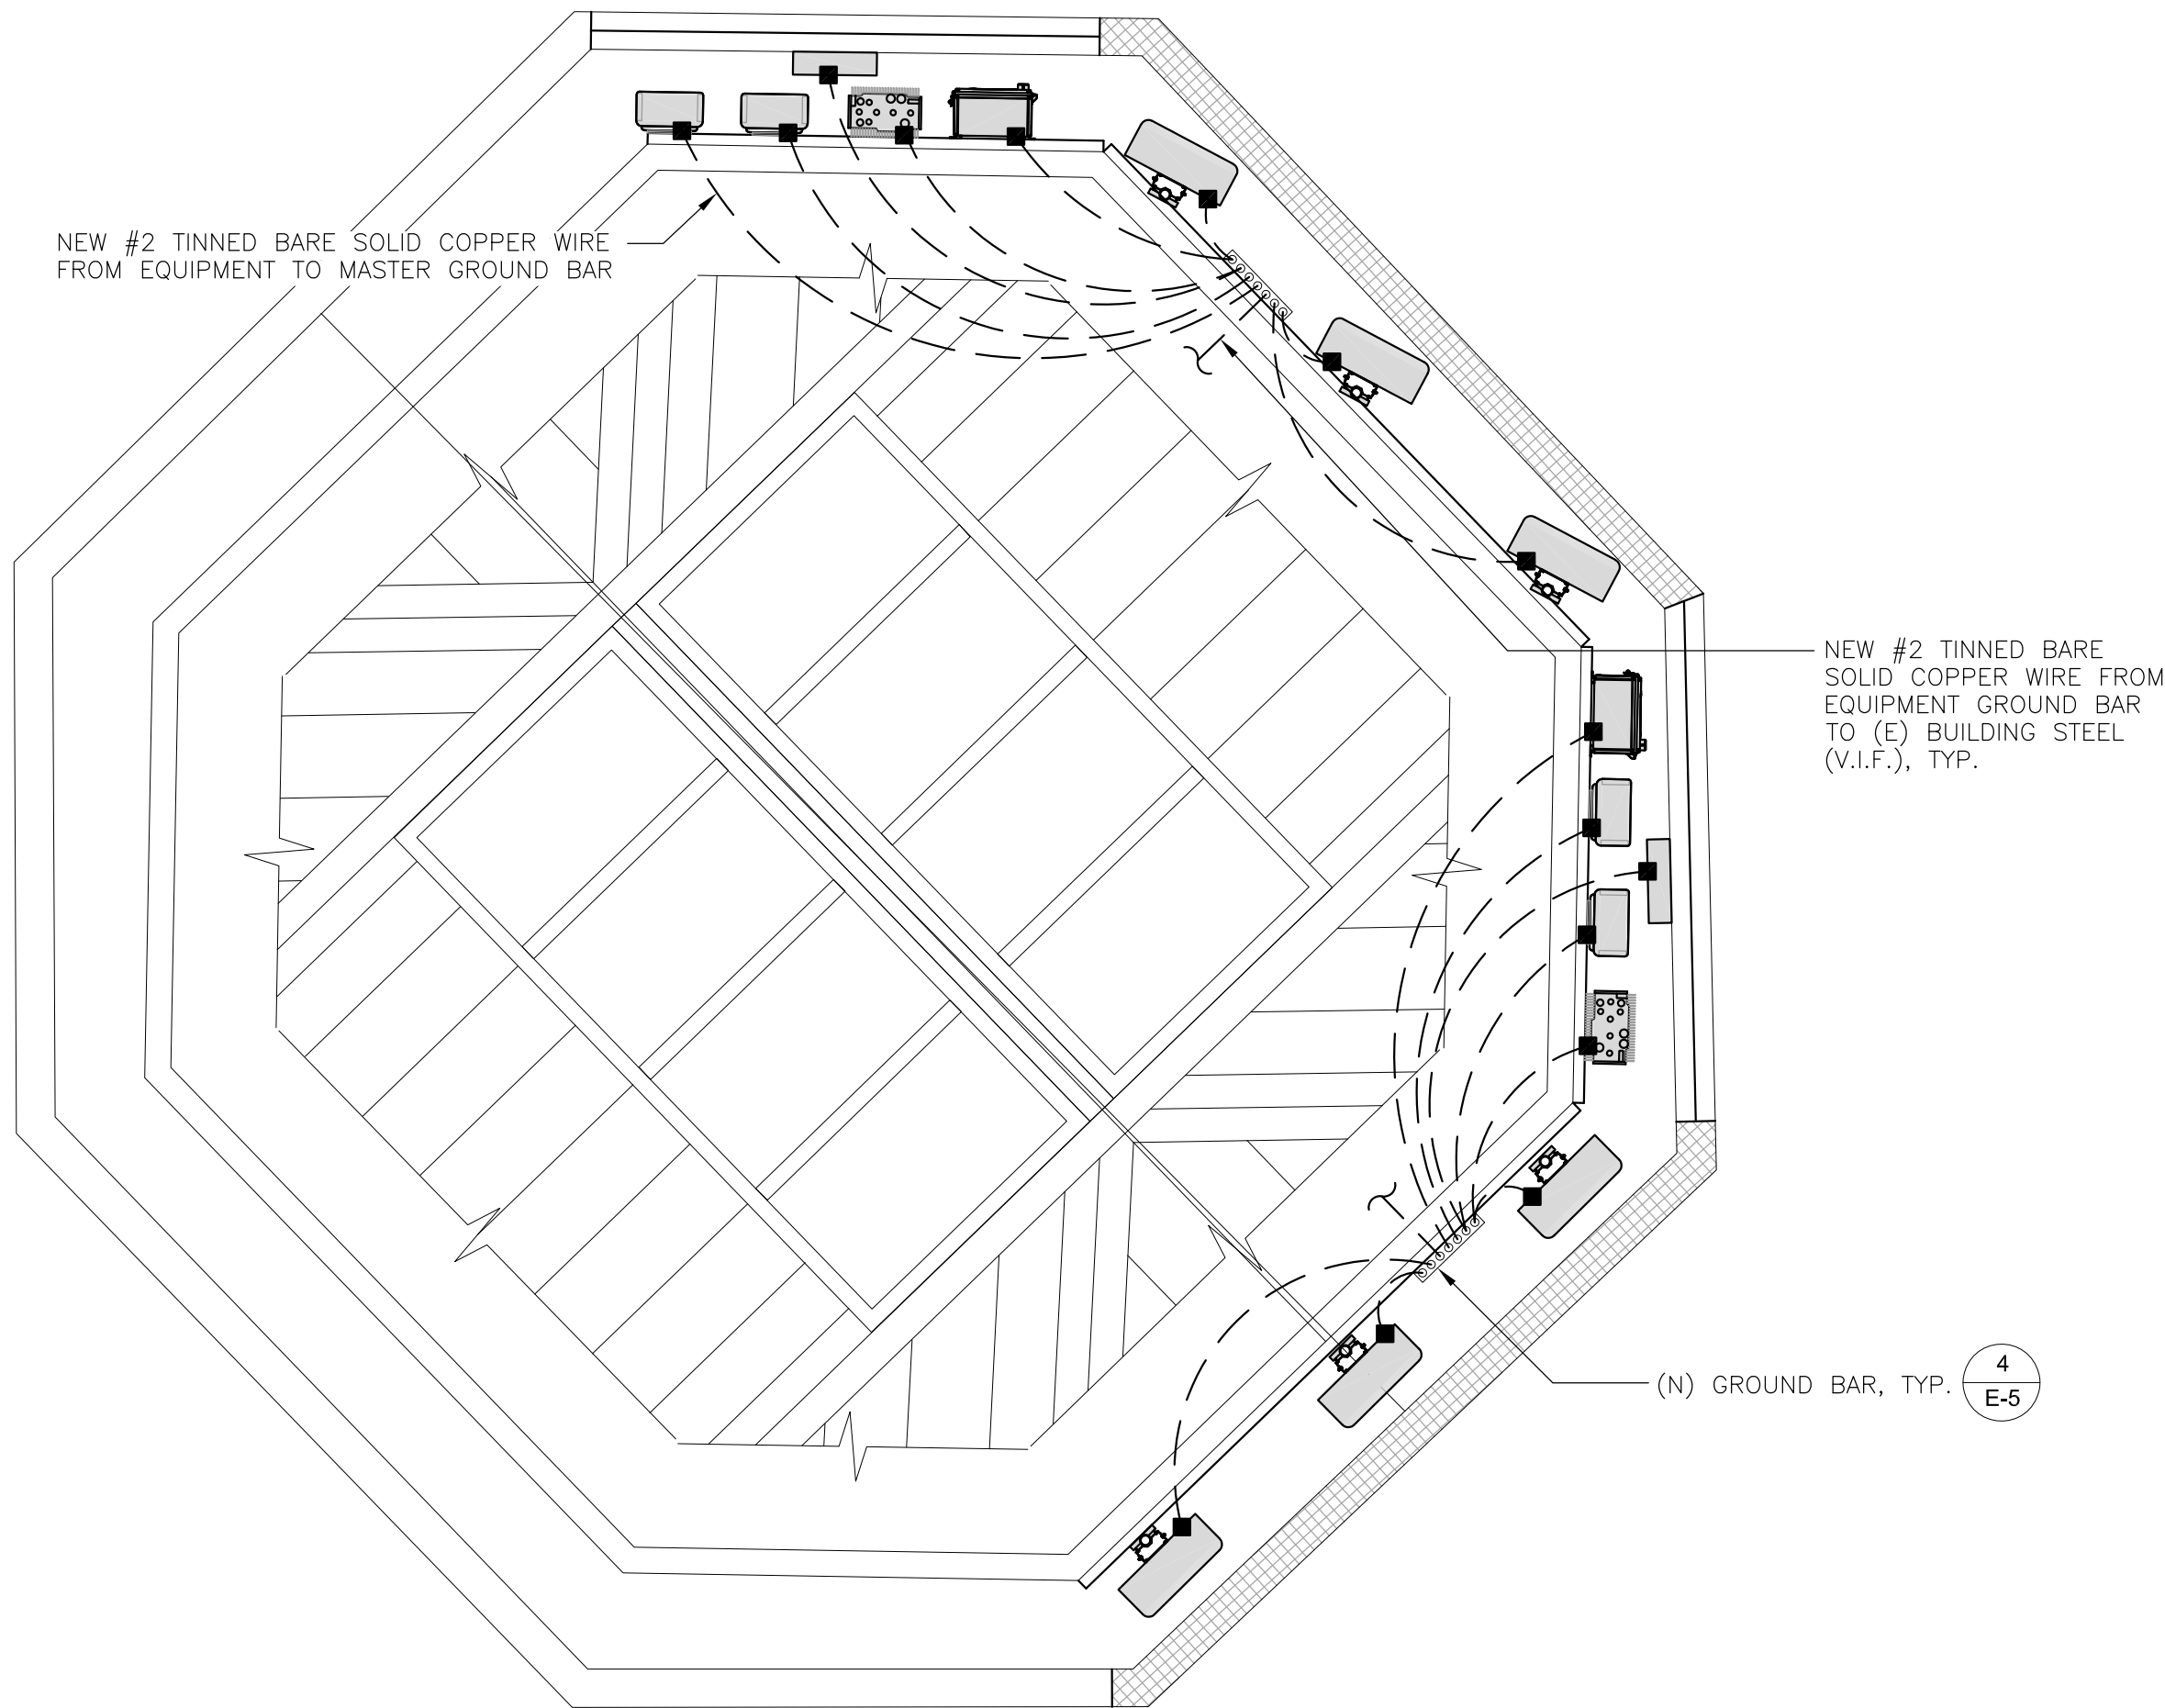

ANTENNA GROUNDING PLAN @ SECTOR 'A' & 'C'

NOTE: MINIMUM 12" RADIUS AT ALL BENDS IN GROUND LEADS AND RINGS

CONTRACTOR SHALL PERFORM GROUND RESISTANCE TEST AT "MGB" AND PERFORM FALL OF POTENTIAL TEST PER IEEE STANDARD NO. 81; SECTION 9.04 ON THE MAIN GROUNDING ELECTRODE TO VERIFY THAT RESISTANCE SHALL NOT EXCEED 5 OHMS AND SHALL SUBMIT AN INDEPENDENT TESTING REPORT INDICATING RESISTANCE VALUES OBTAINED.

NOTE: PAD REBAR AND OTHER CARRIER EQUIPMENT PAD REMOVED FOR CLARITY

NOTE: IF POSSIBLE ENCAPSULATE GROUND IN UTILITY PAD. IF NOT POSSIBLE USE CONDUIT ABOVE PAD.

- LEGEND:
- ⊗ GROUND ROD
 - MECHANICAL GROUND CONNECTION
 - ▲ CADWELD
 - ⊗ GROUND ACCESS WELL, CIRCULAR CONCRETE BOX, 9"ø x 12" HIGH WITH CONCRETE COVER - CAST LETTERS "GR ROD" IN COVER. (2 TOTAL)
 - GROUND CONDUCTOR



ISSUED FOR:
KIRKWOOD PLAZA
SHOPPING CENTER
1630 W CAMPBELL AVE.,
CAMPBELL, CA 95008



AT&T SITE NO:	CCL01280
PROJECT NO:	13334607
DRAWN BY:	SD
CHECKED BY:	MF


REV	DATE	DESCRIPTION	BY
2	12/22/2022	100% CD'S REVISED	SP
1	12/19/2022	100% CD'S FOR SUBMITTAL	BM
0	11/30/2022	100% CD'S FOR REVIEW	BM
C	02/01/2022	95% CD'S REVISED - RLS	BM
B	12/20/2021	90% CD'S FOR REV-RLS	DR
A	11/29/2021	90% CD'S FOR REVIEW	BM

LICENSOR:


IT IS A VIOLATION OF LAW FOR ANY PERSON, UNLESS THEY ARE ACTING UNDER THE DIRECTION OF A LICENSED PROFESSIONAL ENGINEER, TO ALTER THIS DOCUMENT.

SHEET TITLE
GROUNDING PLAN


SHEET NUMBER
E-4

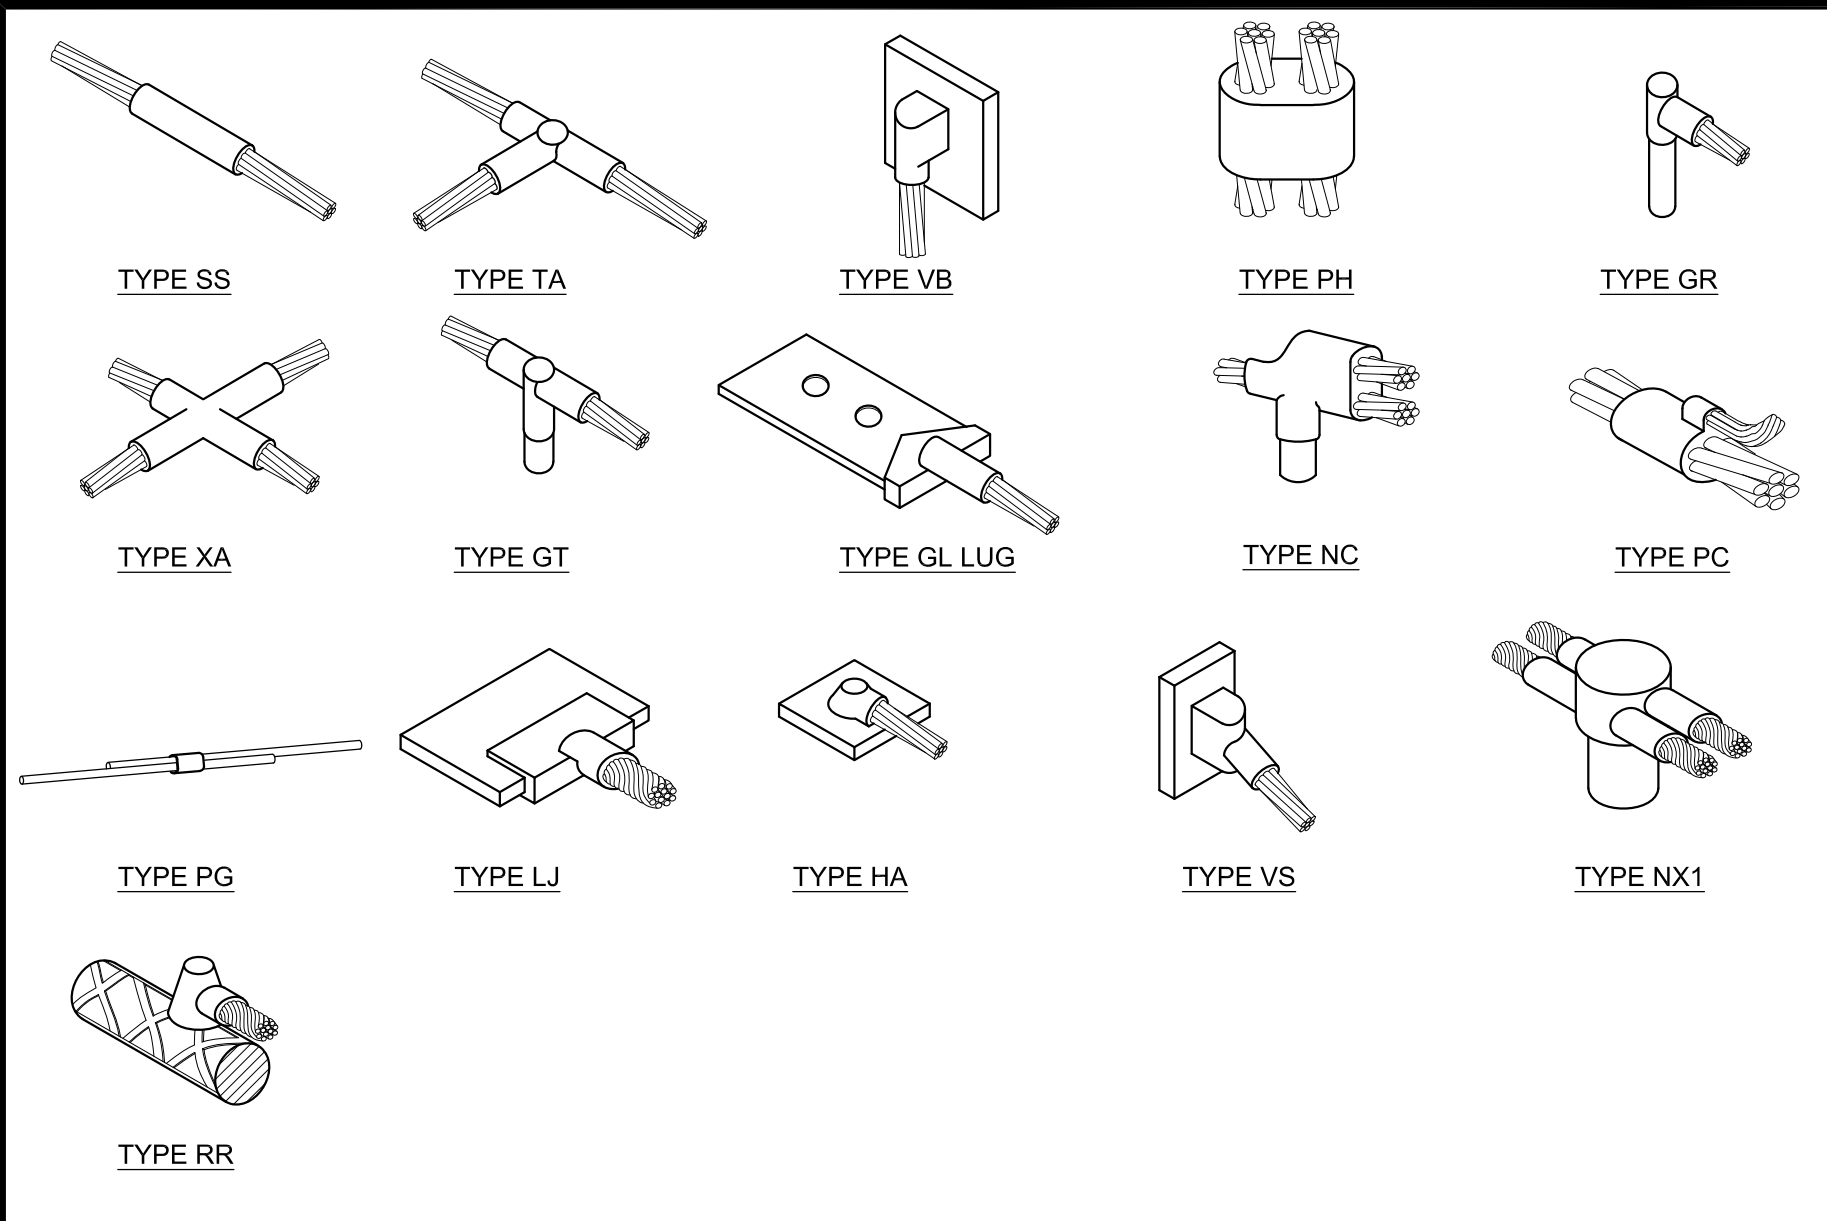


TYPICAL CADWELD TYPES 24"x36" SCALE: NTS 11"x17" SCALE: NTS **7**

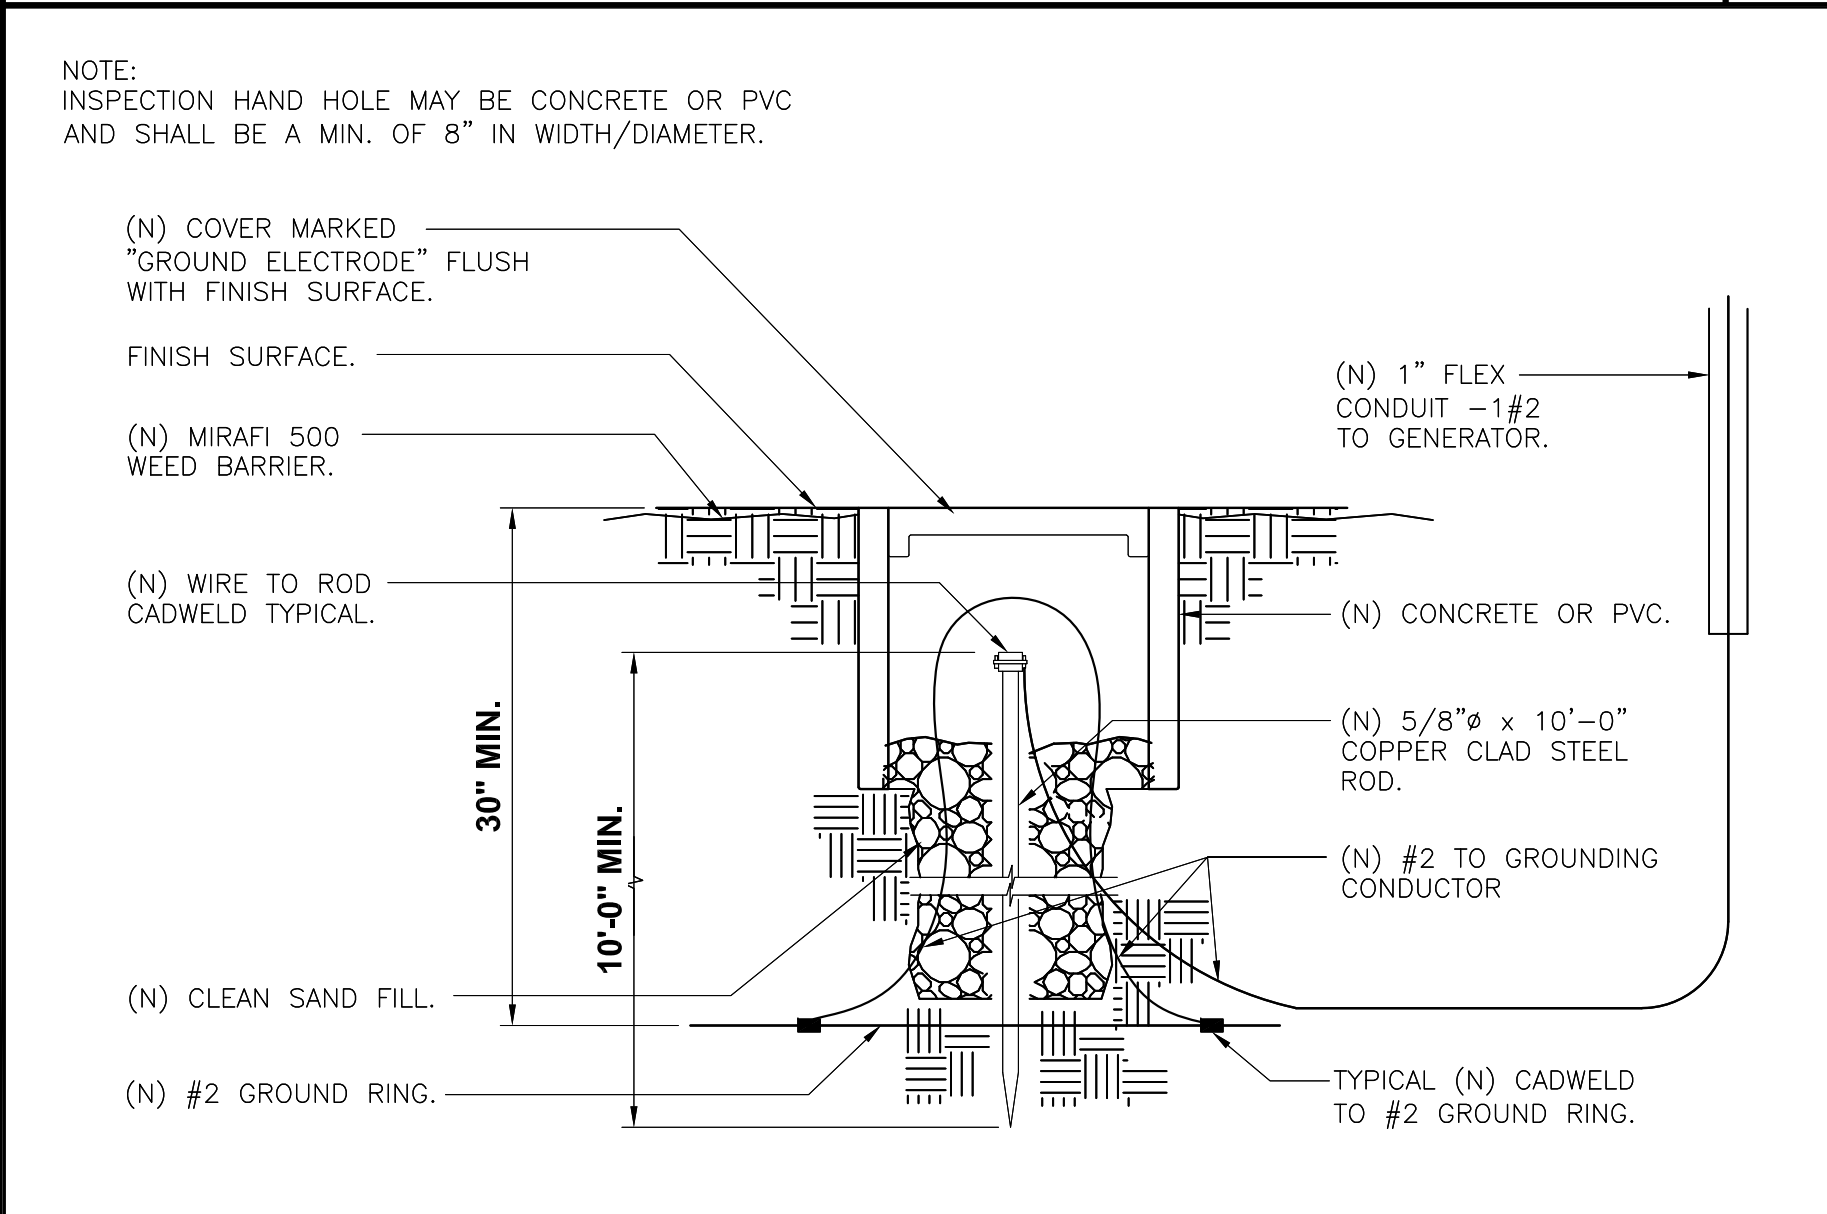


NEW MAIN GROUND TEST WELL 24"x36" SCALE: NTS 11"x17" SCALE: NTS **8**

 


NOT USED 24"x36" SCALE: NTS 11"x17" SCALE: NTS **9**

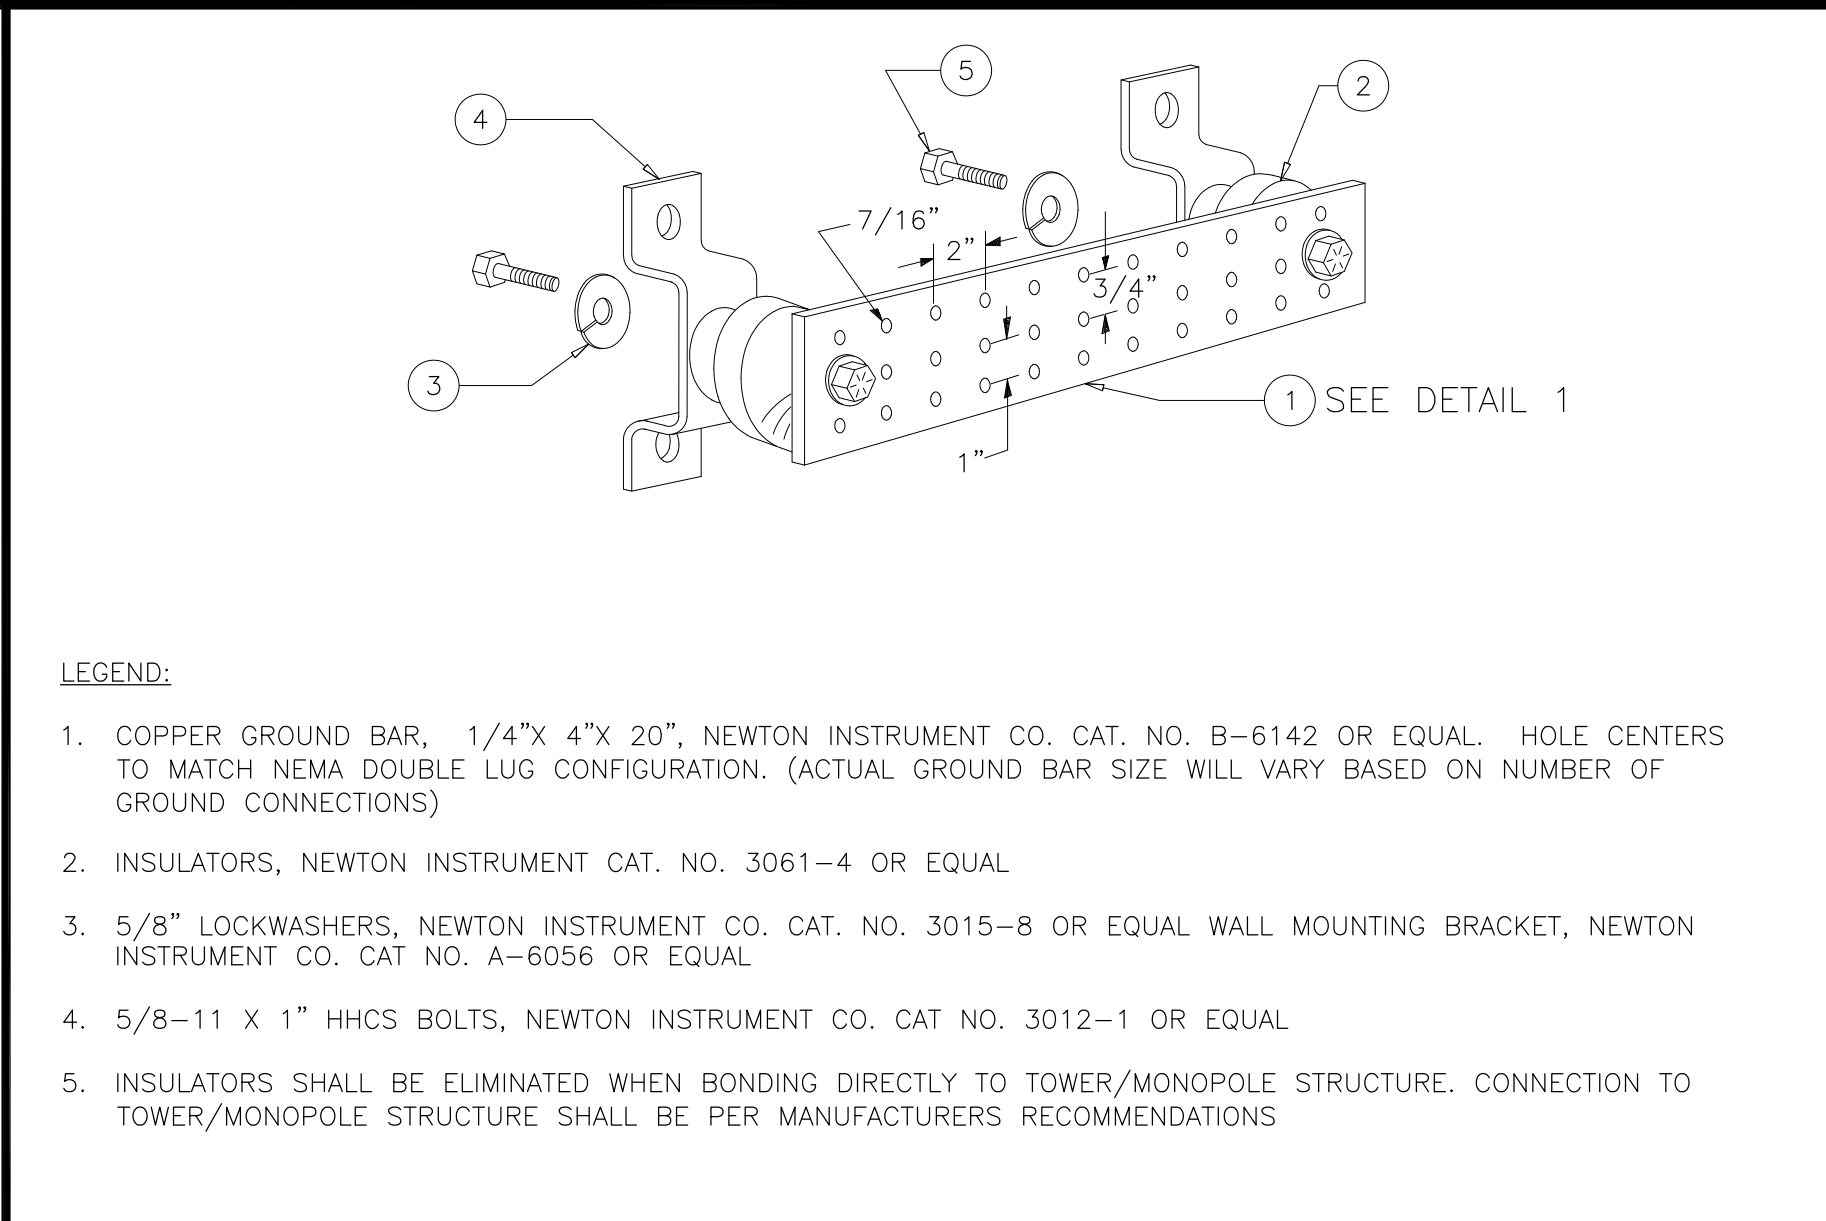


NEW GROUNDING BAR DETAIL 24"x36" SCALE: NTS 11"x17" SCALE: NTS **4**

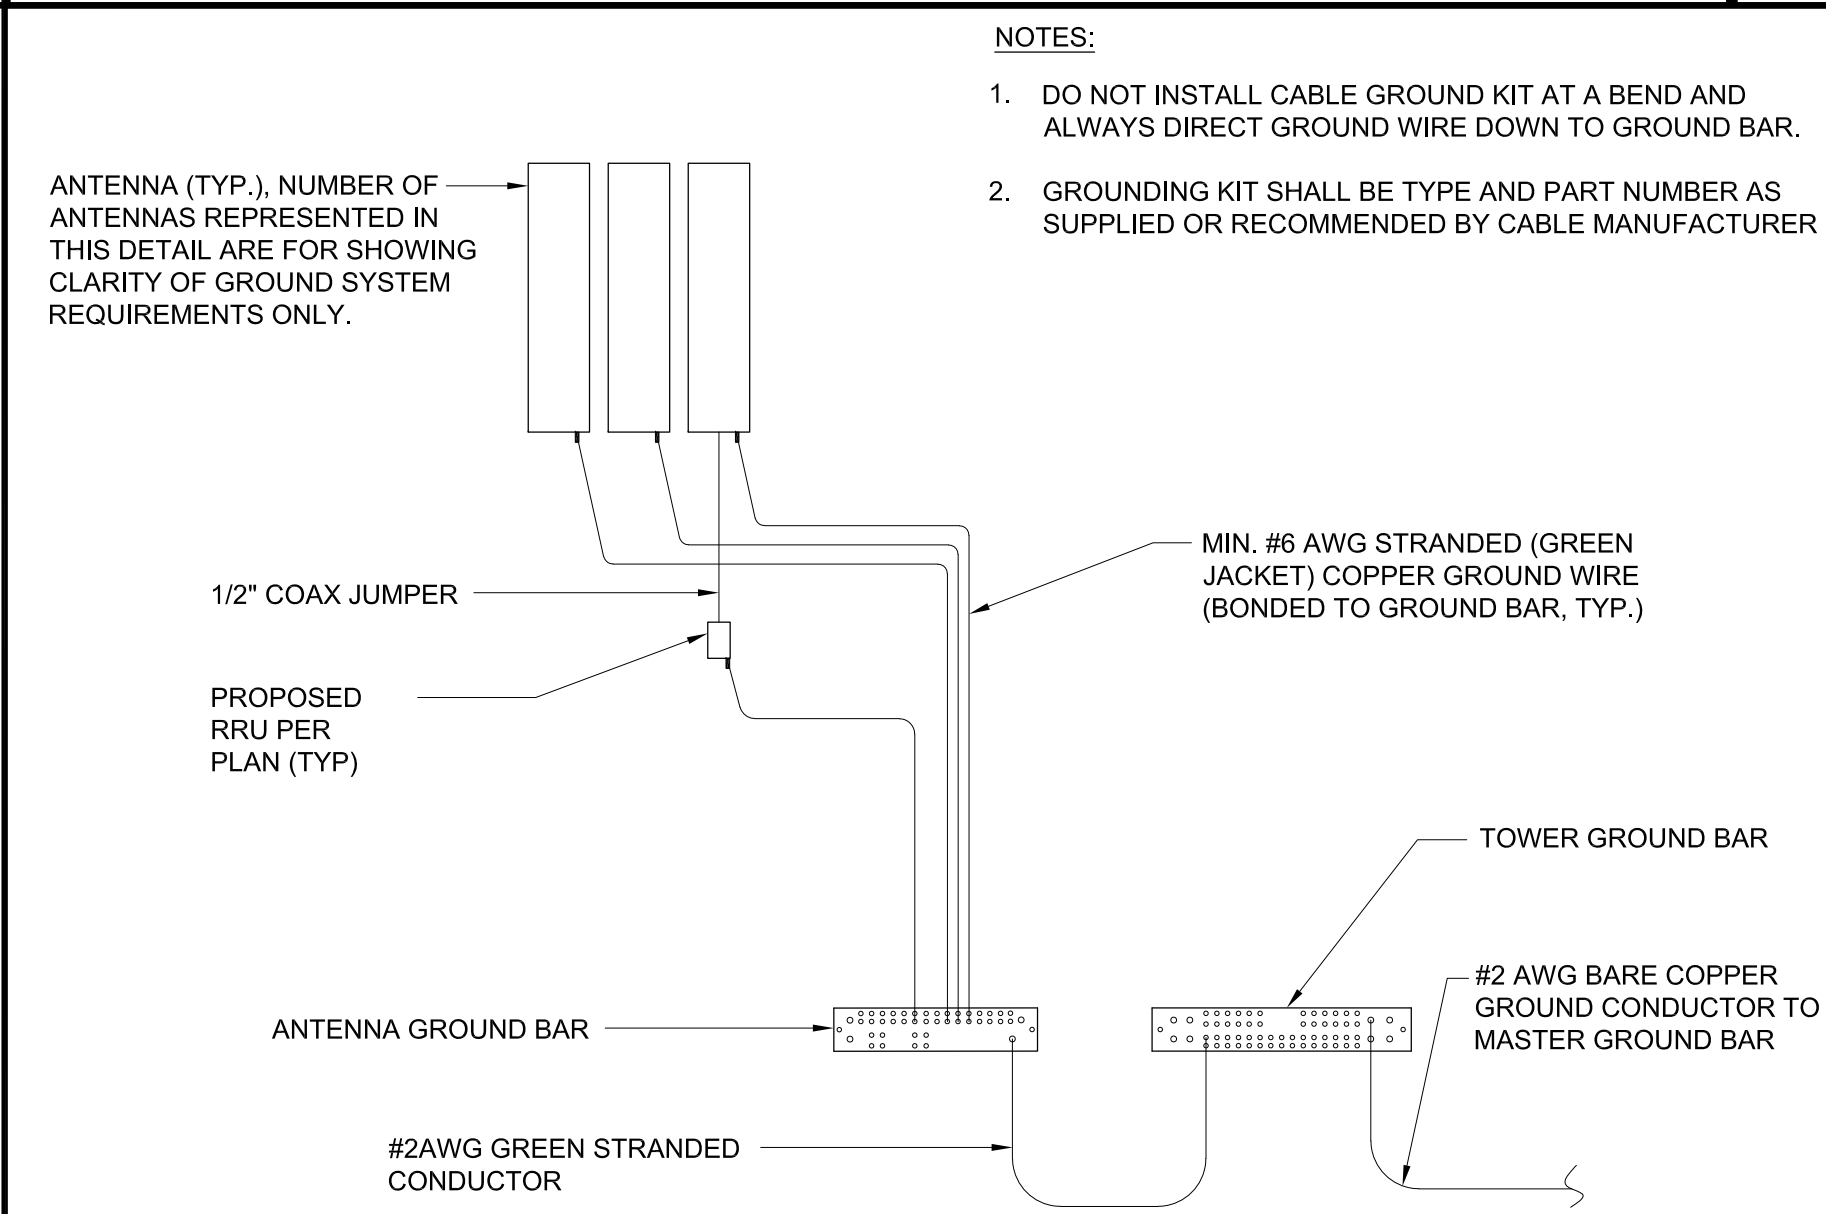


ANTENNA GROUNDING PLAN 24"x36" SCALE: NTS 11"x17" SCALE: NTS **5**

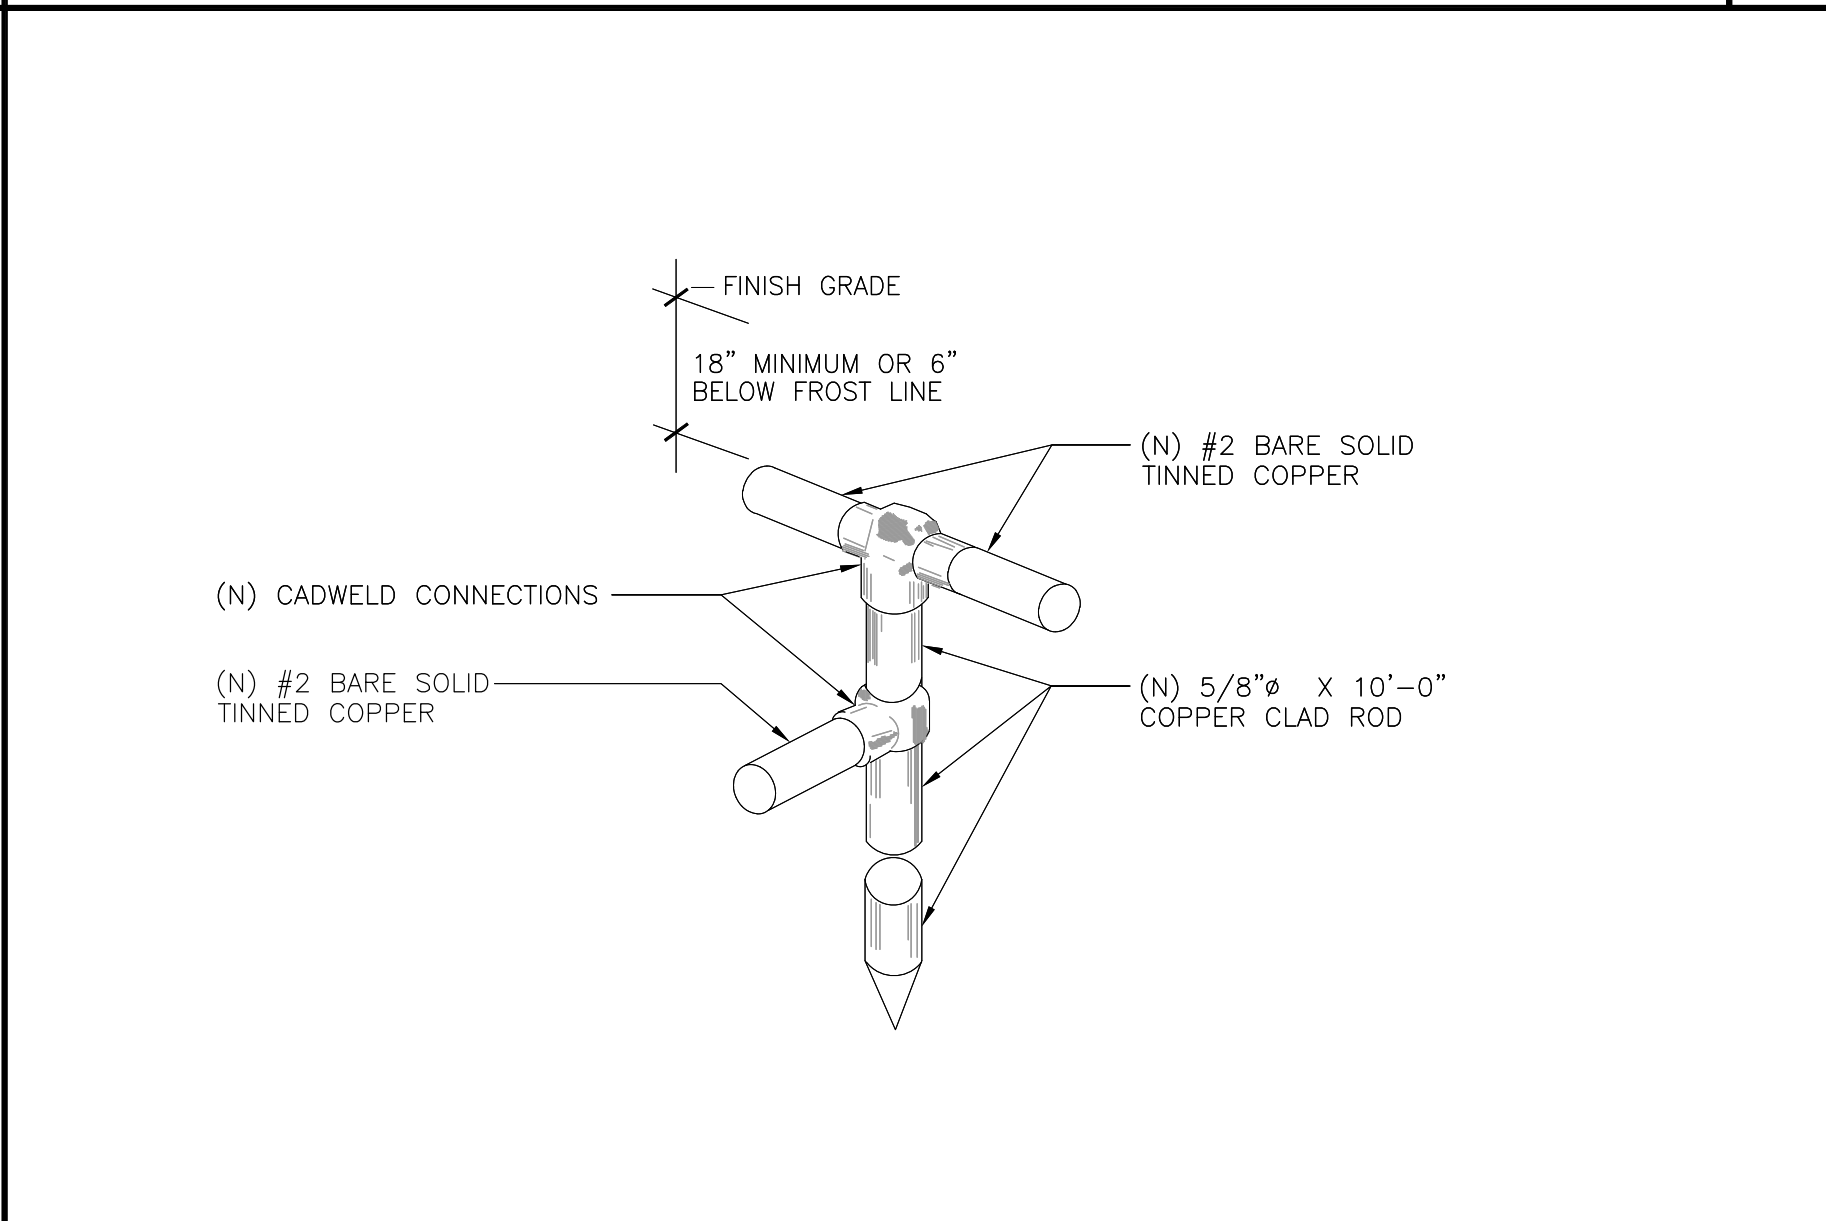


WIRE TO GROUND BAR CONNECTION 24"x36" SCALE: NTS 11"x17" SCALE: NTS **3**

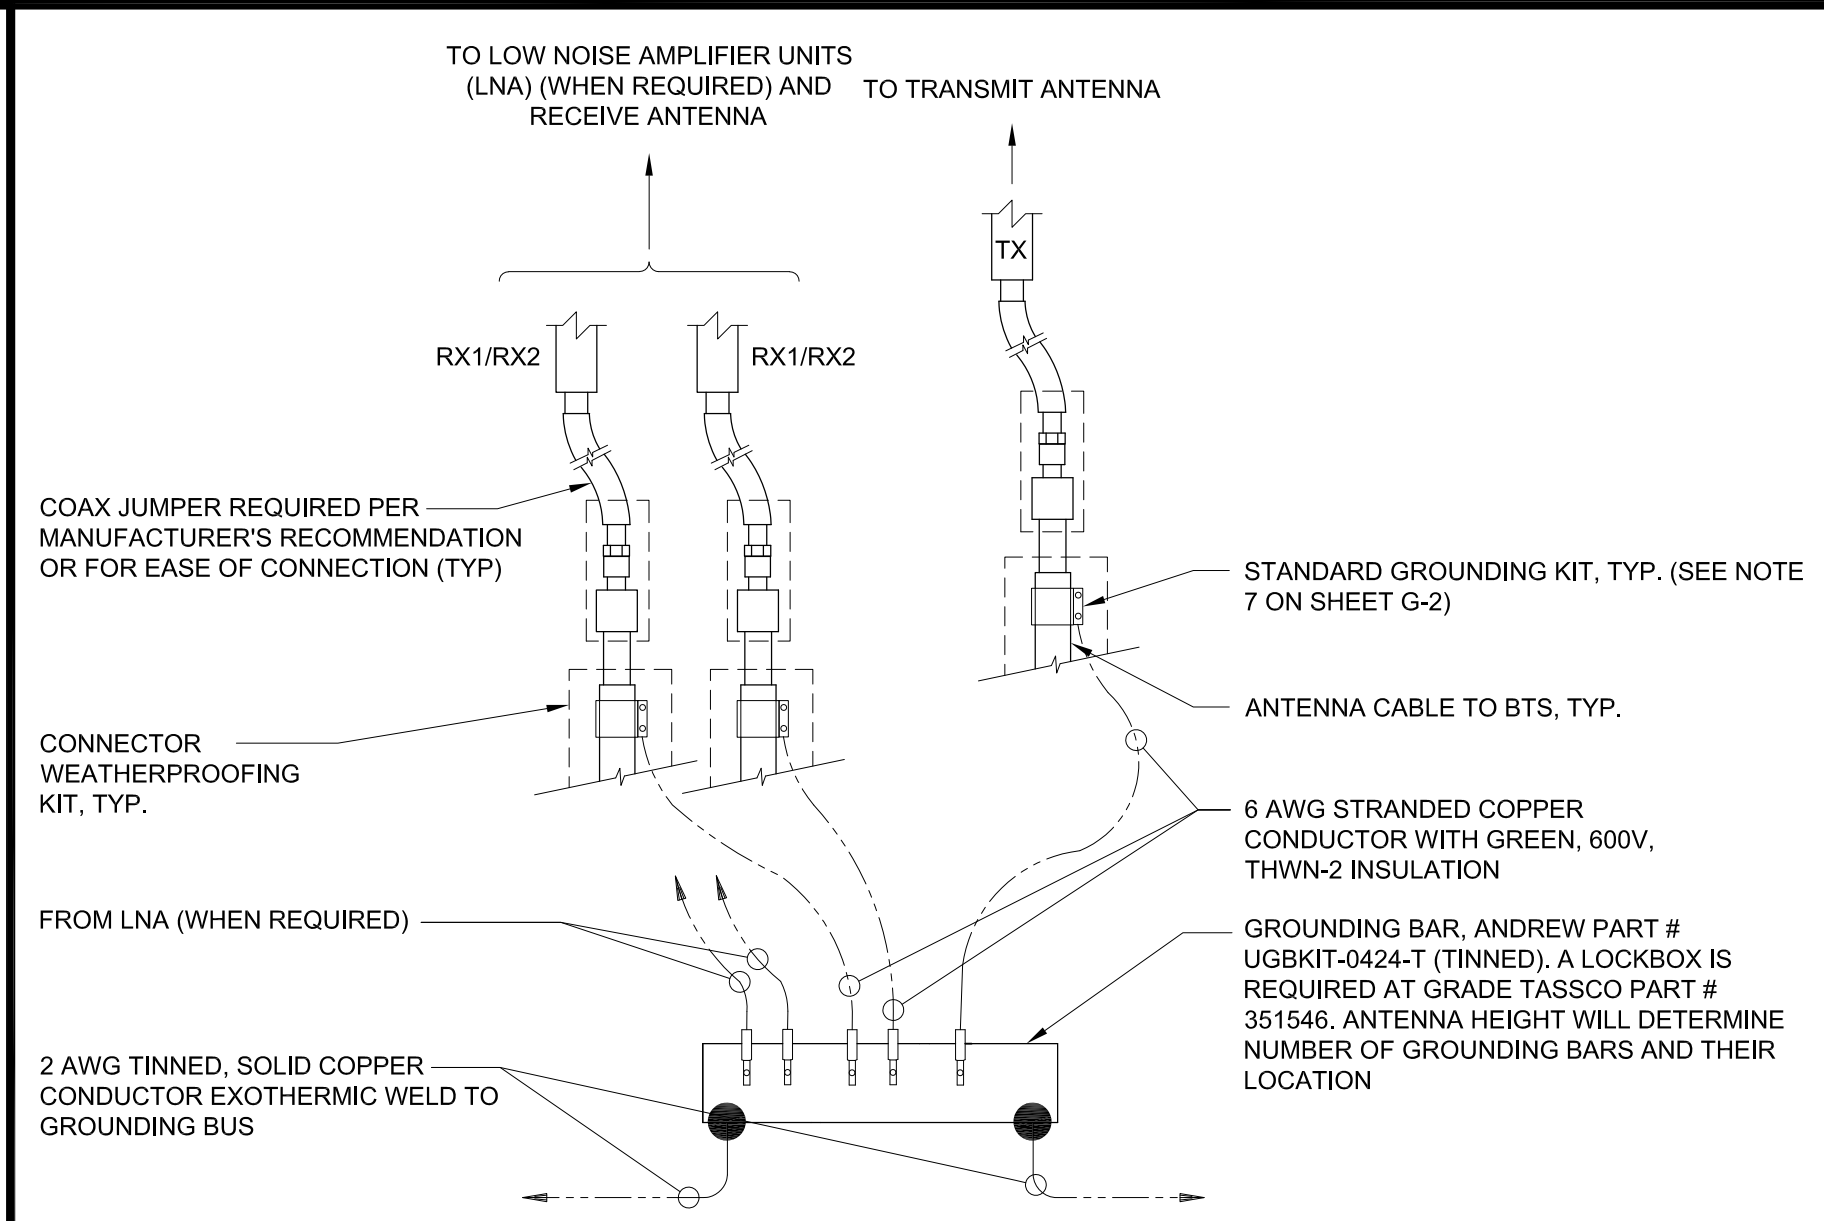

GROUNDING BAR CONNECTION 24"x36" SCALE: NTS 11"x17" SCALE: NTS **1**

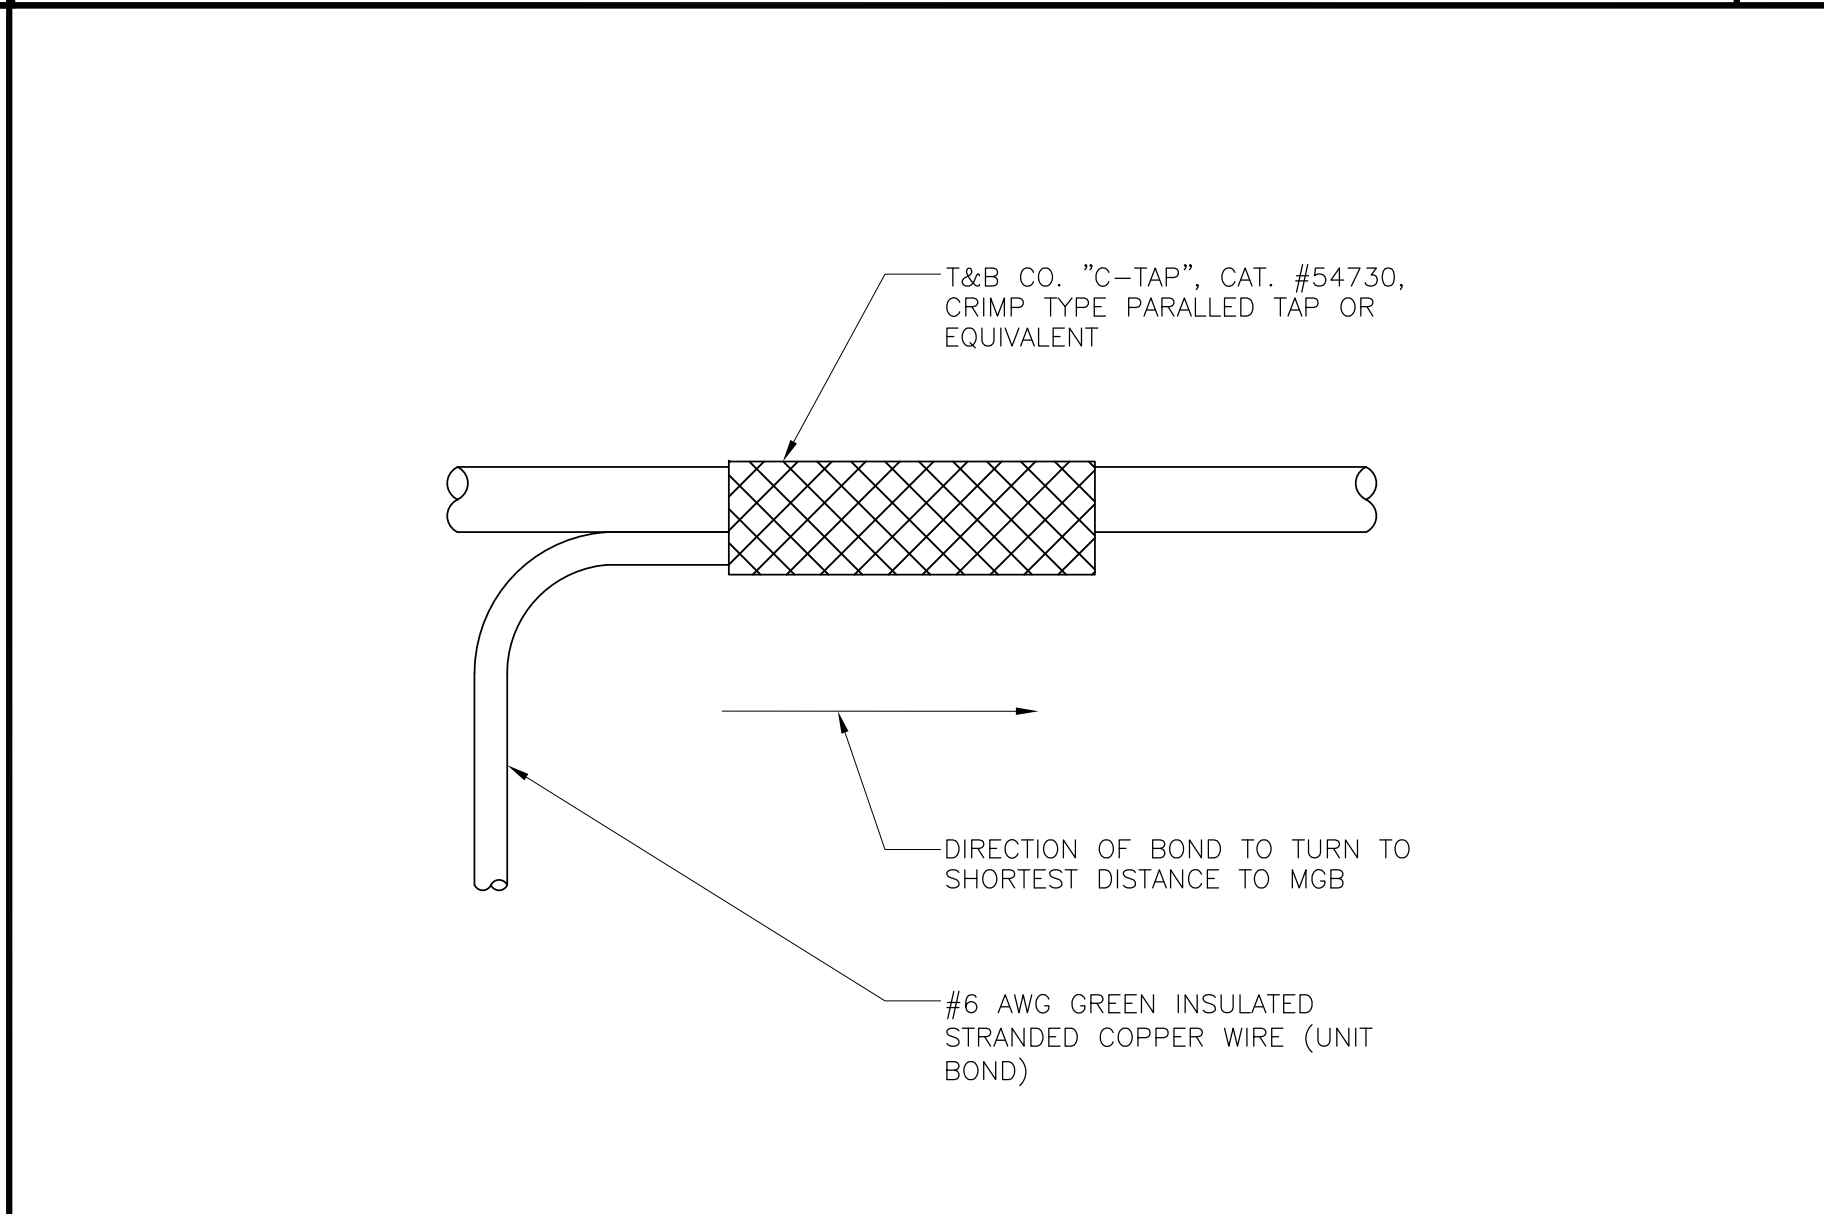

GROUNDING WIRE CONNECTION 24"x36" SCALE: NTS 11"x17" SCALE: NTS **2**

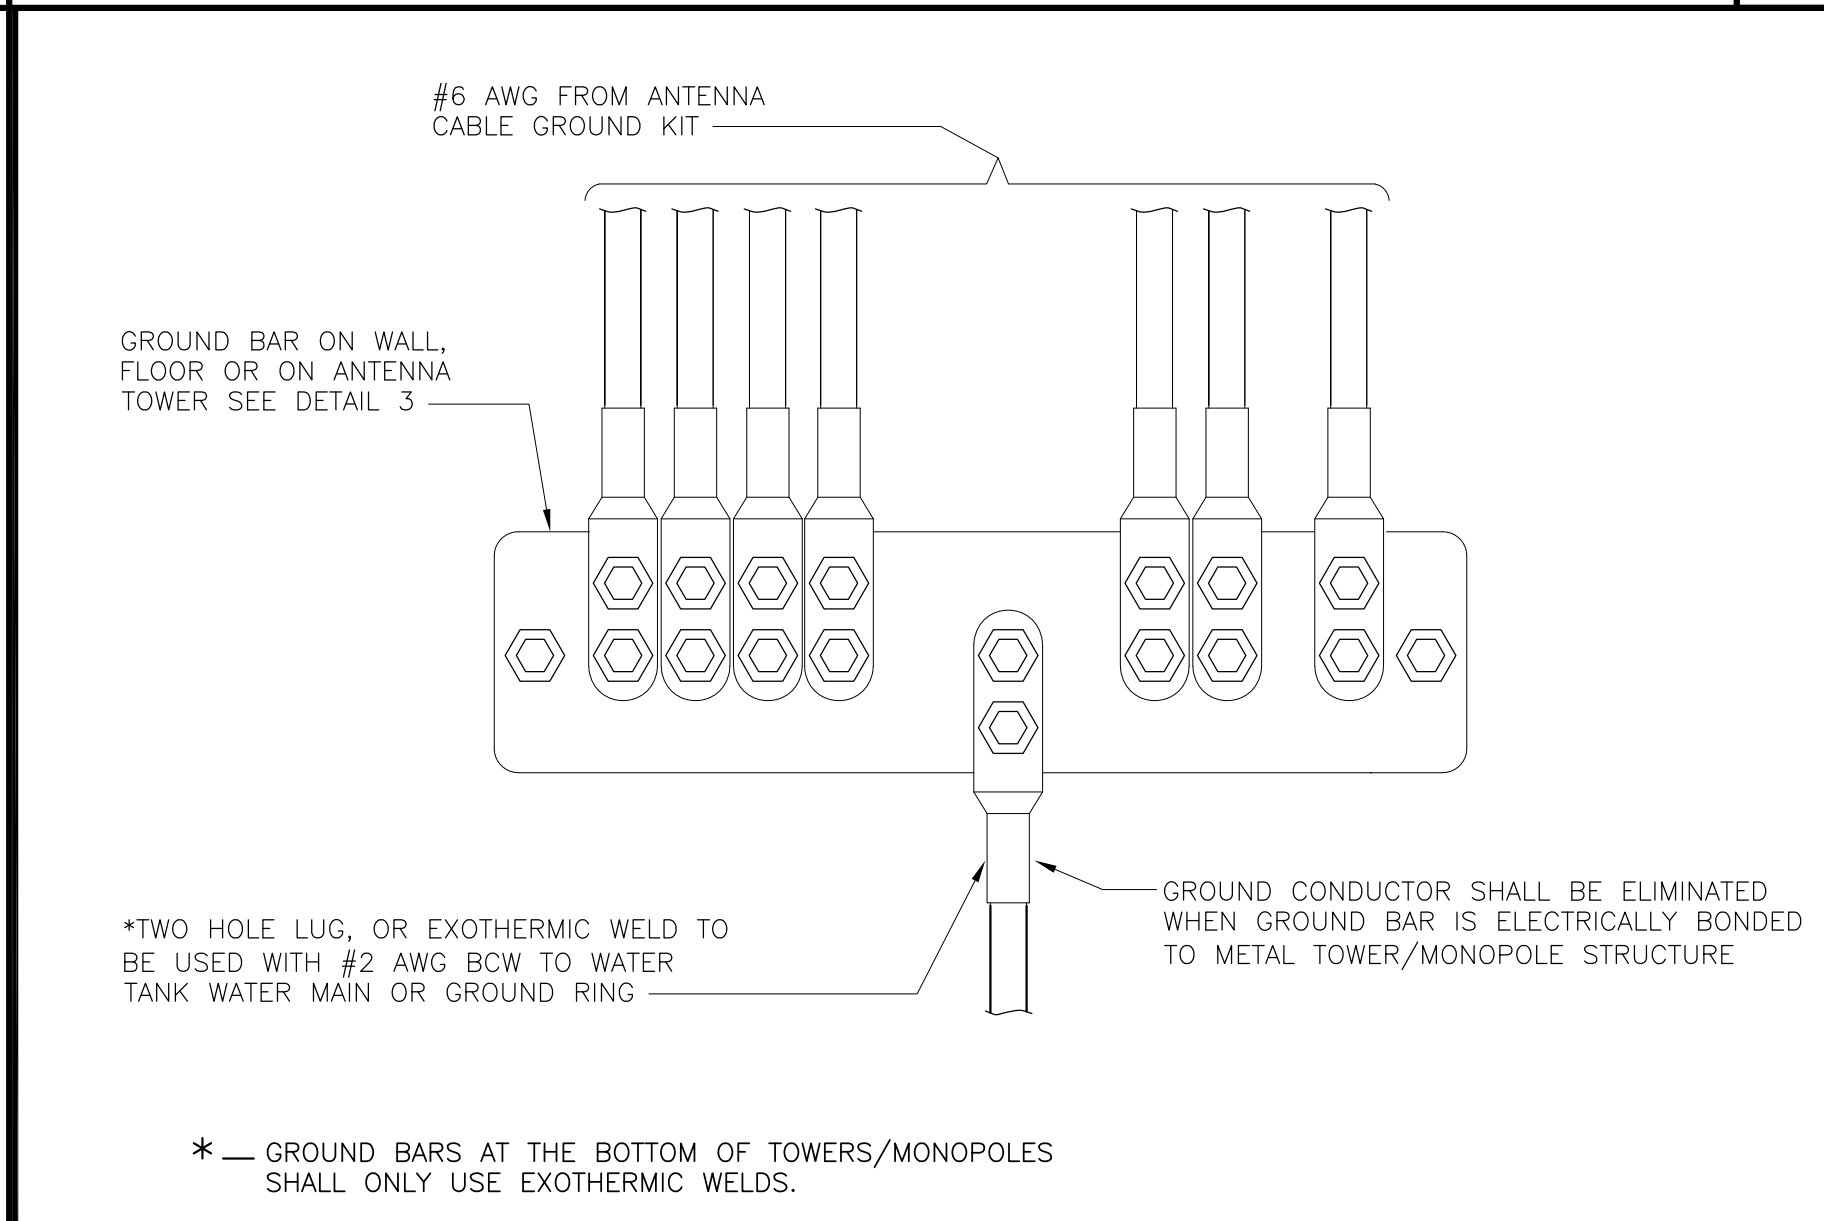

GROUND RING GROUND ROD 24"x36" SCALE: NTS 11"x17" SCALE: NTS **6**

ISSUED FOR:

**KIRKWOOD PLAZA
SHOPPING CENTER**

1630 W CAMPBELL AVE.,
CAMPBELL, CA 95008

5001 EXECUTIVE PARKWAY
SAN RAMON, CALIFORNIA 94583

WIRELESS GROUP LLC
Connecting a Wireless World

M SQUARE
WIRELESS

1387 CALLE AVANZADO
SAN CLEMENTE CA 92673 (949) 391-6824

AT&T SITE NO:	CCL01280
PROJECT NO:	13334607
DRAWN BY:	SD
CHECKED BY:	MF

2	12/22/2022	100% CD'S REVISED	SP
1	12/19/2022	100% CD'S FOR SUBMITTAL	BM
0	11/30/2022	100% CD'S FOR REVIEW	BM
C	02/01/2022	95% CD'S REVISED - RLS	BM
B	12/20/2021	90% CD'S FOR REV-RLS	DR
A	11/29/2021	90% CD'S FOR REVIEW	BM
REV	DATE	DESCRIPTION	BY

LICENSOR:

IT IS A VIOLATION OF LAW FOR ANY PERSON, UNLESS THEY ARE ACTING UNDER THE DIRECTION OF A LICENSED PROFESSIONAL ENGINEER, TO ALTER THIS DOCUMENT.


SHEET TITLE

**ELECTRICAL &
GROUNDING DETAILS**

SHEET NUMBER

E-5

SITE ID: CCL01280
FA ID: 13334607
USID: 266469
SITE NAME: Wings Shopping Center
ADDRESS: 1630 W Campbell Ave, Campbell, CA 95008

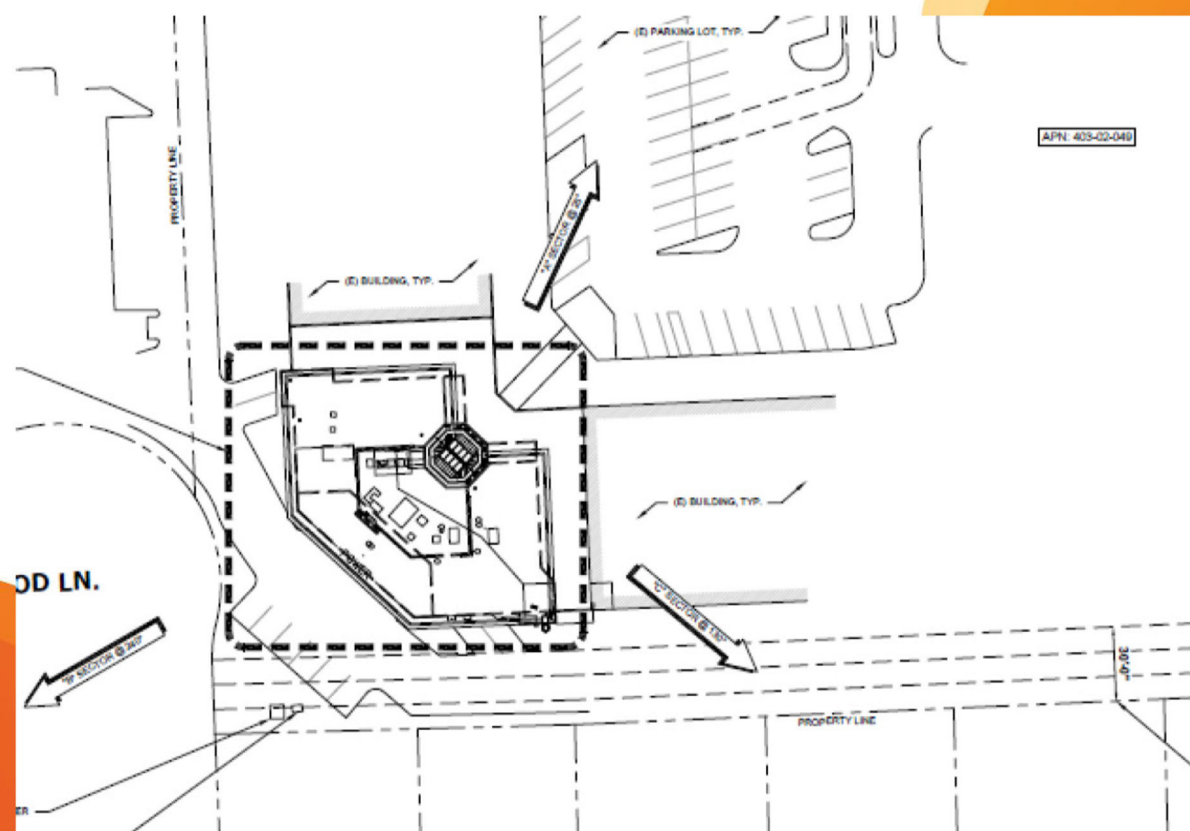

SCOPE OF WORK

REV 2
DATE: 4/26/2021
PREPARED BY: Kathryn Leal 530-313-8784
DATE OF WALK SURVEY: 10/21/20 with Carlos Aliva, Bay ETTCS Engineering (650) 872-6028
SITE NUMBER: CCL01280
SITE NAME: Wings Shopping Center
SITE ADDRESS: 1630 W Campbell Ave, Campbell, CA 95008
POF COORDINATES: LAT: 37.285075N, LONG: -121.979801W
POF INFORMATION: AT&T Mobility POF to be a proposed fiber box in MPOE behind shopping complex.
FIBER ROUTE: From existing Fiber box, AT&T Mobility to route Fiber by coring to the outside of utility room to run along the exterior wall to the roof top, then fiber to be routed through conduit through parapet to proposed H-frame.

AT&T Mobility POF to be an existing fiber box. AT&T Mobility to core drill through utility room. AT&T Mobility to install 2" conduit with 1 1/4" innerduct and mule tape from the existing fiber box to proposed gutter box to 6' H-frame, approximately 177' +/- (See Slide 5).

AT&T mobility to provide and install Unistrut along the exterior of wall, and to provide and install gutter box along the exterior of wall. All conduit and gutter box shall be painted to match building.

AT&T Mobility to provide and install a New 6' wide Utility H-Frame at the site.

AT&T Mobility to provide and install (1) Hoffman Box 24"x24"x8" with (1) 1/4" Backboard and mini ground bar (Inside Hoffman Box) and mount on new H-Frame.

AT&T Wireline to provide and install CIENA CN3931 on new H-Frame and mount above new Hoffman Box. (See Slide 3&4)

AT&T Mobility to provide and install a new 2" Rigid Conduit from the new H-Frame to the Purcell for Ciena DC Power. Approximately 15' +/-.

AT&T Mobility to install a new (1) 1 1/4" Innerduct inside the proposed 2" conduit. Approximately 15' +/-.

AT&T Mobility to provide and install (1) #6 Ground wire for D2 SIAD. (SIAD install)


AT&T Mobility to provide and install (1) -48VDC with Samp breaker from DC Power Plant using 14AWG Telco Flex Wire. (CIENA DC POWER)

AT&T Mobility to provide and install (1) 2" Rigid Conduit from Hoffman Box to DC Power Plant for CIENA DC Power. (See Slide 3)



AT&T Mobility to install SIAD inside Purcell Cabinet (with surge equipment) and provide -48VDC with (1) Samp power feed using #14 AWG Telco Flex wire from DC Power Supply and terminate A&B side of SIAD to DC Power approximately 4ft. (Inside Purcell Cabinet)

AT&T Mobility to provide and install (1) 2" Rigid Conduit from Hoffman Box to Hybrid rack with (1) Fiber Optic Jumper & Innerduct with SC/LC factory terminated connectors from CIENA 3931 to SIAD inside Purcell Cabinet. SC Connection at CIENA end and LC Connection will be terminated at SIAD end.

TELCO/HOFFMAN BOX LAYOUT FOR OUTDOOR APPLICATION ONLY (CIENA 3931 PREP WORK)

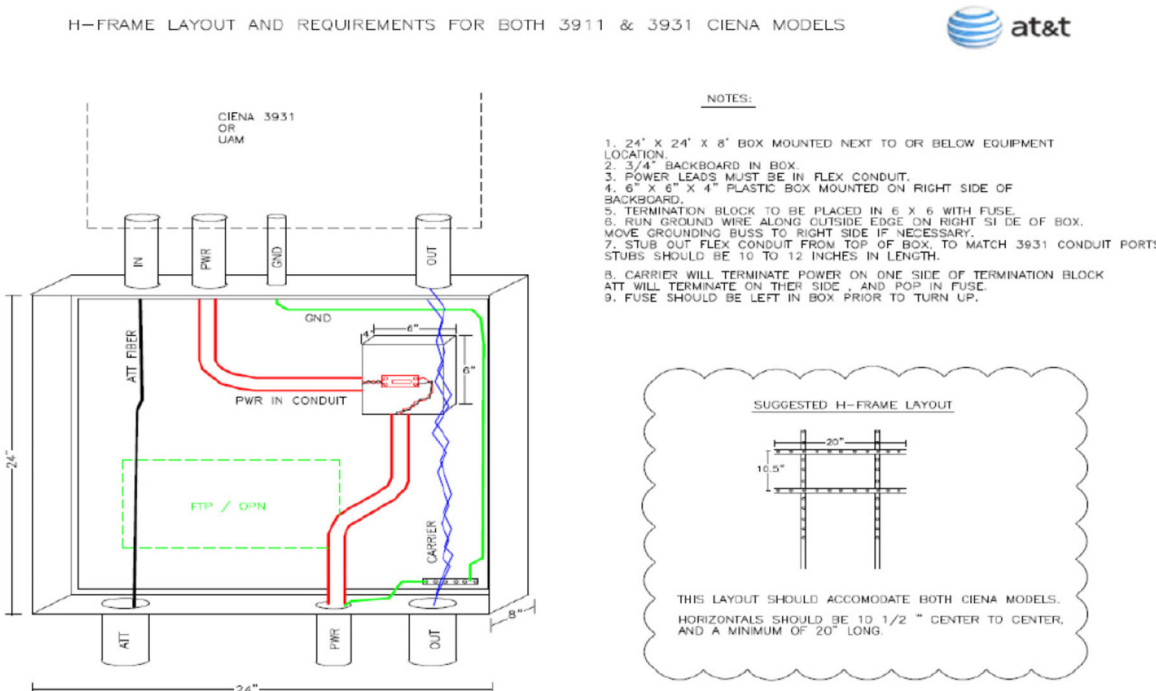

H-FRAME LAYOUT FOR CIENA CN3931

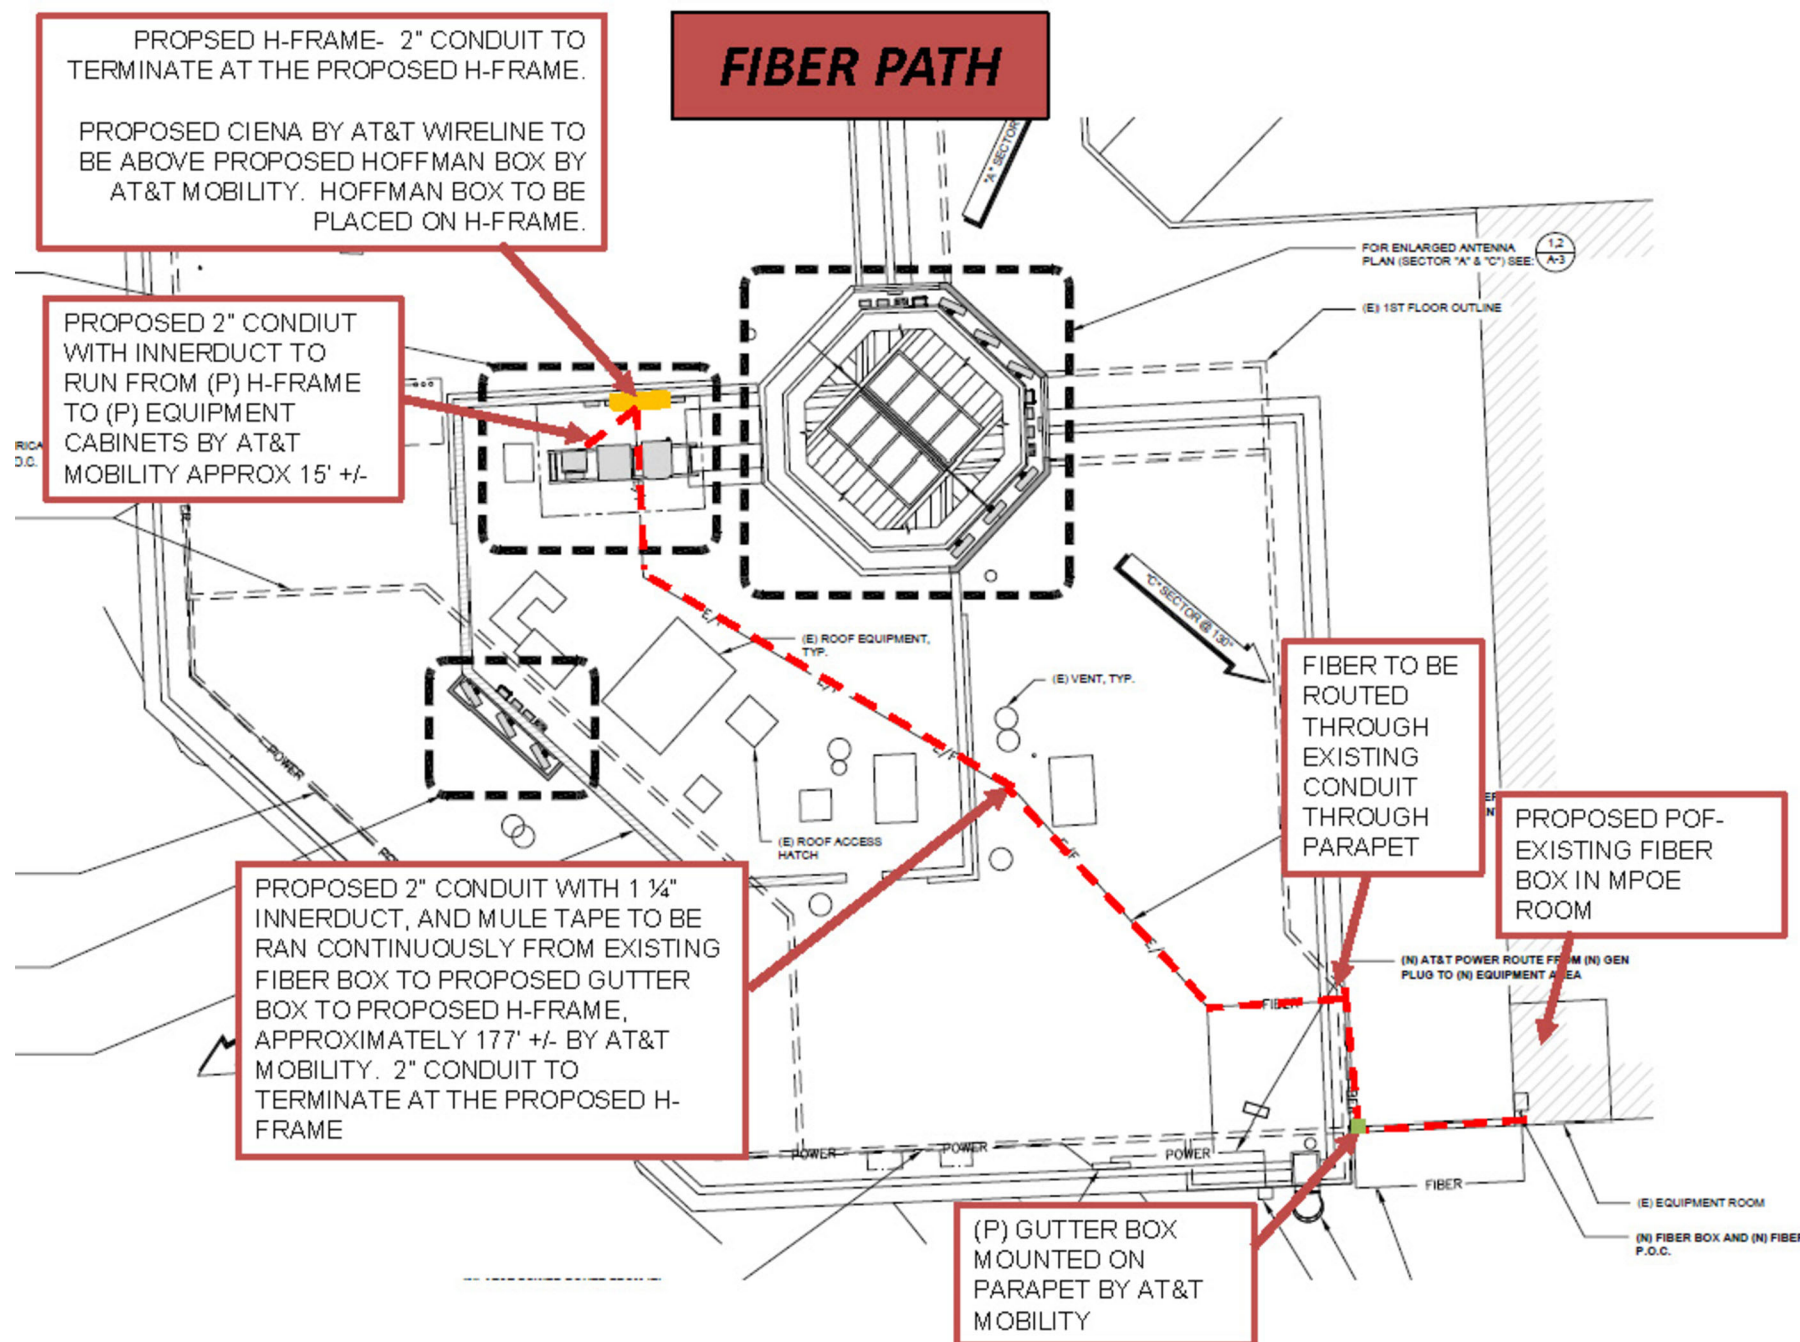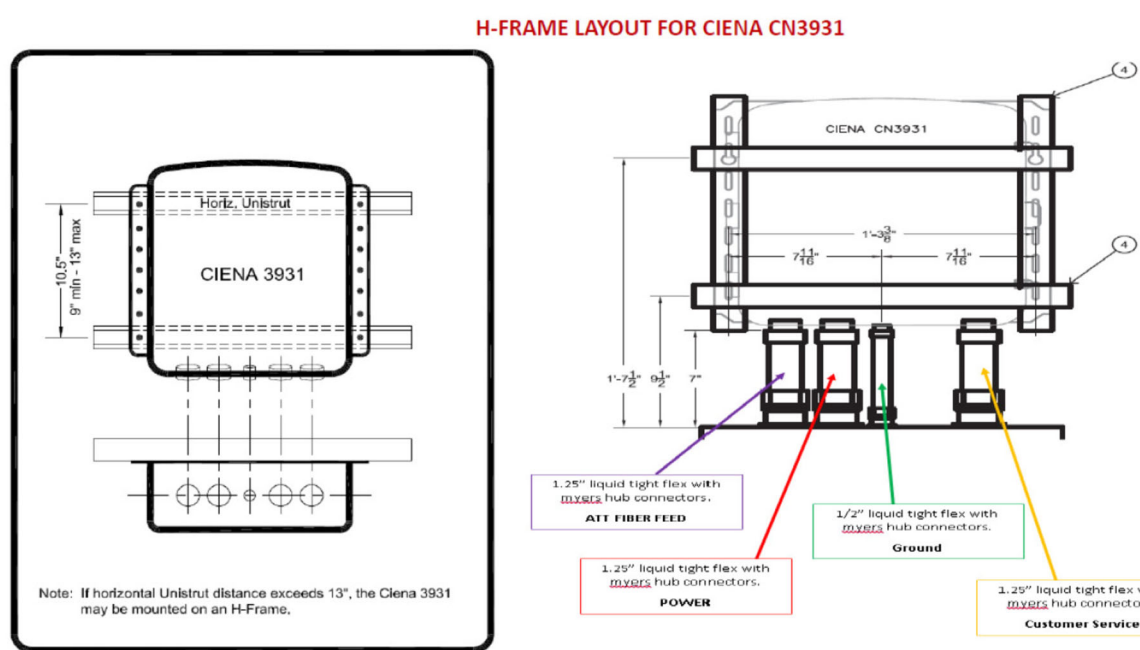

ISSUED FOR:
KIRKWOOD PLAZA
SHOPPING CENTER
1630 W CAMPBELL AVE.,
CAMPBELL, CA 95008



AT&T SITE NO:	CCL01280
PROJECT NO:	13334607
DRAWN BY:	SD
CHECKED BY:	MF






REV	DATE	DESCRIPTION	BY
2	12/22/2022	100% CD'S REVISED	SP
1	12/19/2022	100% CD'S FOR SUBMITTAL	BM
0	11/30/2022	100% CD'S FOR REVIEW	BM
C	02/01/2022	95% CD'S REVISED - RLS	BM
B	12/20/2021	90% CD'S FOR REV-RLS	DR
A	11/29/2021	90% CD'S FOR REVIEW	BM

LICENSOR:

IT IS A VIOLATION OF LAW FOR ANY PERSON, UNLESS THEY ARE ACTING UNDER THE DIRECTION OF A LICENSED PROFESSIONAL ENGINEER, TO ALTER THIS DOCUMENT.

SHEET TITLE
FIBER SCOPE OF WORK

SHEET NUMBER
E-6

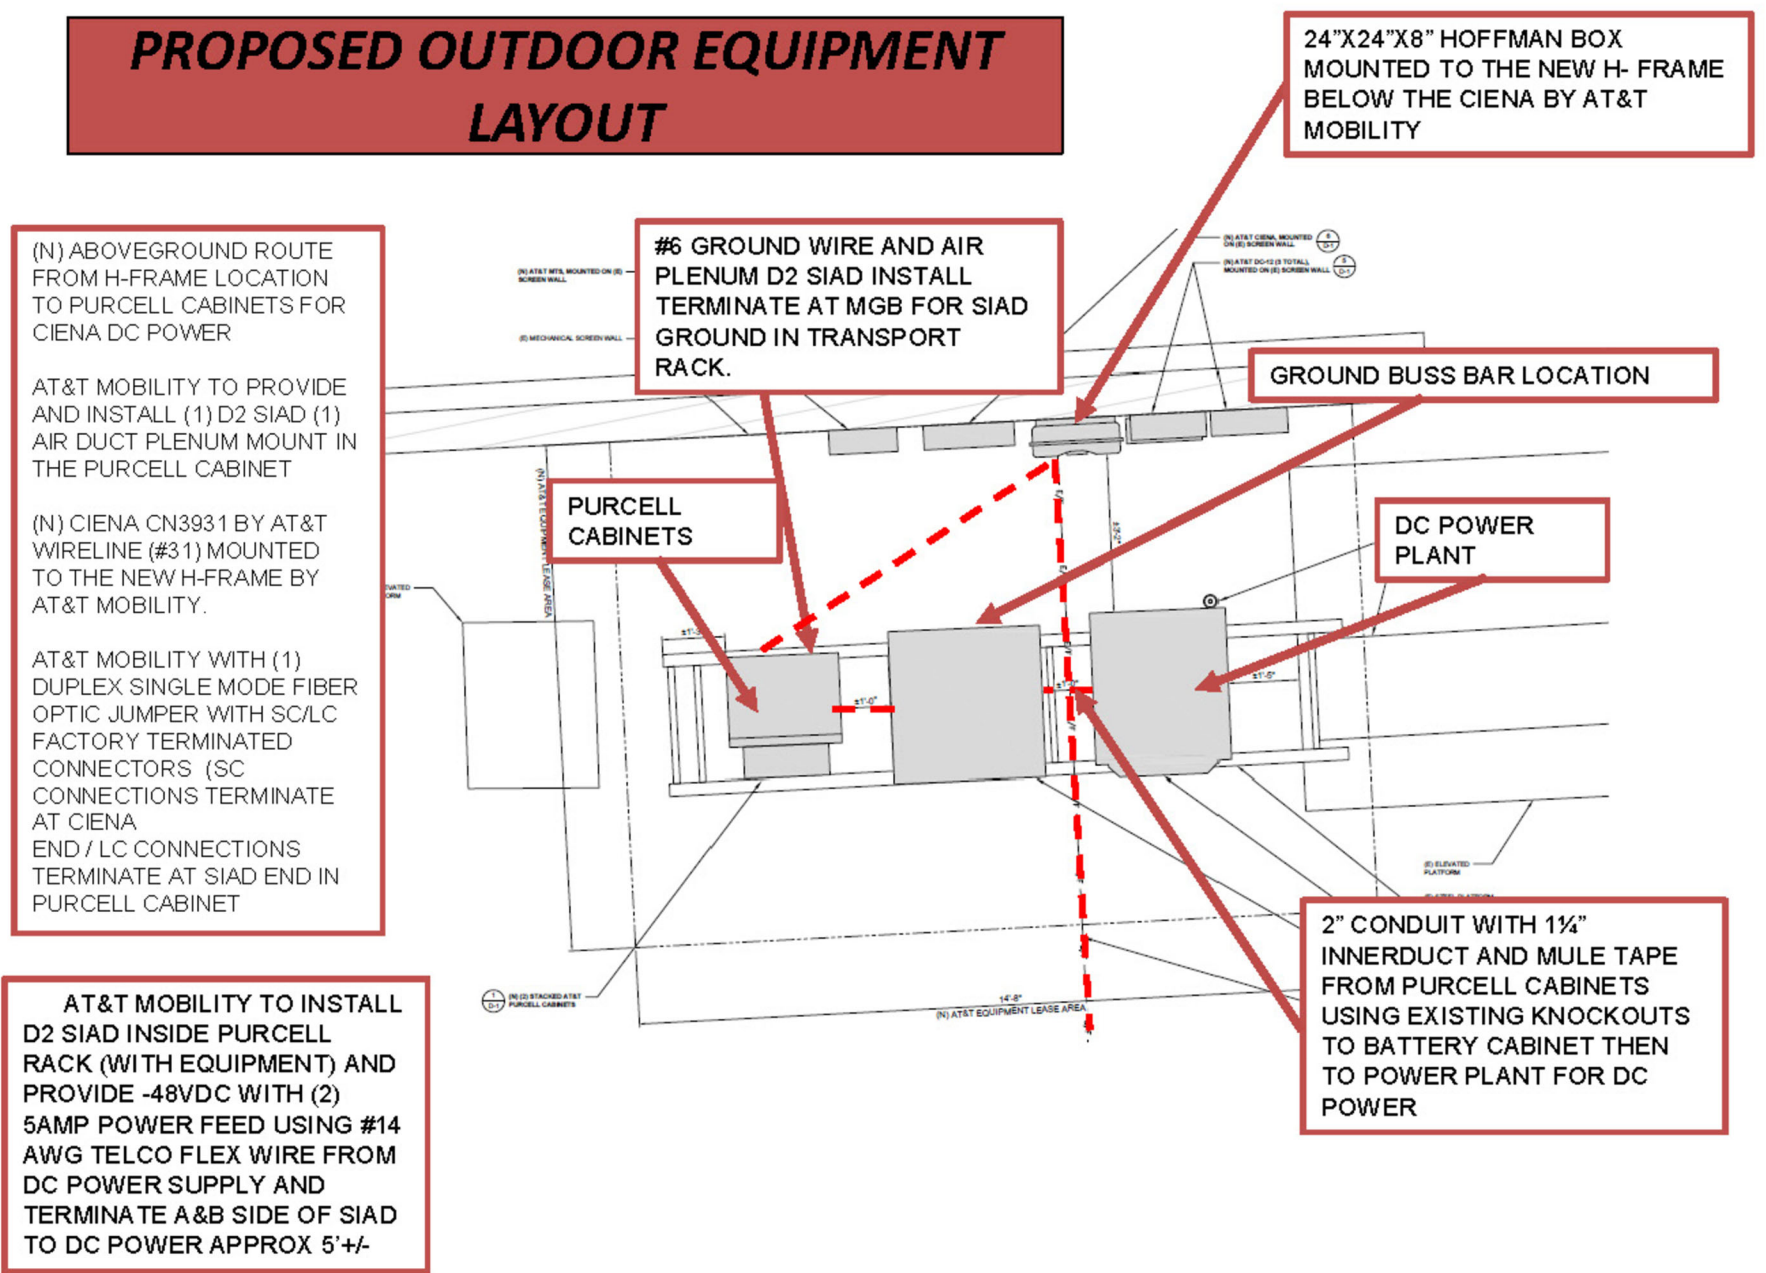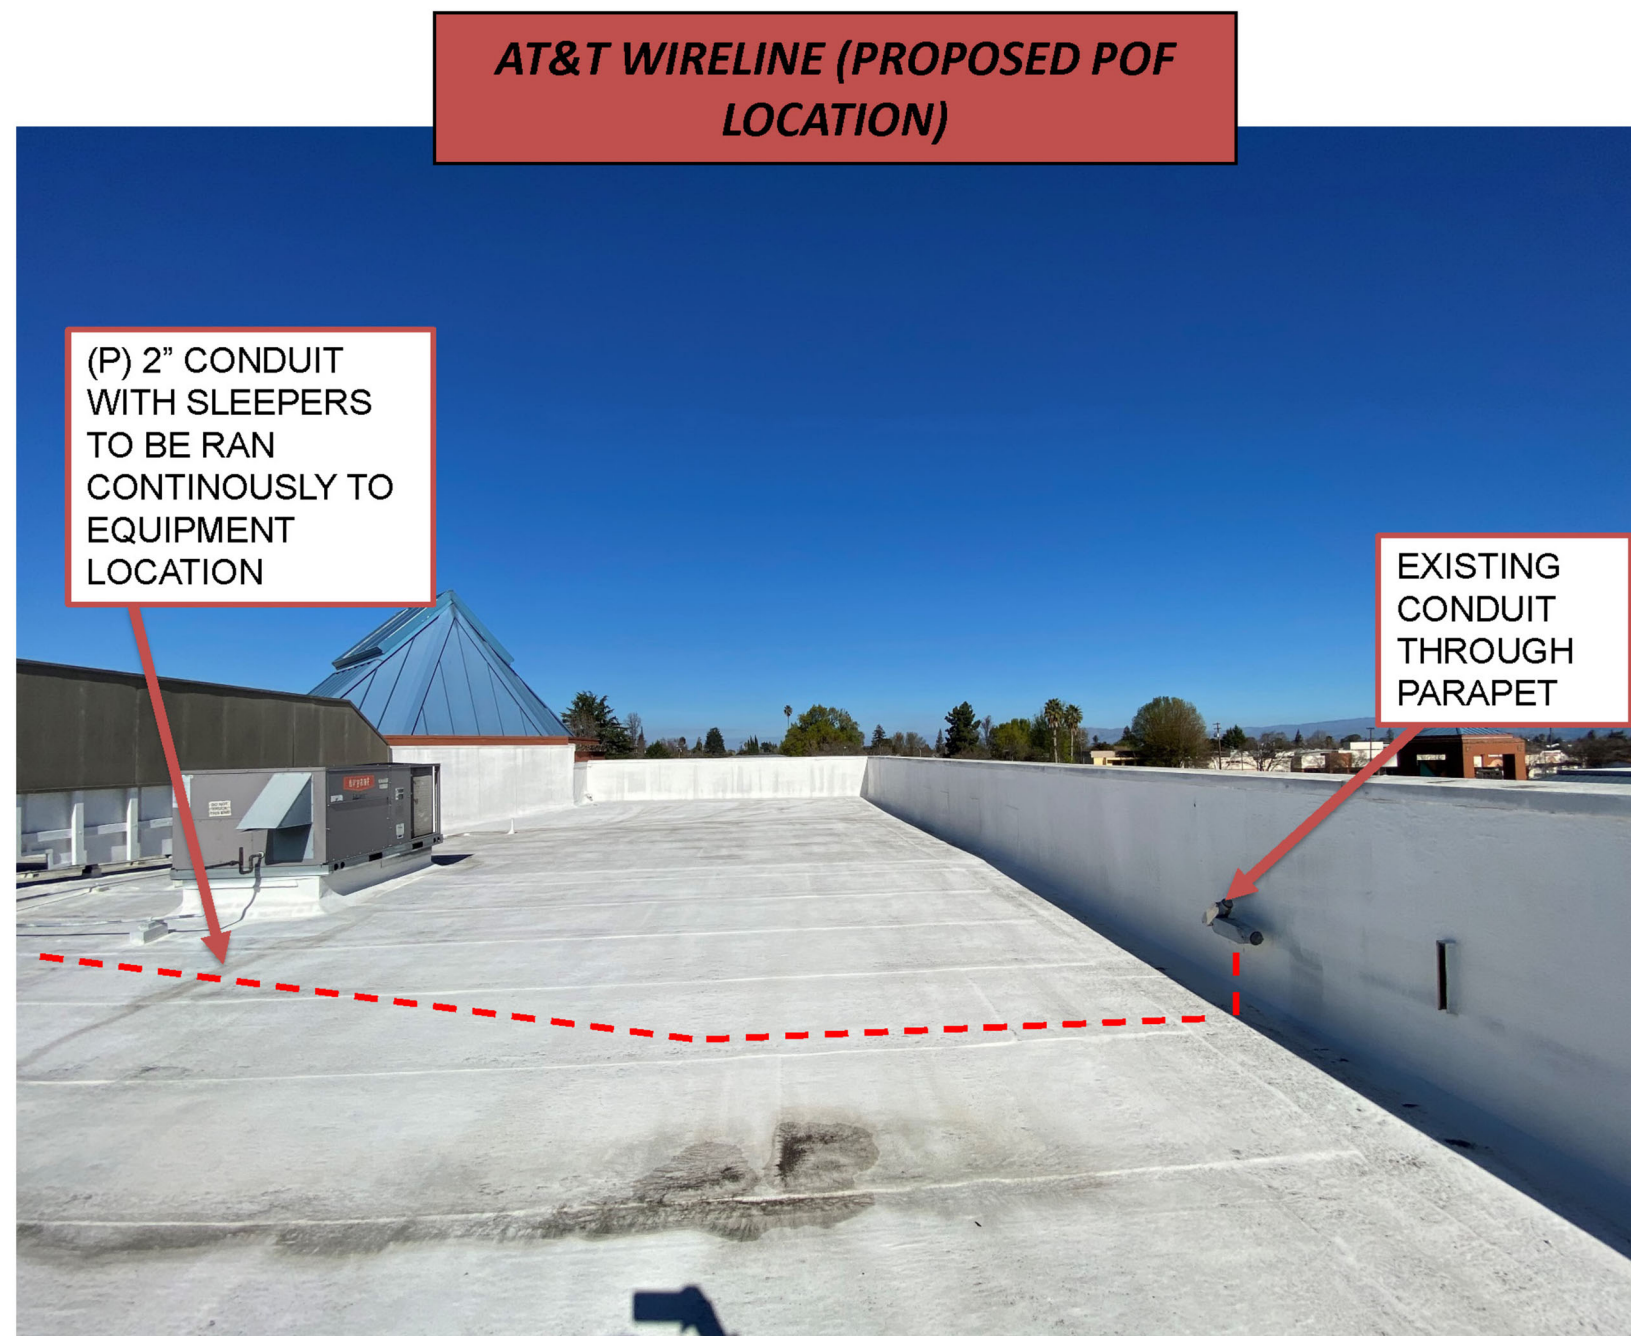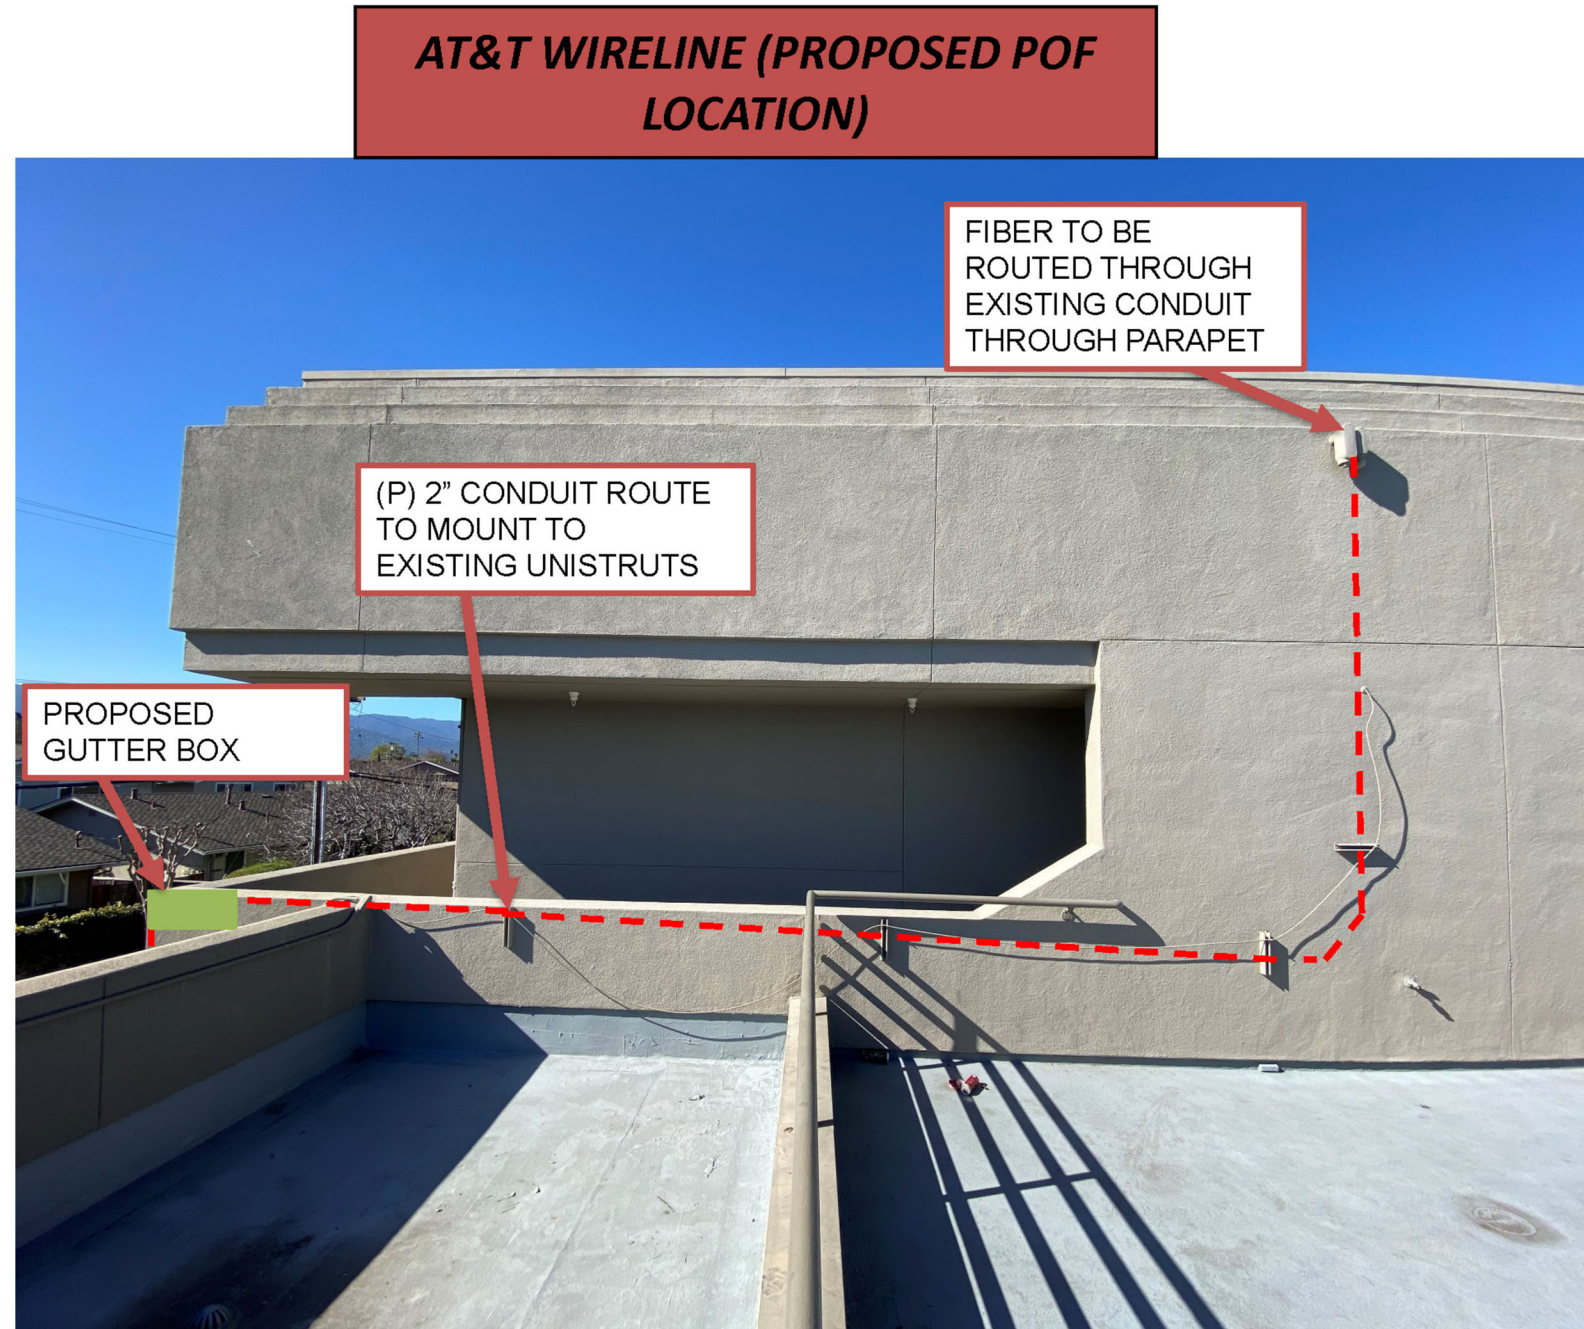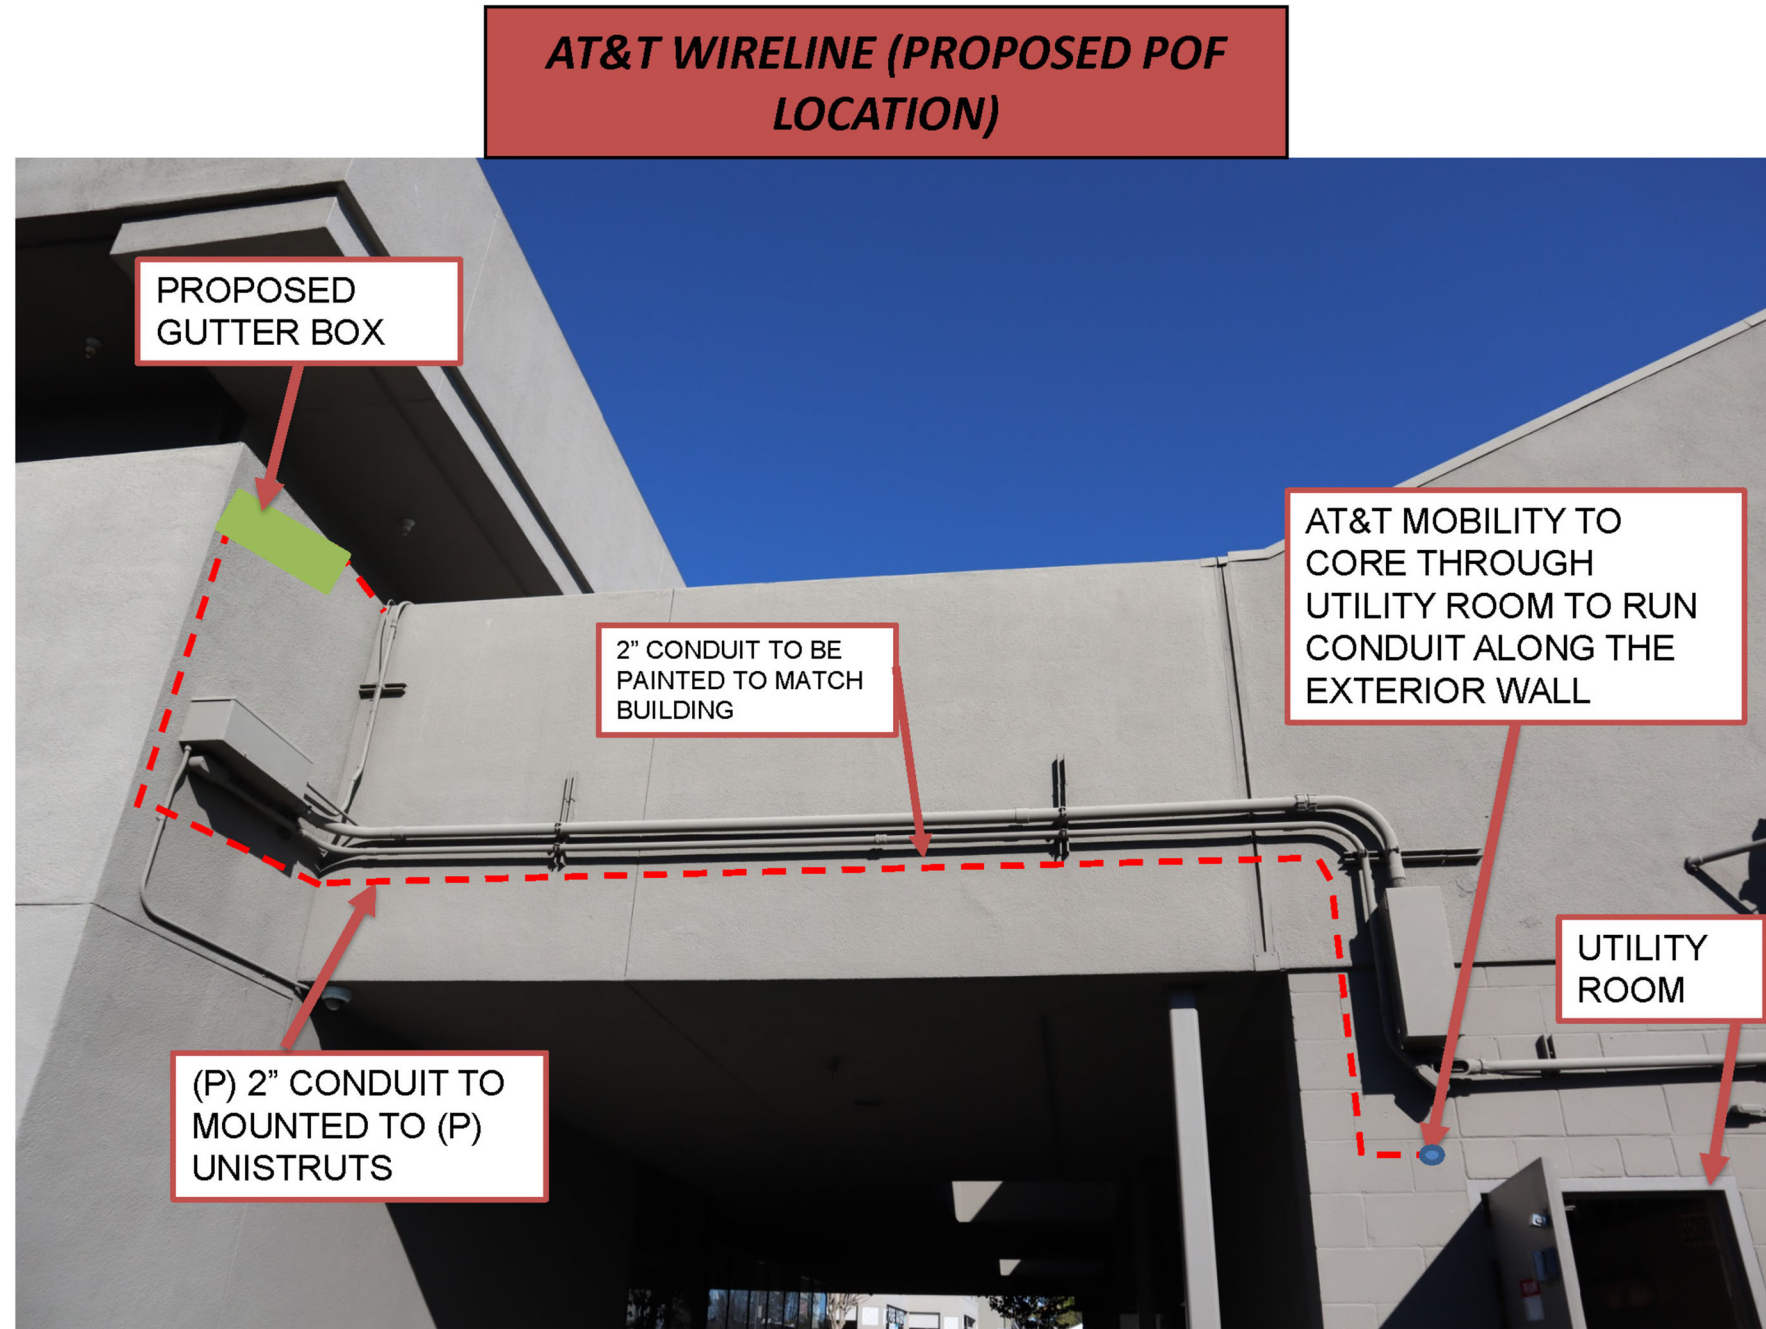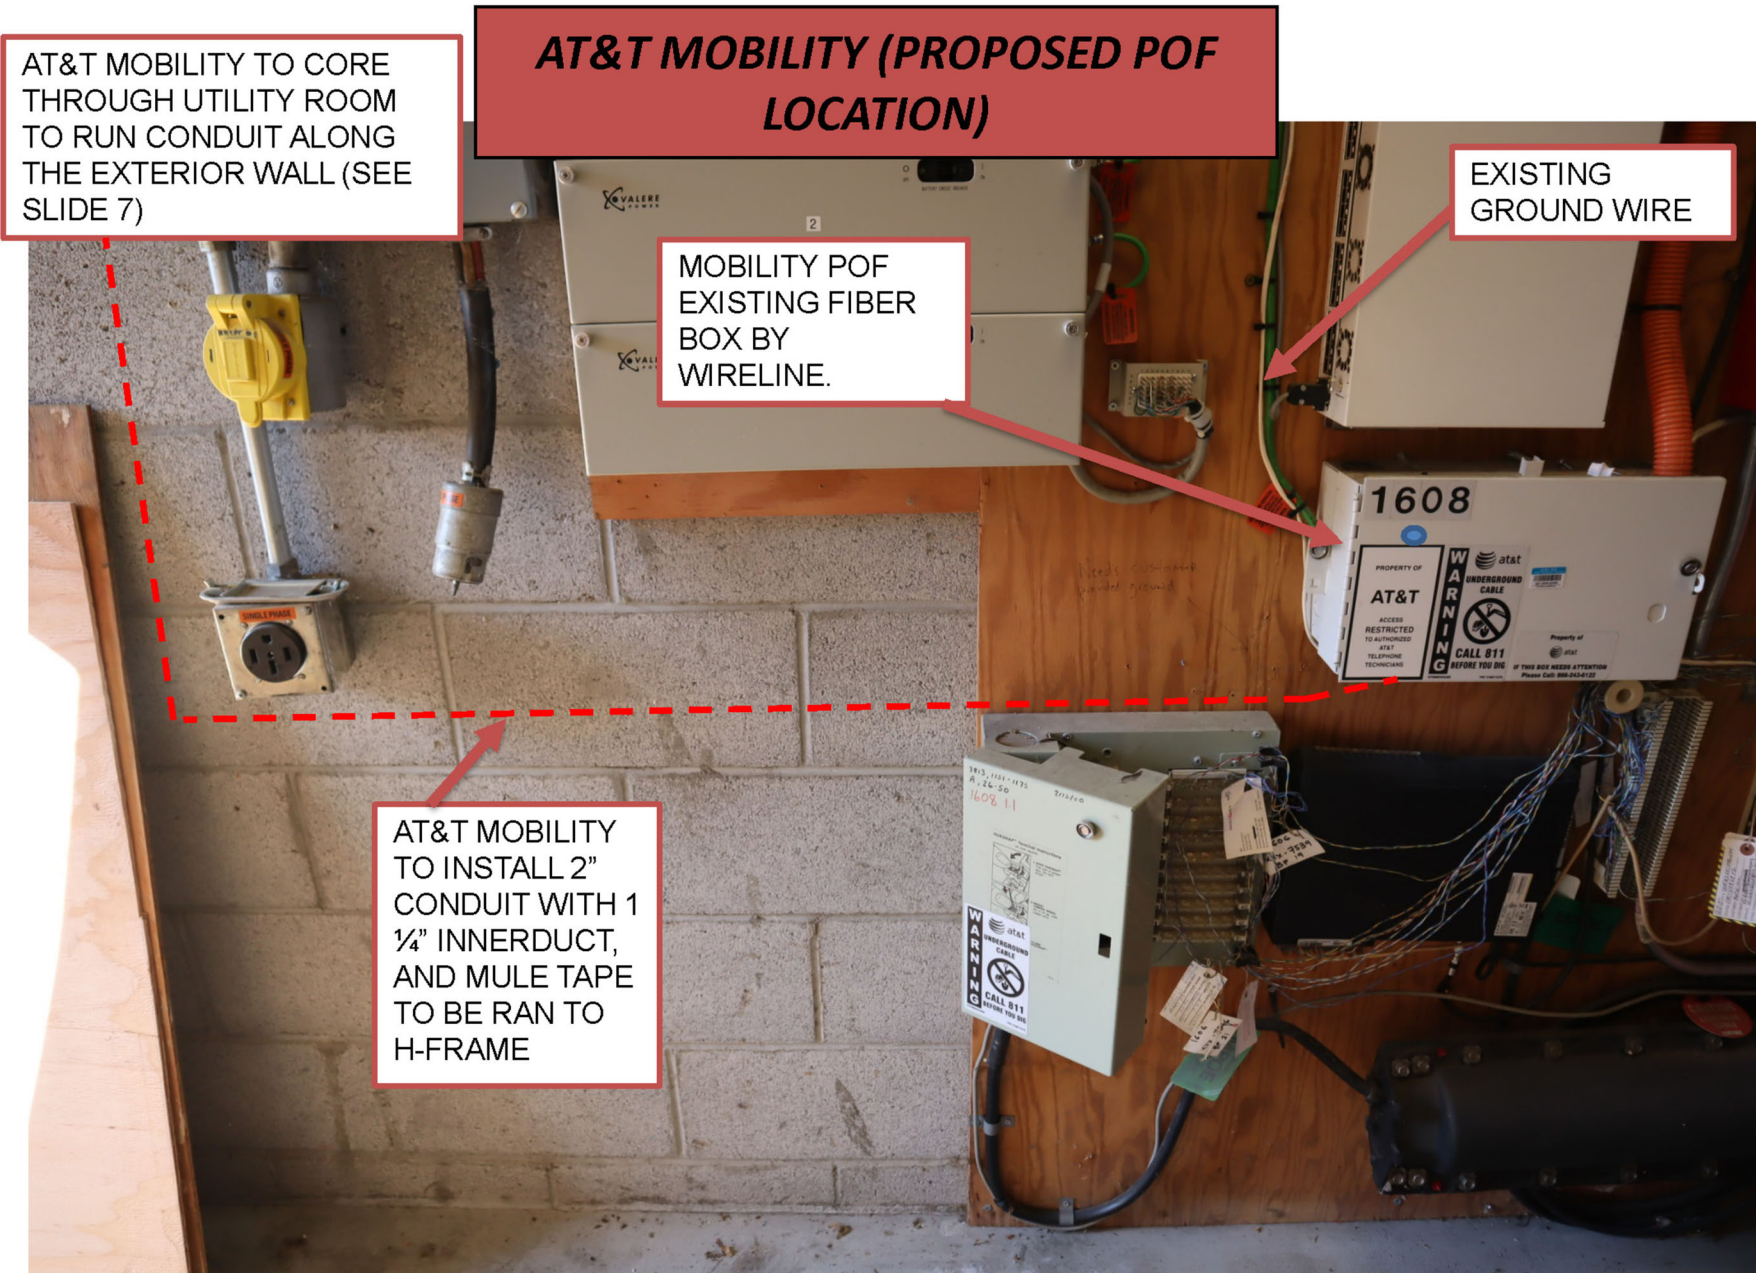

ISSUED FOR:
**KIRKWOOD PLAZA
SHOPPING CENTER**
1630 W CAMPBELL AVE.,
CAMPBELL, CA 95008



AT&T SITE NO:	CCL01280
PROJECT NO:	13334607
DRAWN BY:	SD
CHECKED BY:	MF

REV	DATE	DESCRIPTION	BY
2	12/22/2022	100% CD'S REVISED	SP
1	12/19/2022	100% CD'S FOR SUBMITTAL	BM
0	11/30/2022	100% CD'S FOR REVIEW	BM
C	02/01/2022	95% CD'S REVISED - RLS	BM
B	12/20/2021	90% CD'S FOR REV-RLS	DR
A	11/29/2021	90% CD'S FOR REVIEW	BM

LICENSOR:

IT IS A VIOLATION OF LAW FOR ANY PERSON, UNLESS THEY ARE ACTING UNDER THE DIRECTION OF A LICENSED PROFESSIONAL ENGINEER, TO ALTER THIS DOCUMENT.

SHEET TITLE
FIBER SCOPE OF WORK

SHEET NUMBER
E-7



STRUCTURAL ROOF PLAN

CCL01280 KIRKWOOD PLAZA

1630 WEST CAMPBELL AVENUE
CAMPBELL, CA 95008



DATE: 12/09/2022 DESIGNED: JRH DRAFTER: JRH

REVISIONS		
REV	DATE	DESCRIPTION




U1703.555.221

S-1

REV
0

STRUCTURAL ROOF PLAN
N.T.S.

1

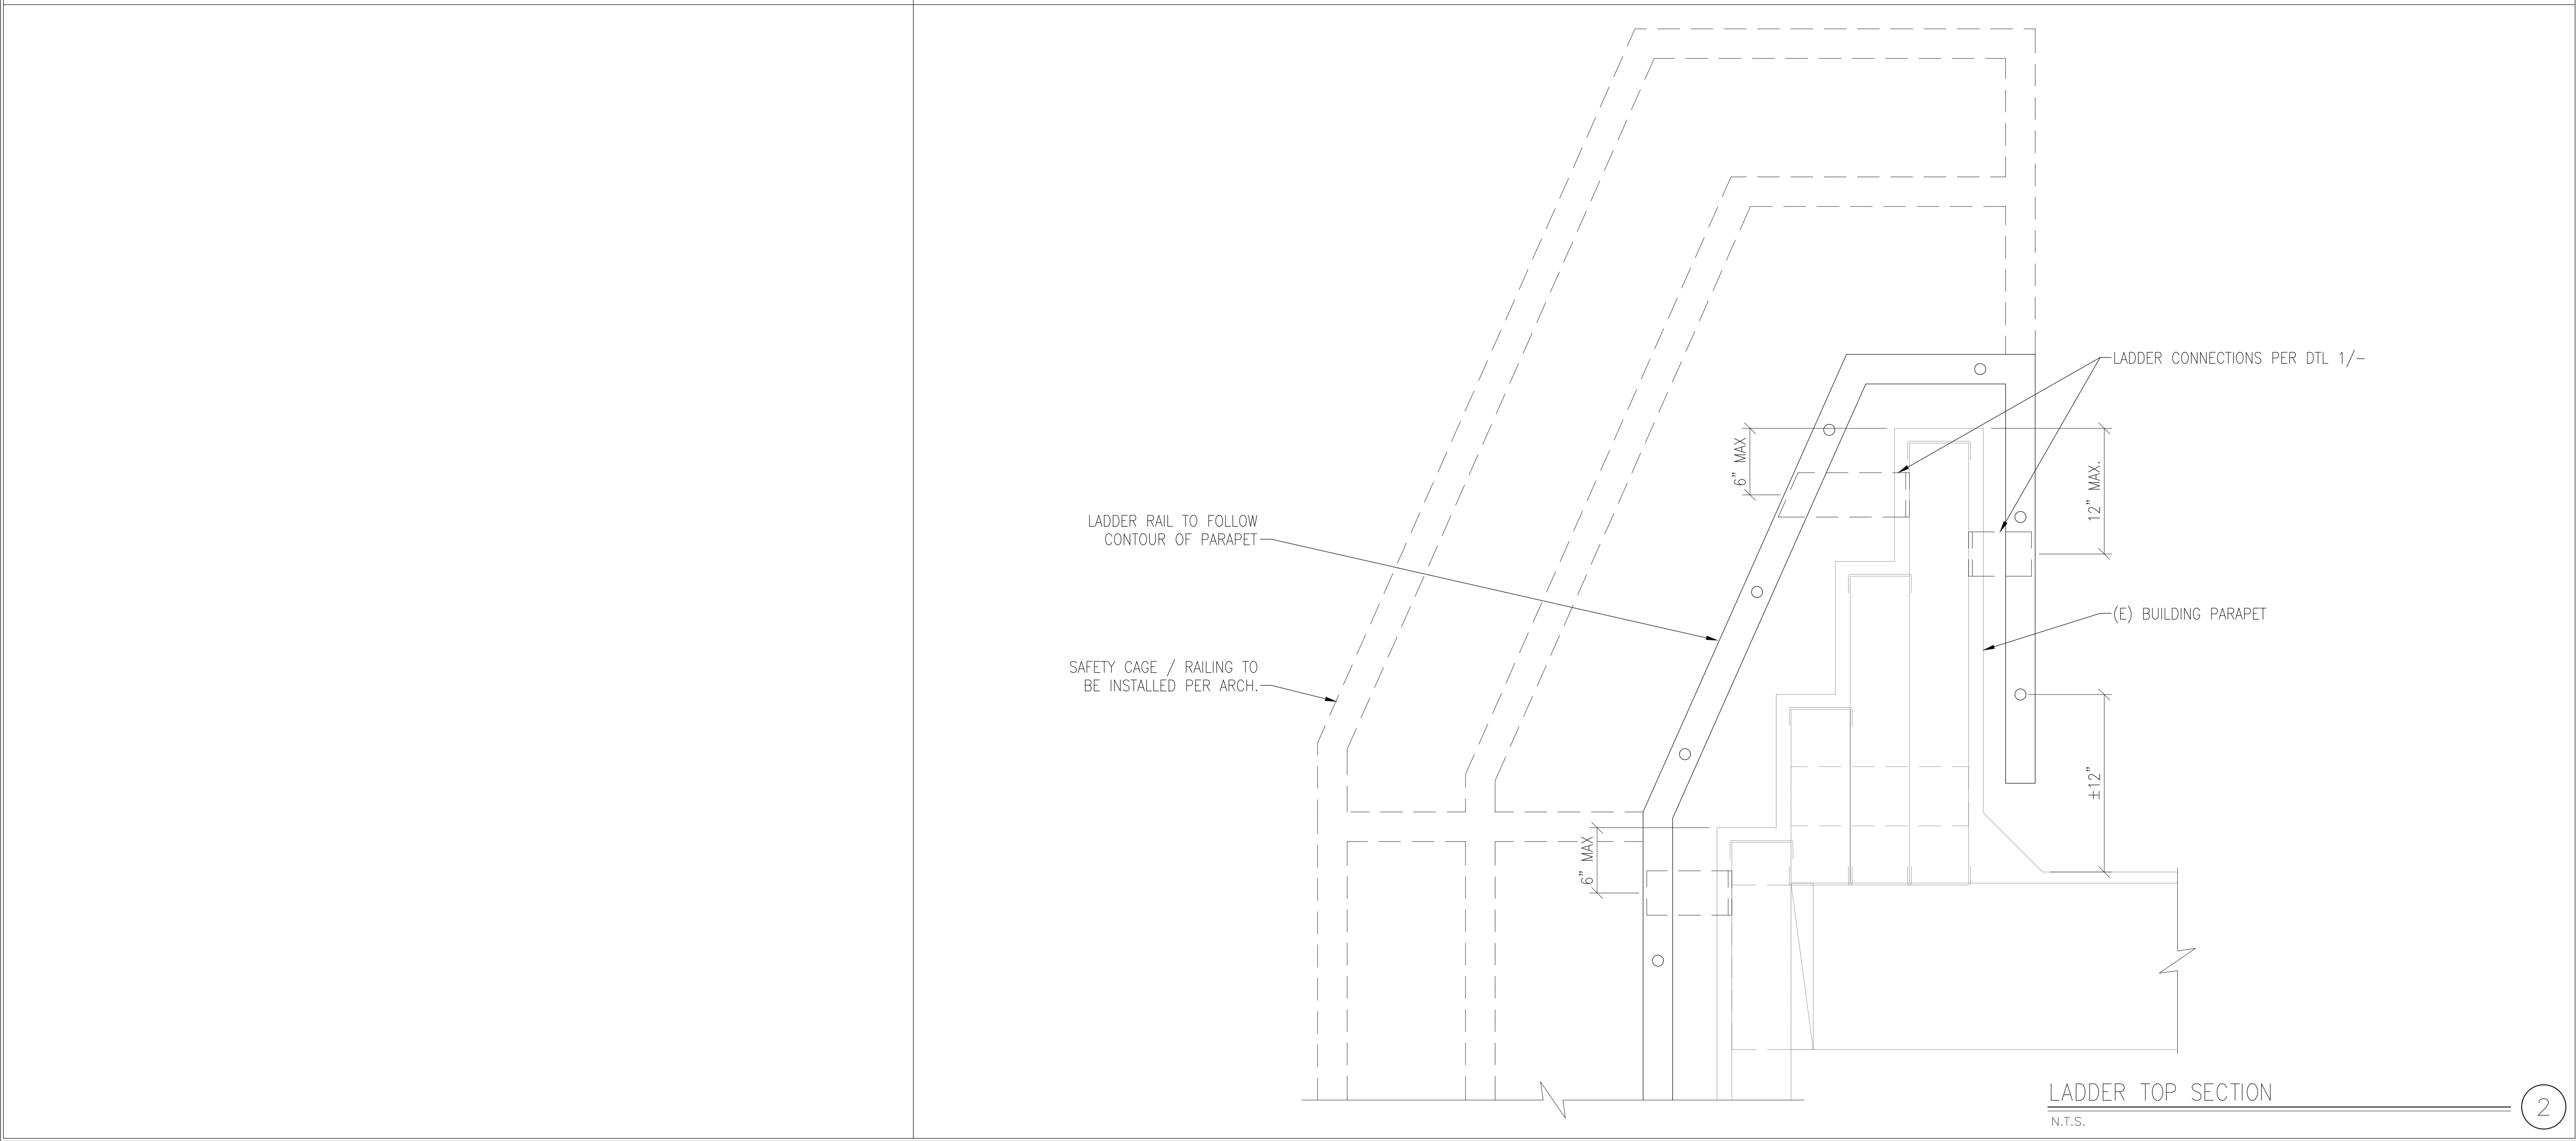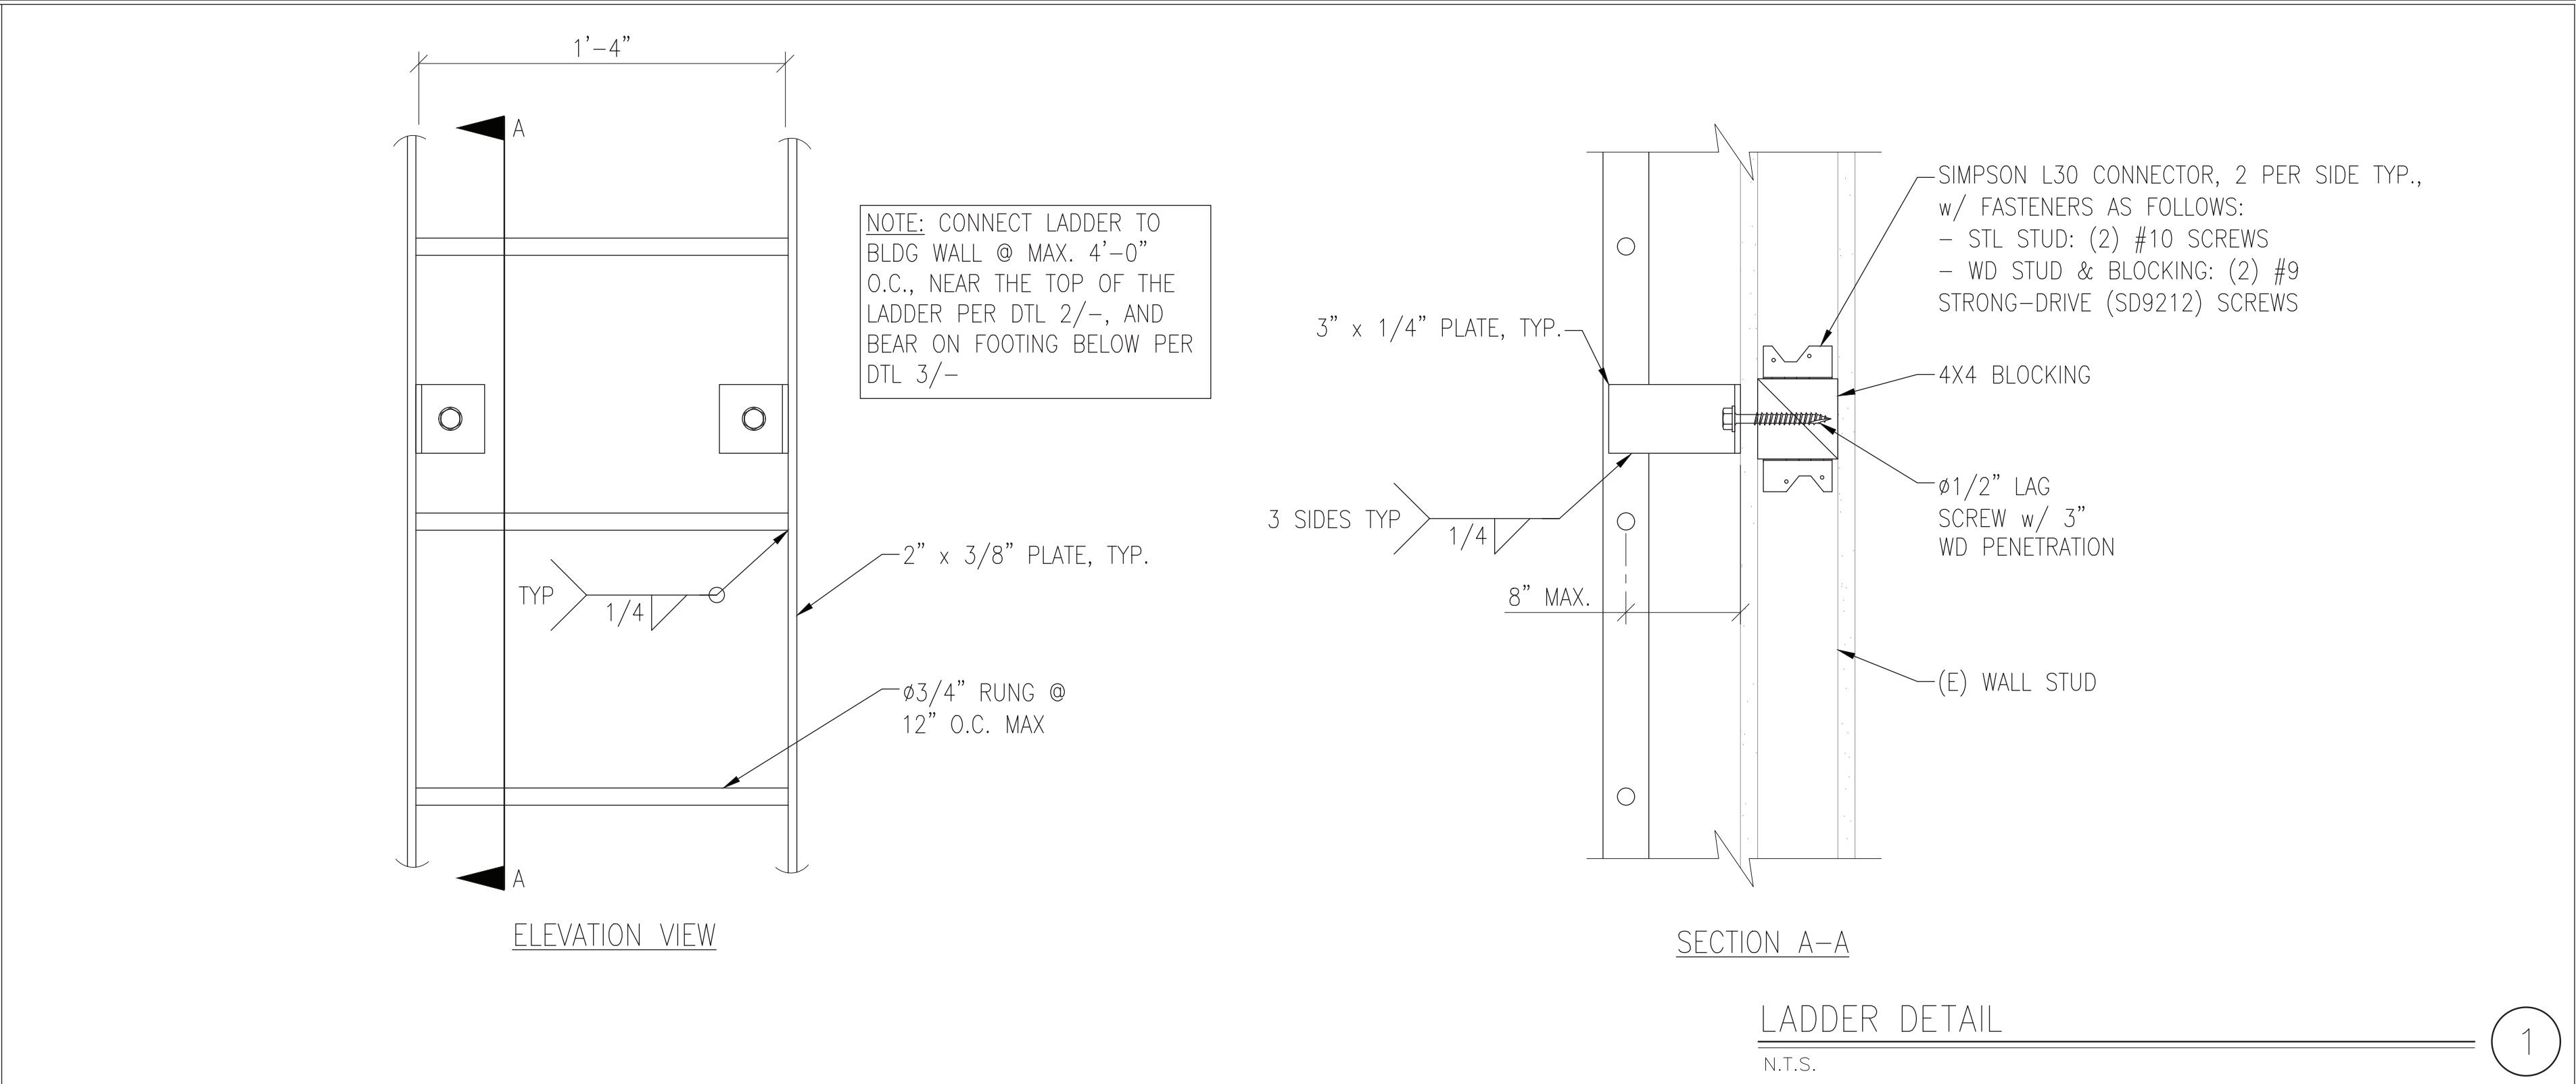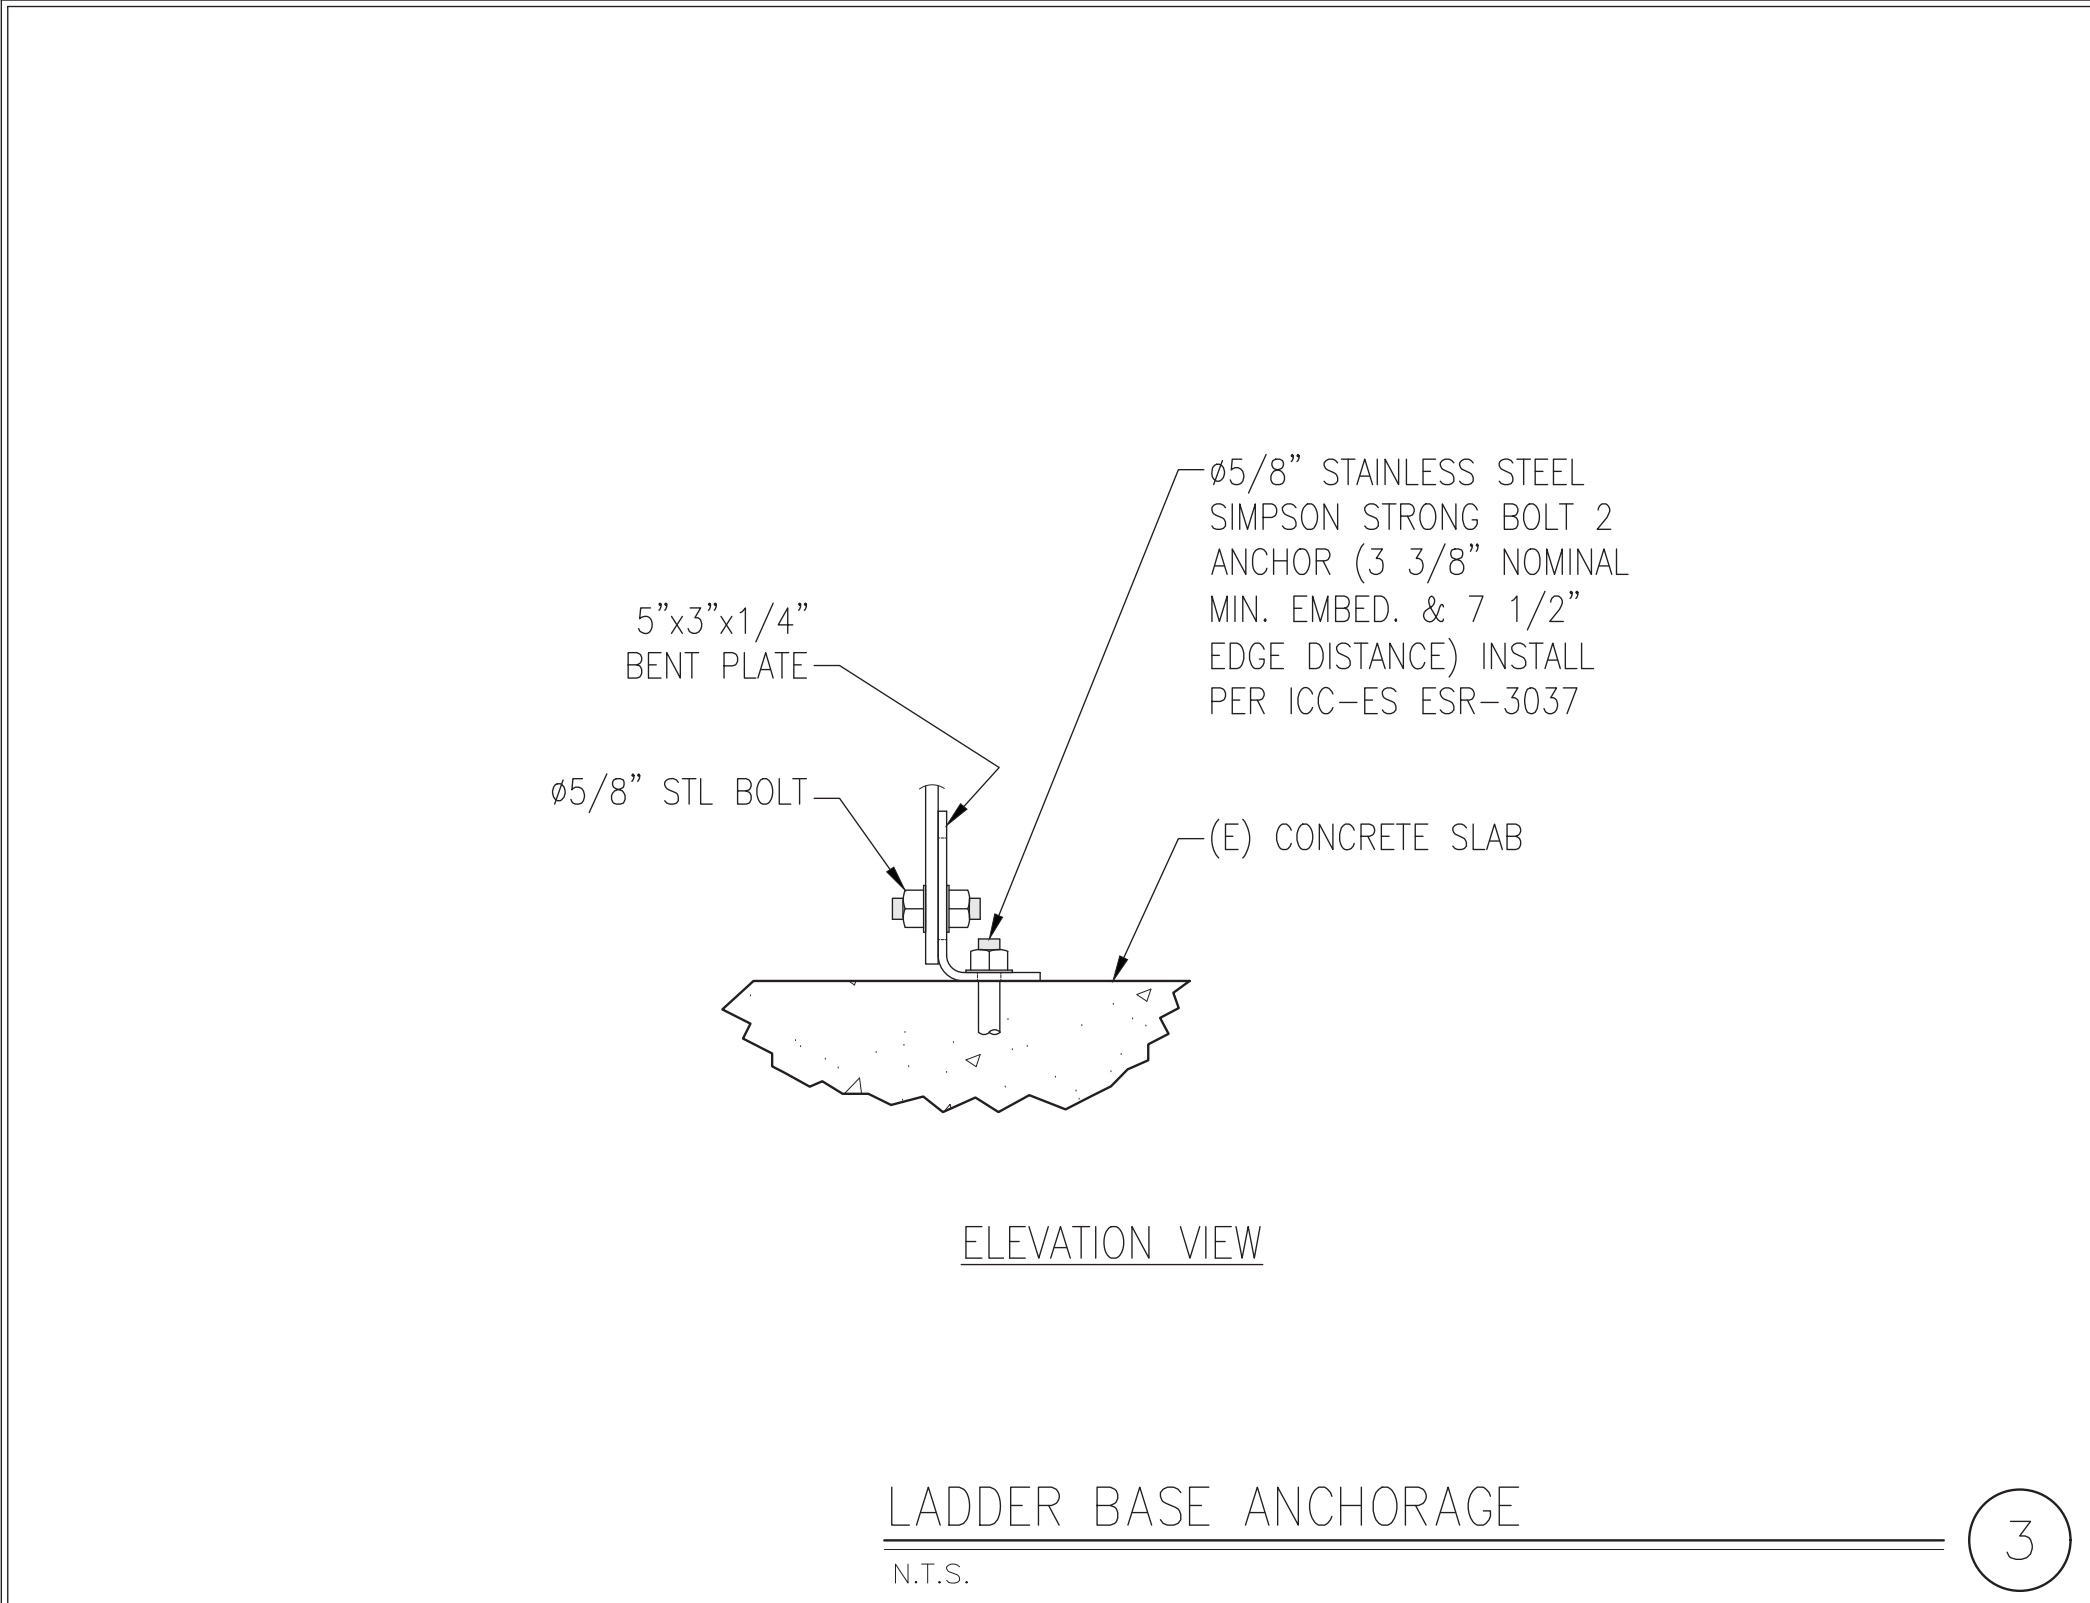

VECTOR ENGINEERS
651 W. GALENA PARK BLVD., SUITE 101
DRAPER, UT 84020
P: (801) 990-1775 F: (801) 990-1776
www.vectorse.com

M SQUARED WIRELESS
1387 CALLE AVANZADO
SAN CLEMENTE CA 92673 (949) 361-6824

at&t

LADDER DETAILS

CCL01280 KIRKWOOD PLAZA

1630 WEST CAMPBELL AVENUE
CAMPBELL, CA 95008

12/22/2022

DATE: 12/09/2022			DESIGNED: JRH		DRAFTER: JRH	
REVISIONS						
REV		DATE		DESCRIPTION		
U1703.555.221						
S-3					REV	
					0	

SUMMARY OF SPECIAL INSPECTIONS			
NO.	DESCRIPTION OF TYPE OF INSPECTION REQUIRED, LOCATION, REMARKS, ETC	REFERENCED STANDARD	CONTINUOUS / PERIODIC
1).	STEEL CONSTRUCTION		
1.1	MATERIAL VERIFICATION OF HIGH-STRENGTH BOLTS, NUTS AND WASHERS:		
	A). IDENTIFICATION MARKINGS TO CONFORM TO ASTM STANDARDS SPECIFIED IN THE APPROVED CONSTRUCTION DOCUMENTS	AISC 360 SECTION A3.3 & APPLICABLE ASTM MATERIAL STANDARDS	PERIODIC
1.2	INSPECTION OF HIGH-STRENGTH BOLTING:		
	A). SNUG-TIGHT JOINTS	AISC 360 SECTION M2.5	PERIODIC
1.3	MATERIAL VERIFICATION OF STRUCTURAL STEEL AND COLD-FORMED STEEL DECK:		
	A). FOR STRUCTURAL STEEL, IDENTIFICATION MARKINGS TO CONFORM TO AISC 360.	AISC 360 SECTION M5.5	PERIODIC
1.4	MATERIAL VERIFICATION OF WELD FILLER MATERIALS		
	A). IDENTIFICATION MARKINGS TO CONFORM TO AWS SPECIFICATION IN THE APPROVED CONSTRUCTION DOCUMENTS	AISC 360, SECTION A3.5 AND APPLICABLE AWS AS DOCUMENT	PERIODIC
1.5	INSPECTION OF WELDING:		
	A). SINGLE-PASS FILLET WELDS ≤5/16"	AWS D1.1	PERIODIC
	B). ALL WELDED CONNECTIONS SHALL CONFORM TO THE LATEST VERSION OF THE AMERICAN WELDING SOCIETY A.W.S. D1.1	AWS D1.1	PERIODIC
	C). WELD ELECTRODES SHALL CONFORM TO E70 ELECTRODES OR WIRE.	E-70XX	PERIODIC
	D). CONTINUOUS INSPECTION OF SHOP WELDING IS NOT REQUIRED. VISUAL INSPECTION SHALL BE PERFORMED BEFORE AND AFTER GALVANIZING.	VISUAL INSPECTION PER EDR	PERIODIC
	E). IF A WELD IS IN QUESTION PER THE VISUAL INSPECTION THEN IT SHALL BE TESTED USING AN APPROPRIATE TEST, EX. DIE PENETRATION, OR MAGNETIC PARTICLE, U.T. ETC.	INSPECT AND REPORT	PERIODIC
1.6	INSPECTION OF STEEL FRAME JOINT DETAILS FOR COMPLIANCE:		
	A). DETAILS SUCH AS BRACING AND STIFFENING.	INSPECT AND REPORT	PERIODIC
	B). MEMBER LOCATIONS.	INSPECT AND REPORT	PERIODIC
	C). APPLICATION OF JOINT DETAILS AT EACH CONNECTION.	INSPECT AND REPORT	PERIODIC

FIBERGLASS REINFORCED PLASTIC (FRP) SHAPES:

1. ALL FRP SHAPES AND PLATE SHALL CONFORM TO STRONGWELL EXTREN 500/525 SERIES.
2. APPLY RESIN ADHESIVE TO ALL FRP MATING SURFACES PRIOR TO BOLTING.
3. STRONGWELL FIBREBOLTS AND NUTS OR EQUAL.
4. ALL CUT EDGES AND HOLES SHALL BE SEALED WITH A RESIN COMPATIBLE WITH THE RESIN MATRIX USED IN THE STRUCTURAL SHAPE.
5. THE FABRICATOR AND CONTRACTOR SHALL EXERCISE PRECAUTIONS NECESSARY TO PROTECT THE FIBERGLASS PULTRUDED STRUCTURAL SHAPES FROM ABUSE TO PREVENT BREAKAGE, NICKS, GOUGES, ETC. DURING FABRICATION, HANDLING, AND INSTALLATION.
6. STRUCTURAL SHAPES SHALL BE FABRICATED AND ASSEMBLED AS INDICATED ON THE DESIGN DRAWINGS.

7. FIBERBOLTS BOLTS AND NUTS SHALL BE TIGHTENED TO AND LOCKED WITH EPOXY AS FOLLOWS:

$\frac{1}{2}$ " DIAMETER NUTS 8 FT-LBS TORQUE $\frac{5}{8}$ " DIAMETER NUTS 16 FT-LBS TORQUE

$\frac{3}{4}$ " DIAMETER NUTS 24 FT-LBS TORQUE

FIBERGLASS PANEL NOTES:

FABRICATE PANELS TO FIT PER DIMENSIONS SHOWN IN PLAN.
PANELS TO BE MINIMUM 3/8" THICKNESS.

1. PANELS ARE TO BE FABRICATED IN A CONTIGUOUS LAYUP PER PLANS USING RF TRANSPARENT MATERIALS.
2. ARCHITECT SHALL SPECIFY ANY REQUIRED FINISHES OR TREATMENTS TO ACHIEVE DESIRED APPEARANCE.
3. FABRICATOR SHALL USE A GLASS-RESIN RATIO OF 35% + 3%: REINFORCEMENT BY WEIGHT.
4. EACH SKIN SHALL BE FABRICATED WITH GENERAL PURPOSE RESIN OR POLYESTER VINYL RESIN WHERE REQUIRED FOR FIRE TREATMENT, CHOPPED STRAND MAT.
5. CORNER FLANGES MAY BE FASTENED WITH $\frac{3}{4}$ "Ø NON-METALLIC THREADED ROD AND NUTS: STRONGWELL FIBREBOLT STUDS AND NUTS OR EQUIVALENT. A TORQUE WRENCH MUST BE USED TO TIGHTEN FASTENERS TO A MAXIMUM 16 FT-LBS.
6. FRP PANELS AND SHAPES SHALL BE COATED WITH A FLAT GEL-COAT FINISH TO PROVIDE ULTRAVIOLET PROTECTION.
7. ALL CUT AND DRILLED EDGES SHALL BE COATED WITH RESIN.
8. FABRICATOR AND INSTALLER SHALL TEST FIT ALL PANELS PRIOR TO FINAL ASSEMBLY/INSTALLATION TO ASSURE SQUARENESS AND CORNER FITS.

WOOD:

1. ALL PLYWOOD SHALL BE C-D EXTERIOR GRADE SHEATHING STRUCTURAL 2 OR BETTER WITH EXTERIOR GLUE AND SHALL BEAR THE STAMP OF APPROVED TESTING AGENCY.
2. ALL FRAMED WALLS ARE TO BE FRAMED AS SHEAR WALLS: 1/2" WITH #10 FLAT HEAD SCREWS AT 6" ON CENTER AT ALL EDGES AND 12" ON CENTER AT INTERIOR STUDS.
3. ALL SAWN LUMBER SHALL BE DF#2 OR BETTER.
4. FASTENING SCHEDULE PER 2019 EDITION OF THE CALIFORNIA BUILDING CODE, TABLE NO.2304.9.3.1 UNLESS NOTED OTHERWISE.
5. DO NOT NOTCH JOISTS, RAFTERS OR BEAMS EXCEPT WHERE SHOWN IN DETAILS. OBTAIN ENGINEER'S APPROVAL FOR ANY HOLES OR NOTCHES NOT DETAILED.
6. CONNECTION HARDWARE SHALL BE BY SIMPSON STRONG-TIE, OR ICC APPROVED EQUAL.
7. ALL SILLS OR PLATES RESTING ON CONCRETE OR MASONRY SHALL BE PRESSURE TREATED
8. DOUGLAS FIR. BOLTS SHALL BE PLACED 9 INCHES FROM THE END OF A PLATE (U.N.O.), OR FROM A NOTCH GRATER THAN $\frac{1}{2}$ " THE WIDTH OF THE PLATE, AND SPACED AT INTERVALS NOTED.
9. BOLT HOLES SHALL BE 1/16" MAXIMUM LARGER THAN THE BOLT SIZE. RE-TIGHTEN ALL NUTS PRIOR TO CLOSING IN.



at&t

KIRKWOOD PLAZA SHOPPING CENTER
ROOFTOP ANTENNA ENCLOSURE
at&t NO: CCL01280

1630 W. CAMPBELL AVE, CAMPBELL, CA 95008
LARAMIE COUNTY, LAT: 37° 17' 6.27" N, LONG: -121° 58' 47.2836" W

GENERAL NOTES:

1. THE CONTRACTOR SHALL VERIFY DIMENSIONS, CONDITIONS, AND ELEVATIONS BEFORE STARTING WORK. SEE SPECIAL CONSTRUCTION NOTES THIS PAGE. THE ENGINEER SHALL BE NOTIFIED IMMEDIATELY IF ANY DISCREPANCIES ARE FOUND.
2. THE TYPICAL NOTES AND DETAILS SHALL APPLY IN ALL CASES UNLESS SPECIFICALLY DETAILED ELSEWHERE. WHERE NO DETAIL IS SHOWN, THE CONSTRUCTION SHALL BE AS SHOWN FOR OTHER SIMILAR WORK AND AS REQUIRED BY THE BUILDING CODE.
3. THE CONTRACTOR SHALL BE RESPONSIBLE FOR COMPLIANCE WITH LOCAL CONSTRUCTION SAFETY ORDERS. APPROVAL OF SHOP DRAWINGS BY THE ARCHITECT OR STRUCTURAL ENGINEER SHALL NOT BE CONSTRUED AS ACCEPTING THIS RESPONSIBILITY.
4. ALL STRUCTURAL FRAMING MEMBERS SHALL BE ADEQUATELY SHORED AND BRACED DURING ERECTION AND UNTIL FULL LATERAL AND VERTICAL SUPPORT IS PROVIDED BY ADJOINING MEMBERS.

CONSTRUCTION NOTES:

1. IF EXISTING CONDITIONS ARE NOT AS INDICATED ON DRAWINGS, THE CONTRACTOR SHALL CONTACT THE STRUCTURAL ENGINEER (GLEN HUNT) AT ISE INCORPORATED, FOR IN FIELD ADJUSTMENT(S), PRIOR TO PROCEEDING WITH ANY CONSTRUCTION.
2. CONTRACTOR TO FIELD VERIFY AND/OR FIELD LOCATE ALL ITEMS LABELED AS FIELD VERIFY OR FIELD LOCATE.

STRUCTURAL STEEL:

1. ALL STRUCTURAL STEEL CODE CHECKS BASED ON THE AISC, 14TH EDITION PER THE ASCE 7 STANDARD.
2. VERIFY ALL STEEL MATERIAL GRADES WITH STRUCTURAL DESIGN REPORT.
3. WIDE FLANGE BEAMS (W BEAM) A992 (50 KSI).
4. ALL STEEL PIPE TO BE PER ASTM A53 GR B (35 KSI), U.N.O.
5. ALL STEEL ROUND TUBES (HSS) TO BE PER ASTM A500 GR. B (42 KSI), U.N.O
6. ALL OTHER STRUCTURAL STEEL SHAPES & PLATES SHALL BE PER ASTM A36 (36 KSI), U.N.O.
7. ALL BOLTS FOR STEEL-TO-STEEL CONNECTIONS SHALL BE ASTM A325, U.N.O.
8. ALL BOLTED CONNECTIONS SHALL BE TIGHTENED TO "SNUG TIGHT" CONDITION AS DEFINED BY AISC.
9. ALL WELDING SHALL BE PERFORMED BY CERTIFIED WELDERS IN ACCORDANCE WITH THE LATEST EDITION OF THE AMERICAN WELDING SOCIETY (AWS) D1.1
10. ALL STEEL SURFACES SHALL BE GALVANIZED IN ACCORDANCE WITH THE ASTM A123 AND ASTM A153 STANDARDS, U.N.O.

ISE INCORPORATED CONDUCTED AN ON-SITE NON INVASIVE INSPECTION OF THE EXISTING CONSTRUCTION, BASIC EXTERIOR DIMENSIONS AND GENERAL ARRANGEMENT OF EXISTING BUILDING CUPOLA. DIMENSIONS USED FOR DESIGN WERE TAKEN FROM THE FOLLOWING DOCUMENTS: DOCUMENTS PROVIDED BY M SQUARED WIRELESS DATED 12/07/2021 AS 90% DC'S AS WELL AS THE KIRKWOOD PLAZA SHOPPING CENTER EXPANSION AND RENOVATION DRAWINGS (04-20-90) ALONG WITH THE BUILDING DRAWINGS PROVIDED IN PART DATED 03-07-90 BY HAGMAN ASSOCIATES ARCHITECTS.

ISE INCORPORATED AND **VALMONT** ASSUME NO LIABILITY FOR AS BUILT GEOMETRY THAT DOES NOT MATCH THOSE PROVIDED IN THESE DOCUMENTS. THE DESIGN HEREIN IS INTENDED FOR "STICK BUILT" CONSTRUCTION USING MEMBERS AND CONFIGURATION AS SHOWN IN THESE DRAWINGS. IT SHOULD BE EXPECTED THAT ACTUAL FIELD DIMENSIONS WILL VARY FROM THOSE SHOWN IN THESE DRAWINGS. A CONTRACTOR FAMILULAR WITH THIS TYPE OF CONSTRUCTION IS RECOMMENDED.

SPECIAL INSPECTIONS:

REINFORCED CONCRETE

ANCHORS IN CONCRETE

STRUCTURAL STEEL

HIGH STRENGTH BOLTING

CODE COMPLIANCE:

CODE: 2019 IBC, ASCE 7-16

WIND: 95 MPH Ultimate Wind Speed

Exposure C, Topographic Cat 1, Risk Cat II

Ground Elevation ±233'

SEISMIC DESIGN CLASS: NA

SOIL SITE CLASS: D

SS = 2.026, S1 = 0.723

SDS = 1.621, SD1 = NA

CONNECTIONS
PROCEDURE FOR MAKING STRUCTURAL EPOXY JOINTS

ADHESIVE: WELD-ON 45 OR 3M 540
PER MANUFACTURE SPECIFICATIONS & RECOMMENDATIONS.

Surface Preparation

- 1) Sand mating surfaces with 80 grit sandpaper until the surface gloss has been removed. The surfacing veil must be ground off to expose the glass reinforcement. Sand blasting equipment can also be used.
- 2) Remove all dust with a clean cloth; air blasting equipment may also be used. Avoid recontamination of the surface from handling. Mixing of Epoxy Mix equal volume portions of the base and hardener in a small wax coated paper cup with a clean stick until a uniform gray color is attained and all marbled appearance is gone.

NOTE:

Other adhesive systems compatible with fiberglass can be utilized and the manufacturer's mixing instructions for these systems should be followed.

Application and Cure

- 1) Apply the mixed epoxy uniformly to all surfaces to be joined. A thin application is often more beneficial than a thick application.
- 2) Avoid introducing moisture into the joint.
- 3) Join the surfaces to be bonded. The pot life at 77°F for a 3 oz. mixture of equal volumes of base and hardener is 2.5 hours.
- 4) Secure the joint with clamps (or rivets or bolts) and allow 24 hours for a full cure. The assembly can often be handled with reasonable care in less than 8 hours. The structure should not be required to support its design load until at least 48 hours (at 70°F) after bonding. Lower temperatures require a longer cure.
- 5) After securing the joint, wipe away excess epoxy.

DRAWING SCALES:
FULL SCALE (1:1) (100%) ON (ANSI D) 34" X 22"
HALF SCALE (1:2) (50%) ON 11" X 17"



LARSON

A **valmont** COMPANY
1501 South Euclid Avenue Tucson, AZ 85713
(520) 294-3900
www.valmontlarson.com

LARSON JOB #: A545094



ISE Incorporated
Structural Engineers

P.O. BOX 50039
Phoenix, Arizona 85076
PHONE: 602-403-8614
www.ise-inc.biz

ISE JOB #: 17887

KIRKWOOD PLAZA SHOPPING CENTER
ROOFTOP ANTENNA ENCLOSURE
at&t NO: CCL01280
GENERAL NOTES

THIS DESIGN DRAWING IS PROPRIETARY & CONFIDENTIAL. THE INFORMATION IN THIS DRAWING IS THE SOLE PROPERTY OF LARSON. ANY REPRODUCTION, MODIFICATION, OR MANUFACTURING IN PART, OR AS A WHOLE, WITHOUT THE WRITTEN PERMISSION OF LARSON IS PROHIBITED.



PROGRESS LOG

0	08/09/22	ISSUED TO CLIENT	CK
A	08/22/22	ISSUED FOR REVIEW	CK

SHEET NUMBER

GSN


PROGRESS

0


DRAWING DATE

August 10, 2022


1630 W. CAMPBELL AVE, CAMPBELL, CA 95008
LARAMIE COUNTY, LAT: 37° 17' 6.27" N, LONG: -121° 58' 47.2836" W

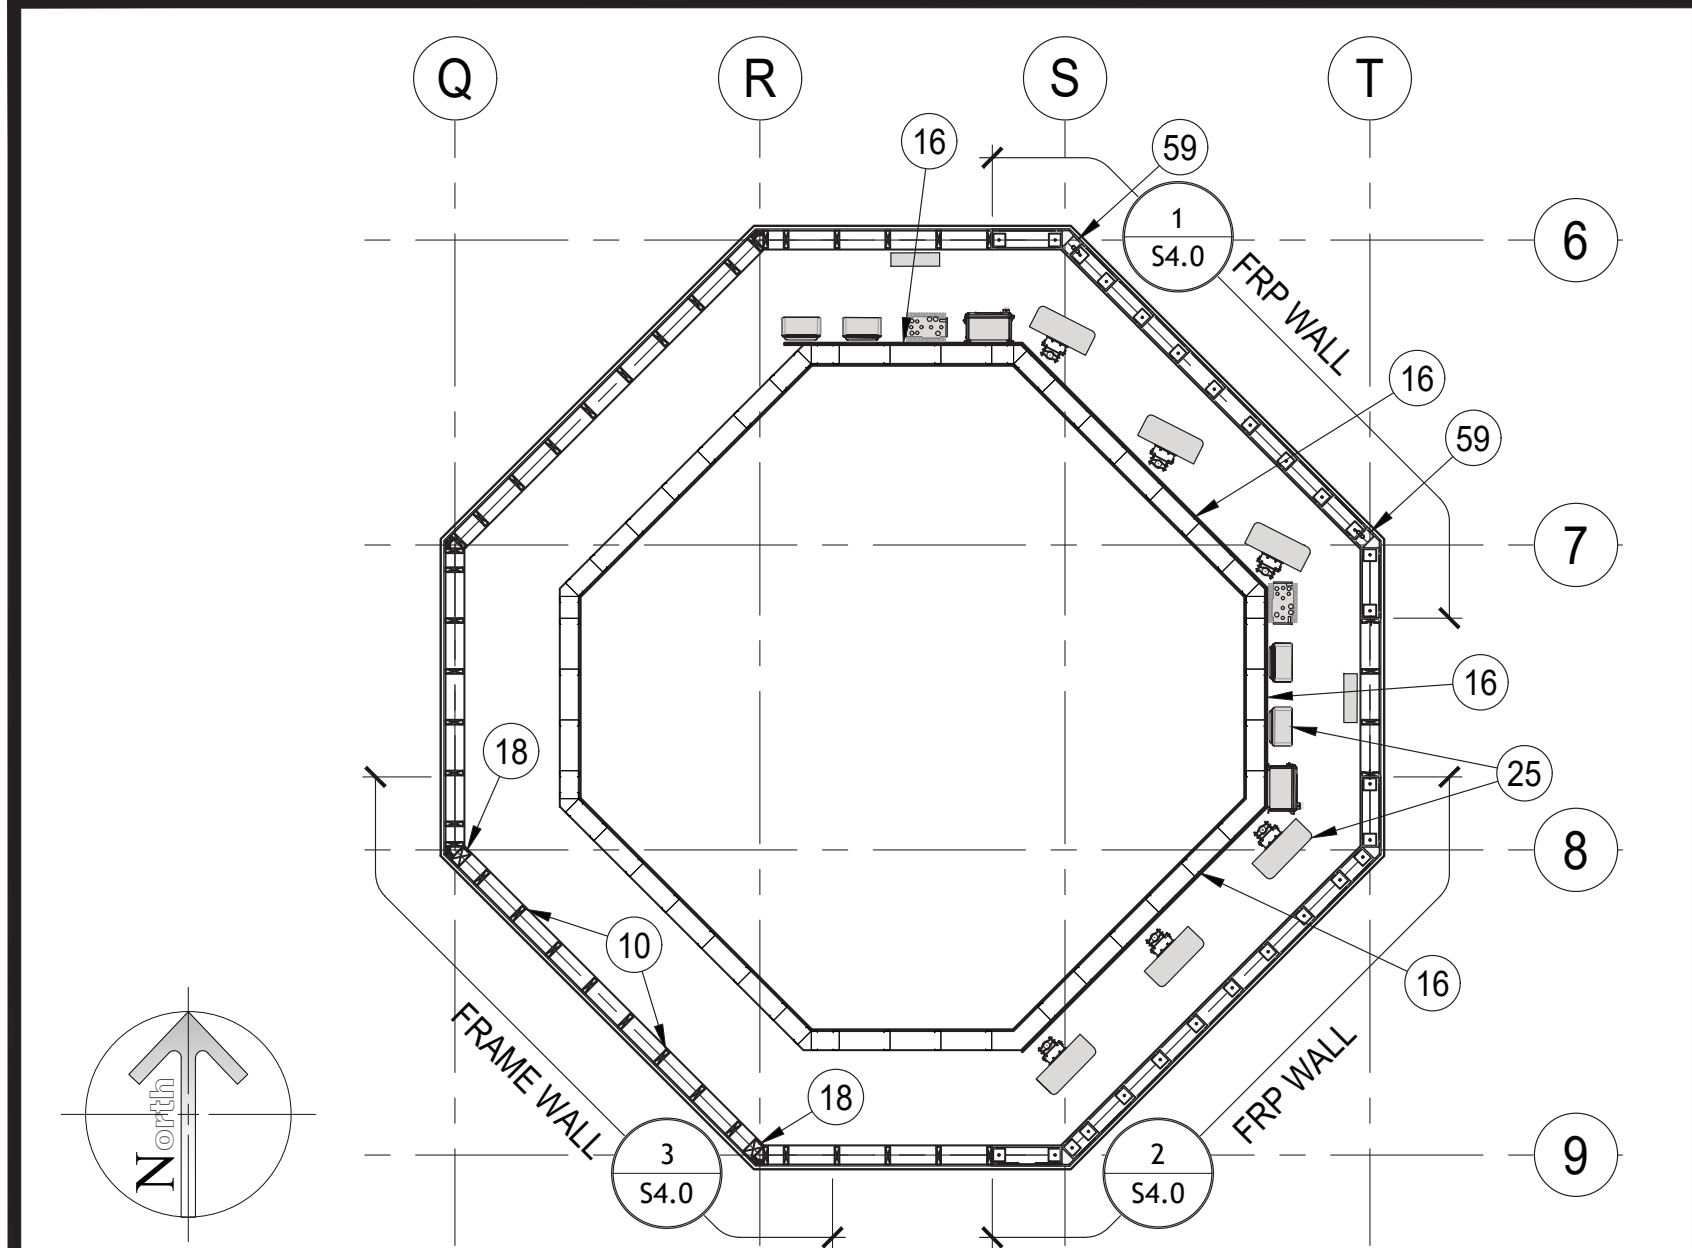


4 SECTION THROUGH ANTENNAS SCALE: 3/16" = 1'-0"

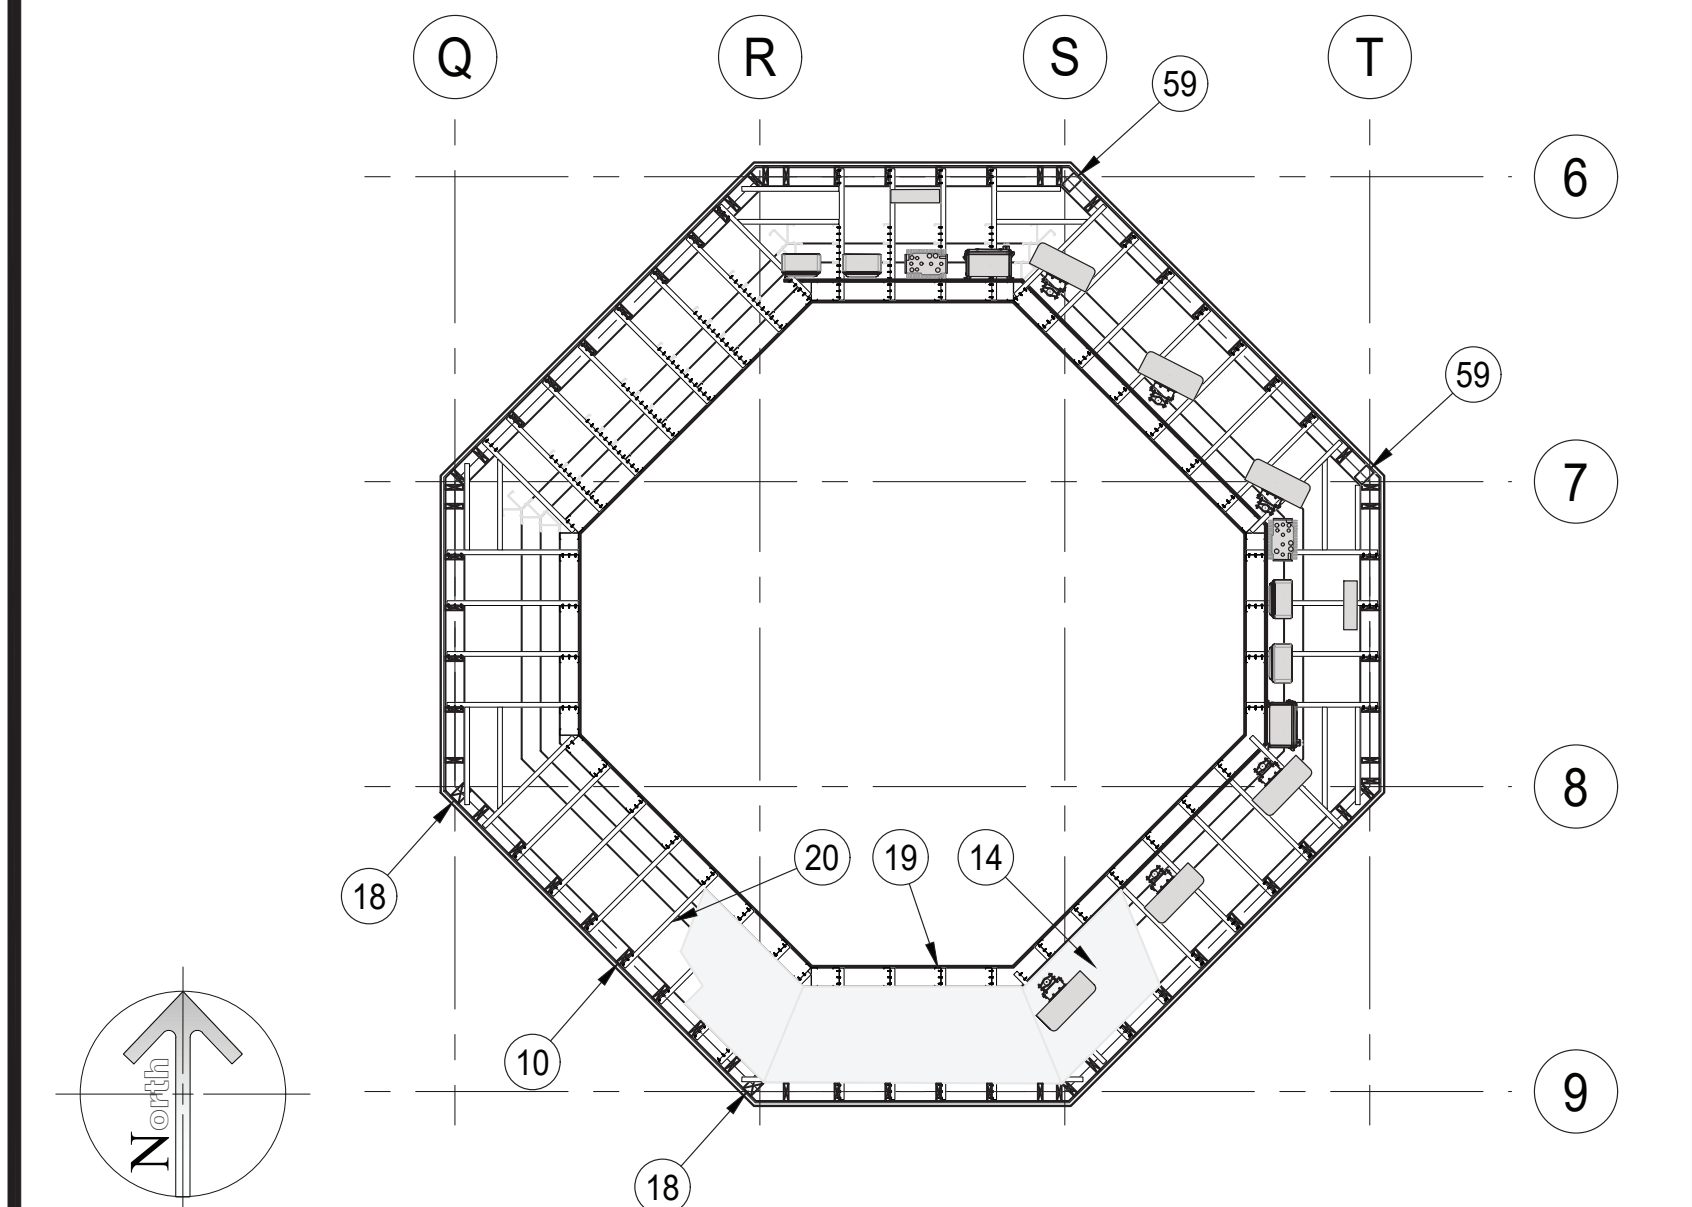


3 SECTION AT SOFFIT FRAMING SCALE: 3/16" = 1'-0"

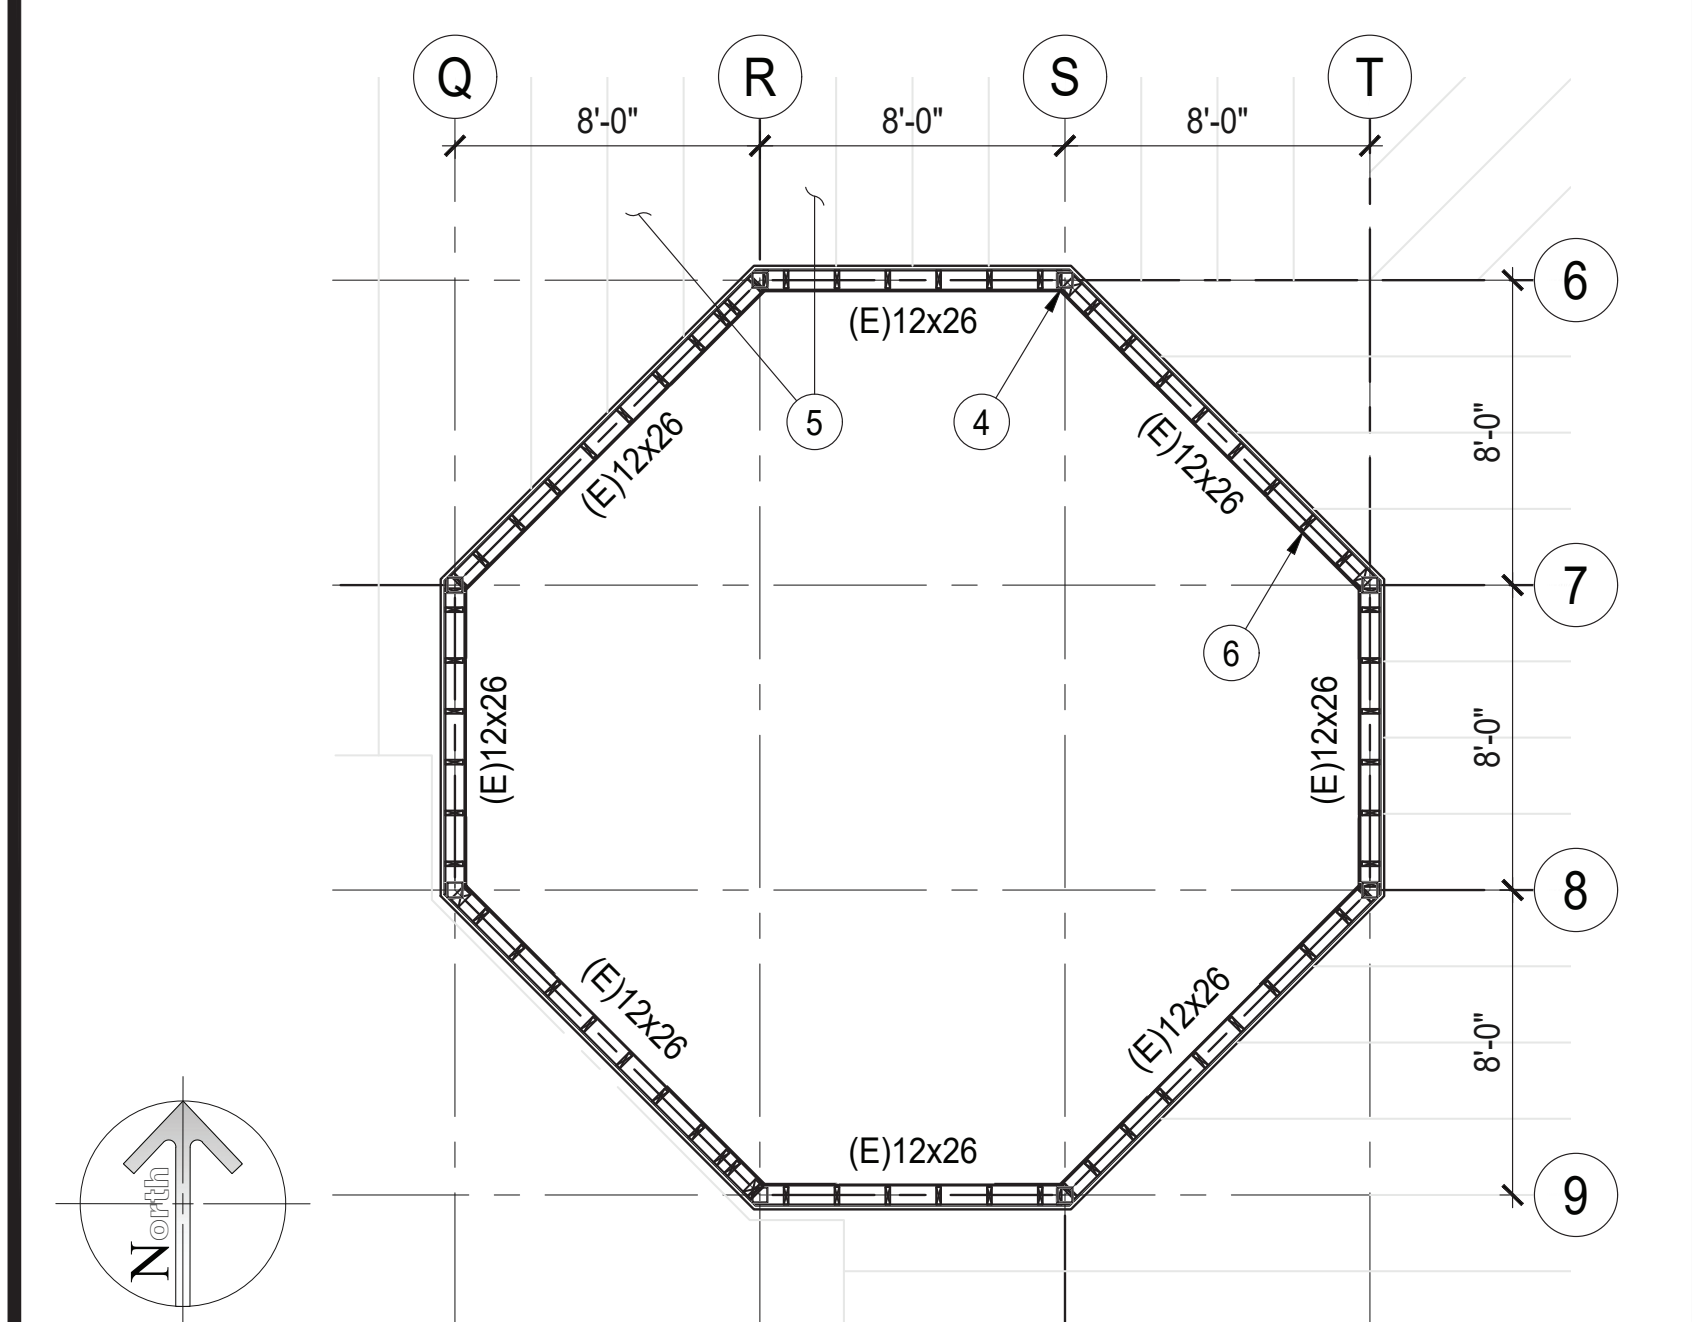


2 SECTION AT ± 29'-4" AFG (EXISTING FRAMING PLAN) SCALE: 3/16" = 1'-0"

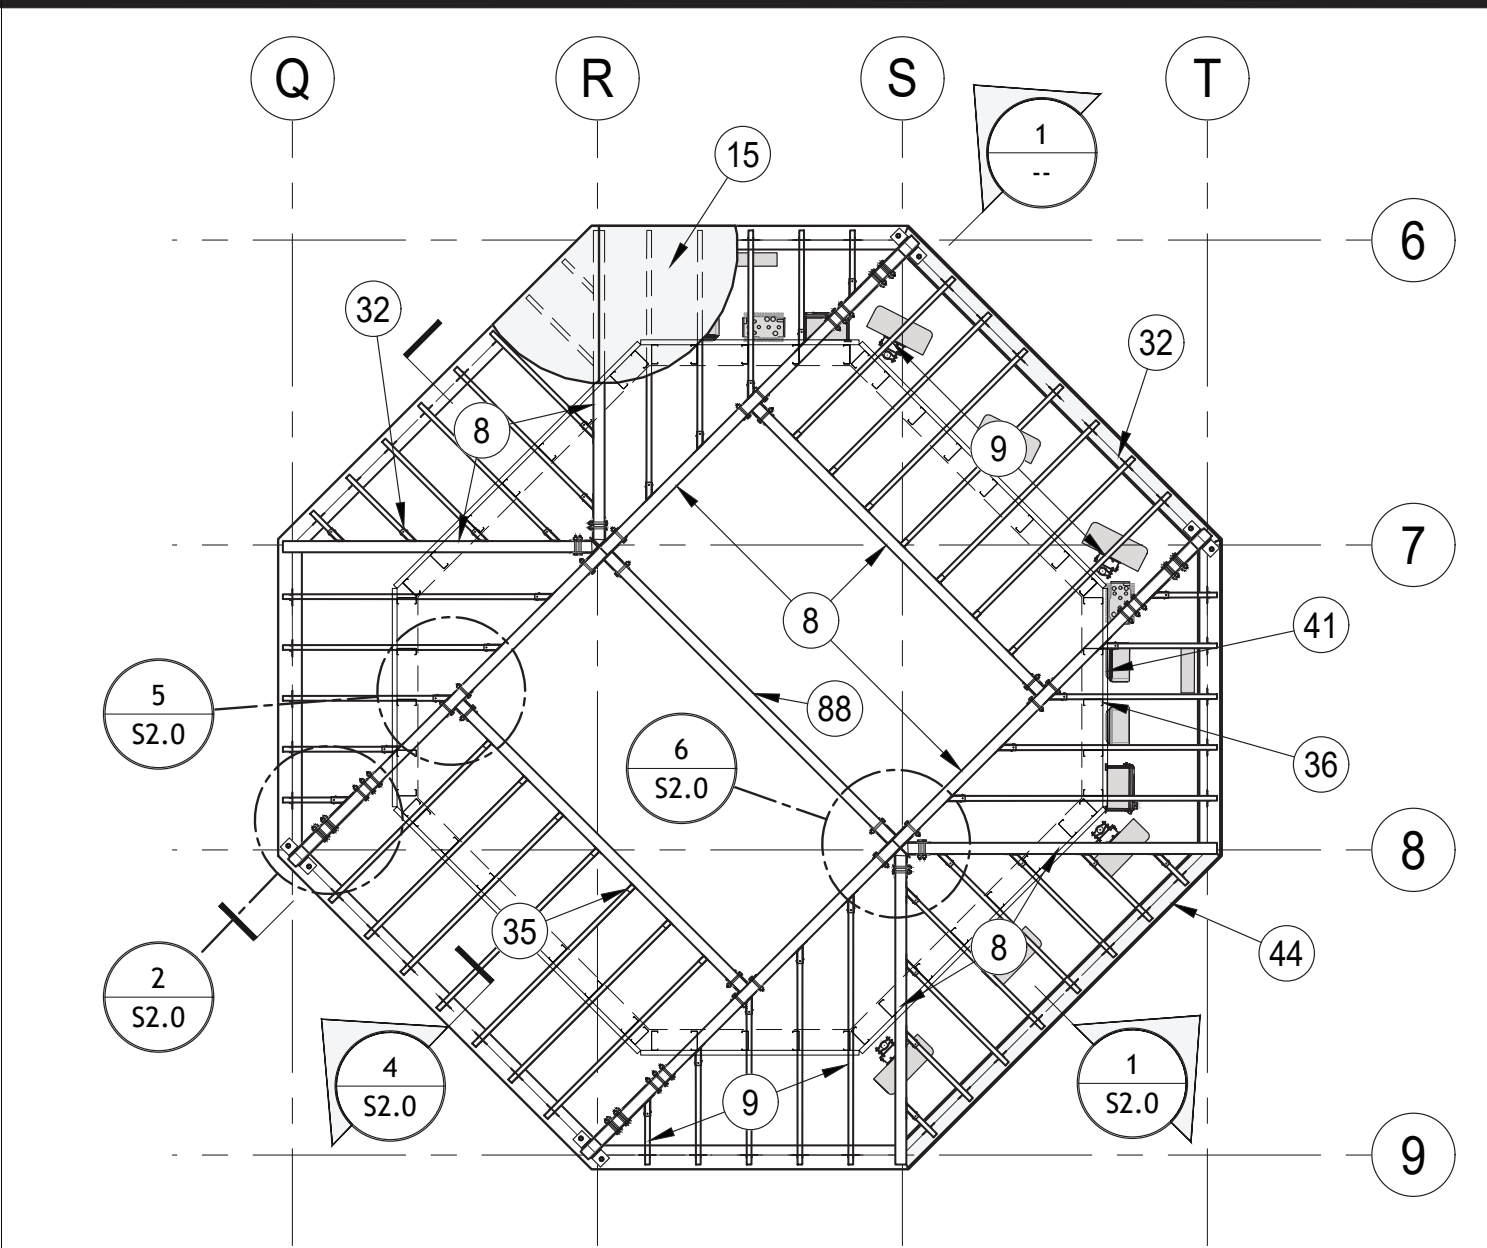

5 ROOF FRAMING PLAN SCALE: 3/16" = 1'-0"

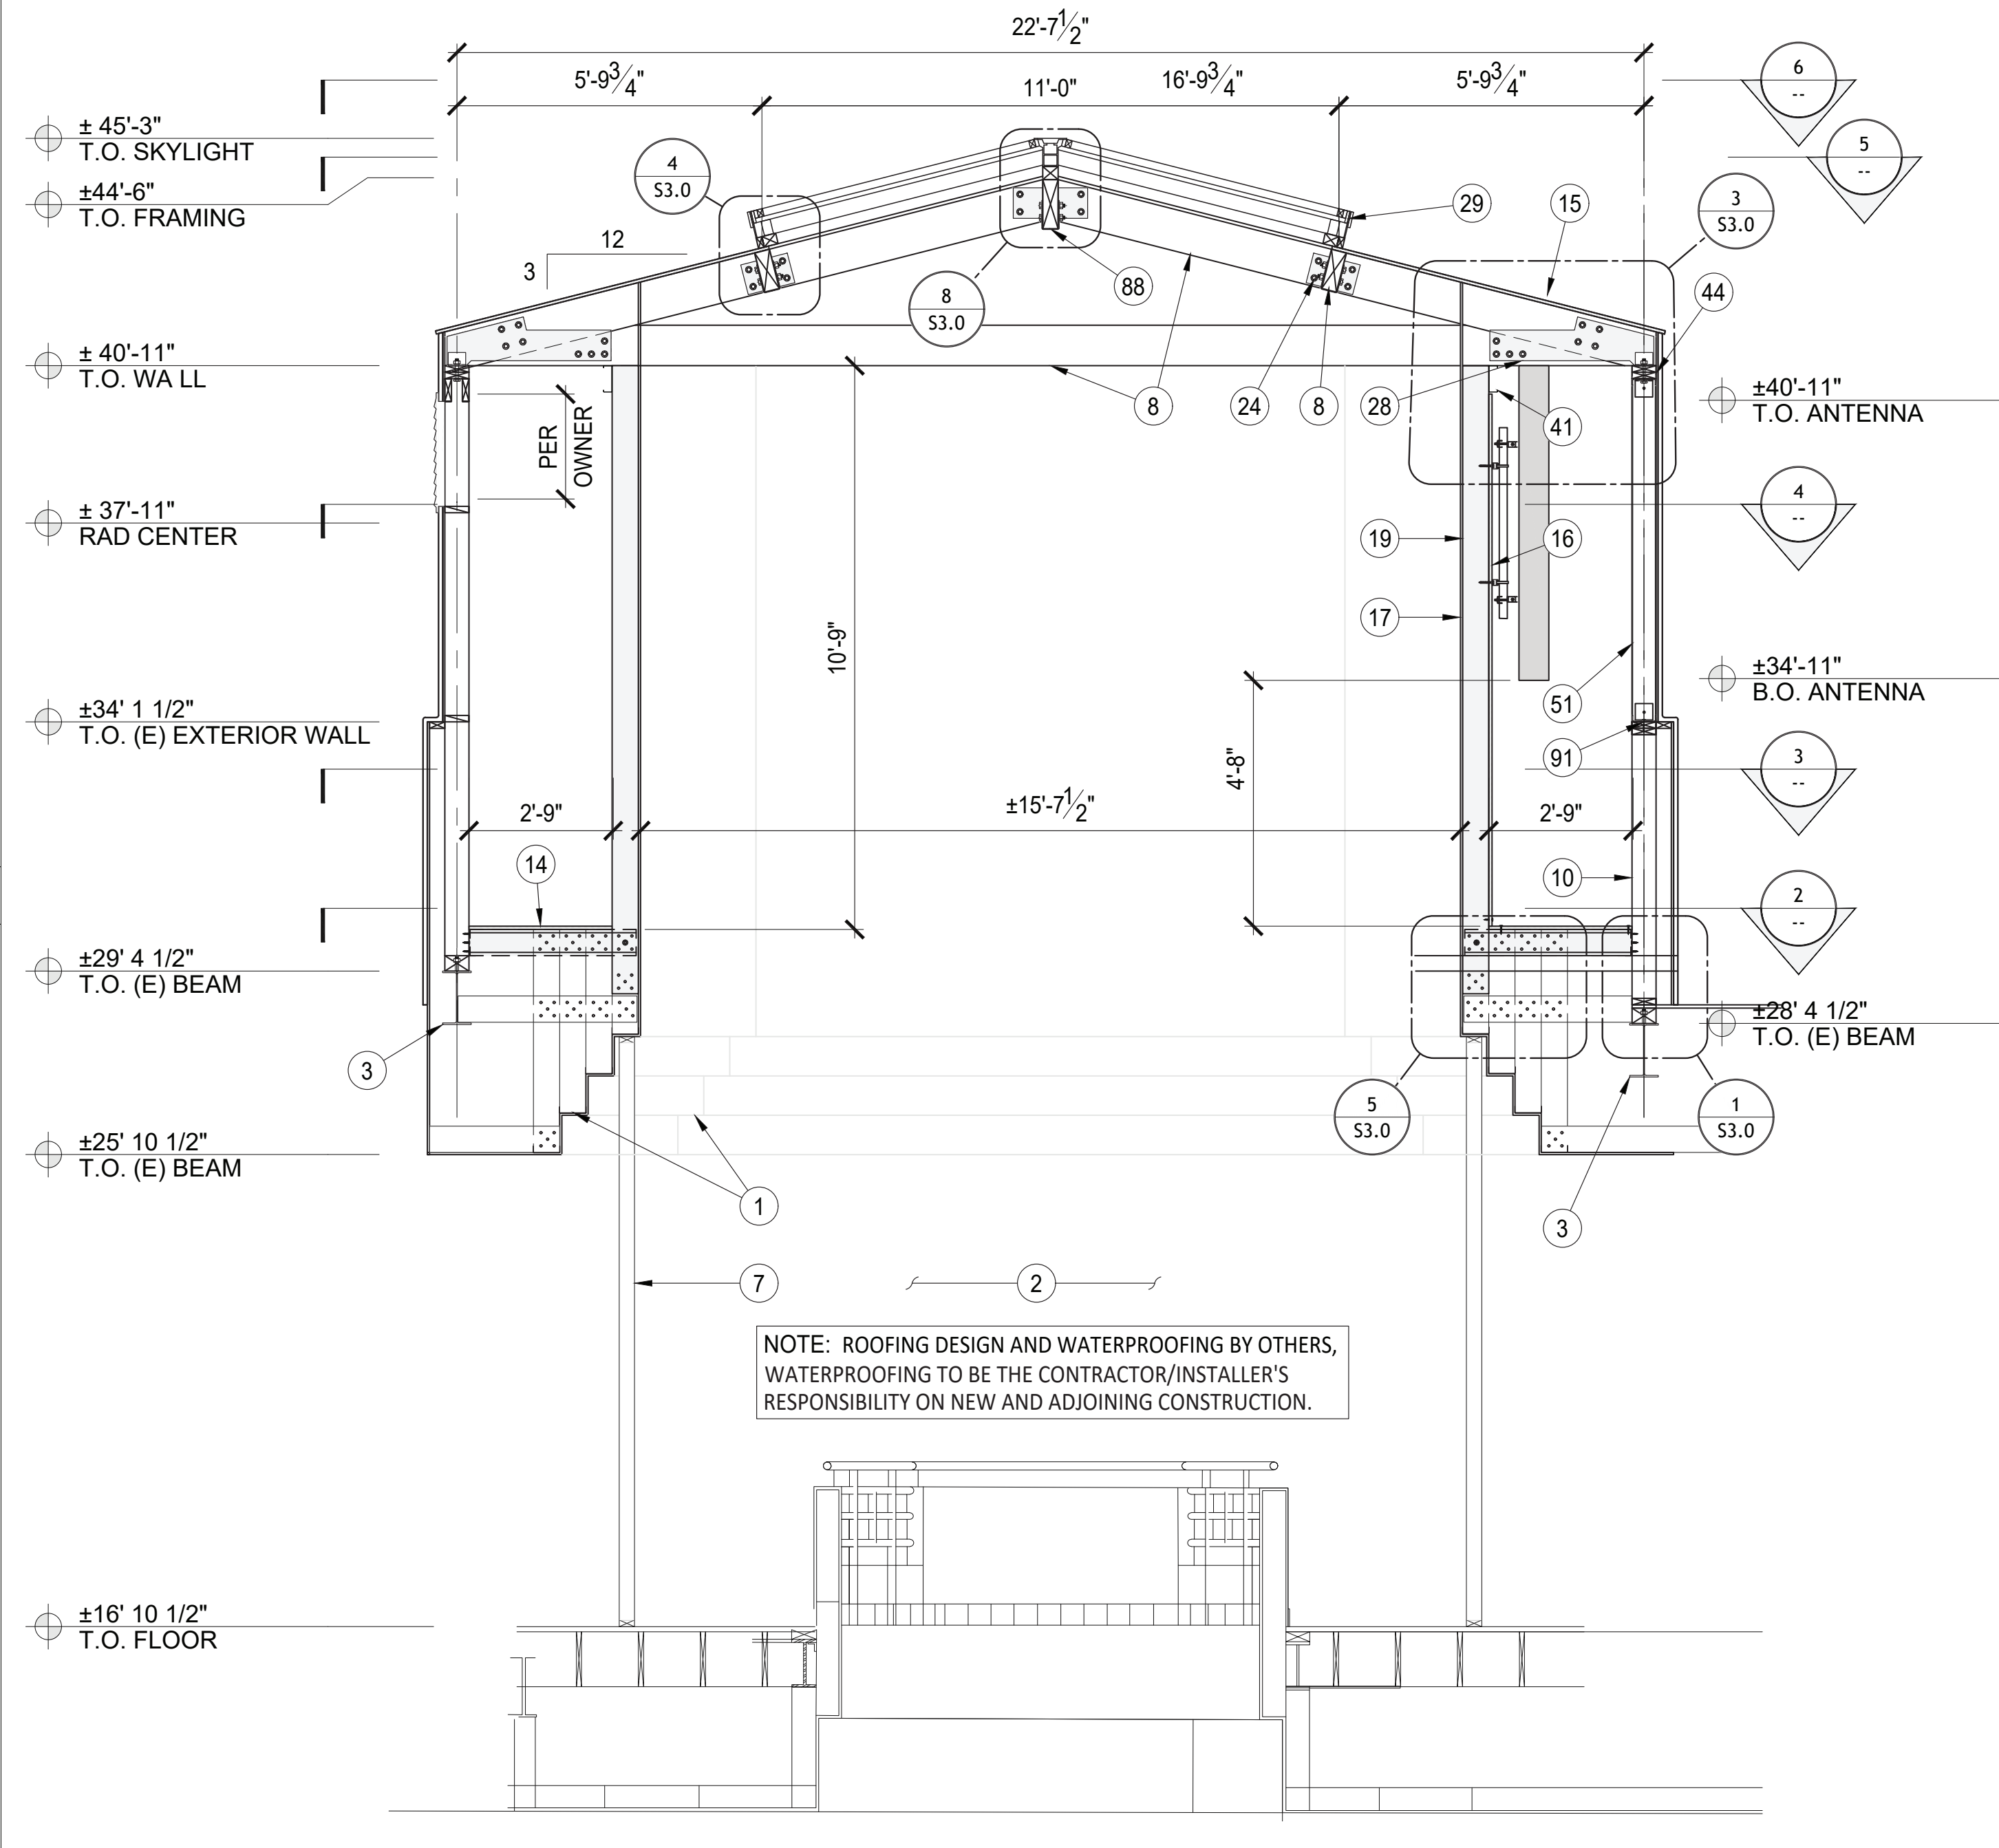

1 SECTION AT TRUSS SCALE: 3/16" = 1'-0"

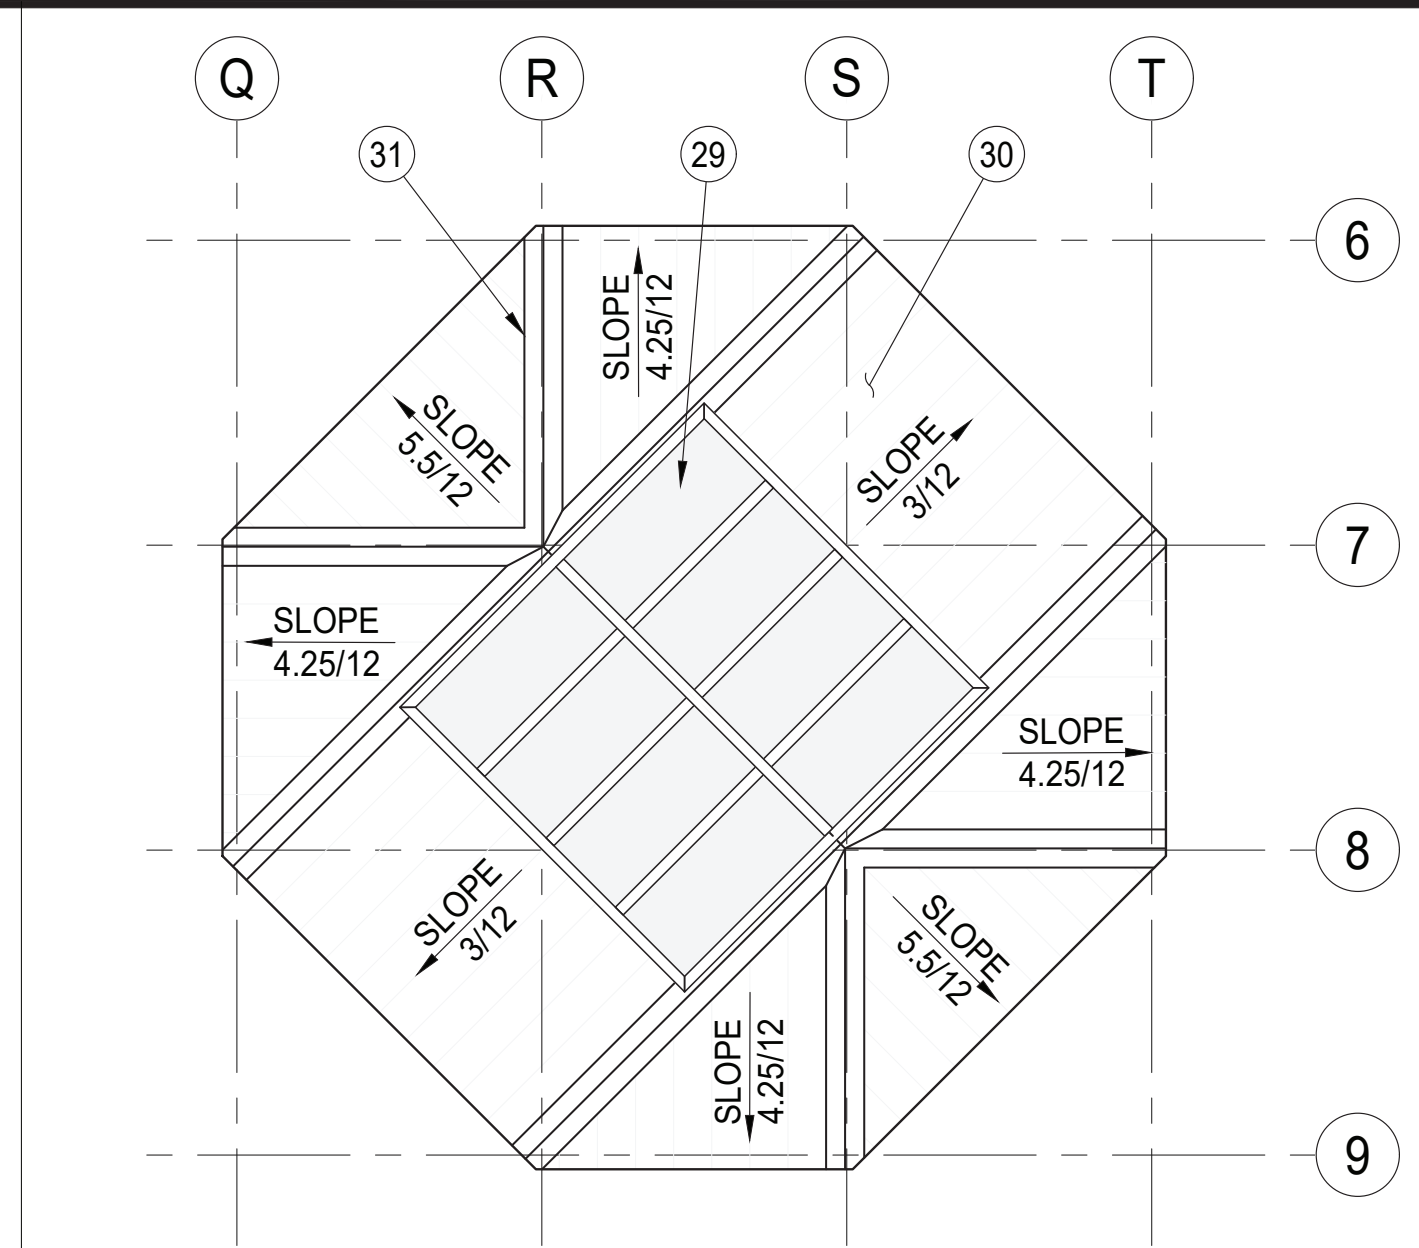

6 ROOF PLAN SCALE: 3/16" = 1'-0"

KEY NOTES			
		MARK	DESCRIPTION
46	2"Ø ACCESS HOLE		(E) METAL FRAMED SOFFIT / ROTUNDA
47	3/8" FRP SPACER	1	(E) INTERIOR ATRIUM SPACE AT SECOND FLOOR
48	5/16"Ø HOLE	2	(E) W12x26 FRAMING
49	2 WRAP FRP BOND	3	(E) HSS 5x5x1/4" COLUMN BELOW
50	FRP SHEATHING / PANEL SEAM	4	(E) 2x12 JOISTS @ 24" O.C.
51	BUILT UP FRP SCREEN PANEL	5	(E) FRAMING TO REMAIN
52	3/8" CARBONCORE HONEYCOMB SKIN	6	TEMPORARY SHORING 2x6 STUDS @ 16" O.C. & 2x6 PLATES.
53	FRP C5 1/2" x 1 1/4" x 1/4" (PLATE)	7	4x10 DF
54	FRP 4x4x5/16" x 4" LONG CLIP ANGLE	8	2x10 DF @ 16" O.C.
55	FRP C5 1/2" x 1 1/4" x 1/4" (STUD)	9	2x6 DF STUDS @ 16" O.C.
56	NOT USED	10	2x6 HEADER @ VENT OPENINGS
57	5/8" FIBREBOLT	11	2x6 BLOCKING
58	FRP 4x4x5/16"	12	(2) 2x6 PLATE
59	FRP 3 1/2" x 5 1/2" x 1/4" TUBE POST AT TRUSS BEARING	13	3/4" PLYWOOD CAT WALK SHEATHING
60	EFIS FINISH TO MATCH EXISTING	14	3/4" PLYWOOD ROOF SHEATHING
61	5/8" FIBREBOLT	15	3/4" PLYWOOD WALL SHEATHING AT EQUIPMENT MOUNTING LOCATION
62	FRP 4x4x5/16"	16	FINISH INTERIOR TO MATCH EXISTING
63	1 1/16"Ø HOLE	17	4x6 POST AT TRUSS BEARING
64	CLOSED CELL EXPANSIVE FOAM, FILL AND TRIM FLUSH	18	600S162-54 (6" 16 GA STUD)
65	GUSSET PLATE GP1	19	600S162-54 (6" 16 GA JOIST)
66	GUSSET PLATE GP2	20	600T250-97 (6" 16 GA TRACK)
67	GUSSET PLATE GP3	21	1/4" x 1" TEK SCREW
68	3/8" FRP PLATE	22	1 1/16"Ø A325 BOLT IN 1 1/16"Ø HOLE
69	1 1/16"Ø HOLE FIELD DRILL	23	6x6x4x 3/8"
70	FRP 4" x 1/4" SQ TUBE	24	ANTENNA/EQUIPMENT BY OTHERS
71	FRP 3x3x1/4"	25	Ø2.375" O.D. SCH 40 PIPE
72	5/8"Ø ALL-THREAD THRU-BOLT	26	3/8"Ø U-BOLT BOLT
73	2x10 DF BACKER PLANK	27	3/8" A36 PLATE
74	1/2" NEOPRENE PAD	28	SKYLIGHT BY OTHERS
75	NOT USED	29	22 GA STANDING SEAM ROOFING TO MATCH EXISTING
76	(E) T.S. 3x3x1/4" @ 48" O.C.	30	22 GA HIP COVER TO MATCH EXISTING
77	(E) PARAPET	31	SIMPSON L55R210Z SLOPED SKEWED HANGER
78	(E) SCREEN WALL	32	SIMPSON H1 HURRICANE TIE
79	(E) ROOF	33	SIMPSON A34 FRAMING ANGLE
80	5/8"Ø A307 BOLT	34	SIMPSON HU210 (SLOPED)
81	1/2" A36 PLATE	35	PLACE STUDS AS JOISTS OCCUR FOR SOFFIT SUSPENSION
82	SIMPSON H2.5A	36	SIMPSON ECC046
83	2x SOLID BLOCKING	37	SIMPSON ECC046 (MODIFIED)
84	(E) 4X PLATE/NAILER	38	3/8" MIN STRUCTURAL SHEATHING AT EXTERIOR
85	(E) 1/2"Ø THREADED STUD @ 24" O.C.	39	VENT PER OWNER
86	SIMPSON H2.5A STUD-PLATE TIE @ 48" O.C. MAX. & AS SHOWN	40	600S162-54 (6" 16 GA STUD) BRIDGING AT TOP OF WALL
87	SIMPSON RSP4 STUD-PLATE TIE, TYP AS SHOWN	41	SIMPSON H2.5A HURRICANE TIE
88	4X12 DF RIDGE BEAM	42	#10 x 1 1/2" SCREW @ 6" O.C. ALL SUPPORTED EDGES & 12" O.C. FIELD
89	8d NAIL AT 12" O.C. FIELD 6" O.C. ALL SUPPORTED EDGES	43	DB 2x6 LAMINATED (GLUED) D.F. BEAM @ FRP "WINDOW"
90	16d NAIL @ 18" O.C. ALTERNATE LOCATIONS	44	2x SUB FACIA
91	SIMPSON CBT8200 WAFER HEAD SCREW OR EQUAL	45	

A **valmont** COMPANY
1501 South Euclid Avenue Tucson, AZ 85713
(520) 294-3900
www.valmontlarson.com

LARSON JOB #: A545094

ISE Incorporated
Structural Engineers
P.O. BOX 50039
Phoenix, Arizona 85076
PHONE: 602-403-8614
www.ise-inc.biz

ISE JOB #: 17887

KIRKWOOD PLAZA SHOPPING CENTER
ROOFTOP ANTENNA ENCLOSURE
at&t NO: CCL01280
COPULA PLANS & SECTION AT TRUSS

1630 W. CAMPBELL AVE, CAMPBELL, CA 95008
LARAMIE COUNTY, LAT: 37° 17' 6.27" N, LONG: -121° 58' 47.2836" W




THIS DESIGN DRAWING IS PROPRIETARY & CONFIDENTIAL. THE INFORMATION IN THIS DRAWING IS THE SOLE PROPERTY OF LARSON. ANY REPRODUCTION, MODIFICATION, OR MANUFACTURING IN PART, OR AS A WHOLE, WITHOUT THE WRITTEN PERMISSION OF LARSON IS PROHIBITED.

PROGRESS LOG

0	08/09/22	ISSUED TO CLIENT	CK
A	08/22/22	ISSUED FOR REVIEW	CK

SHEET NUMBER	PROGRESS
S1.0	0

DRAWING DATE
August 10, 2022

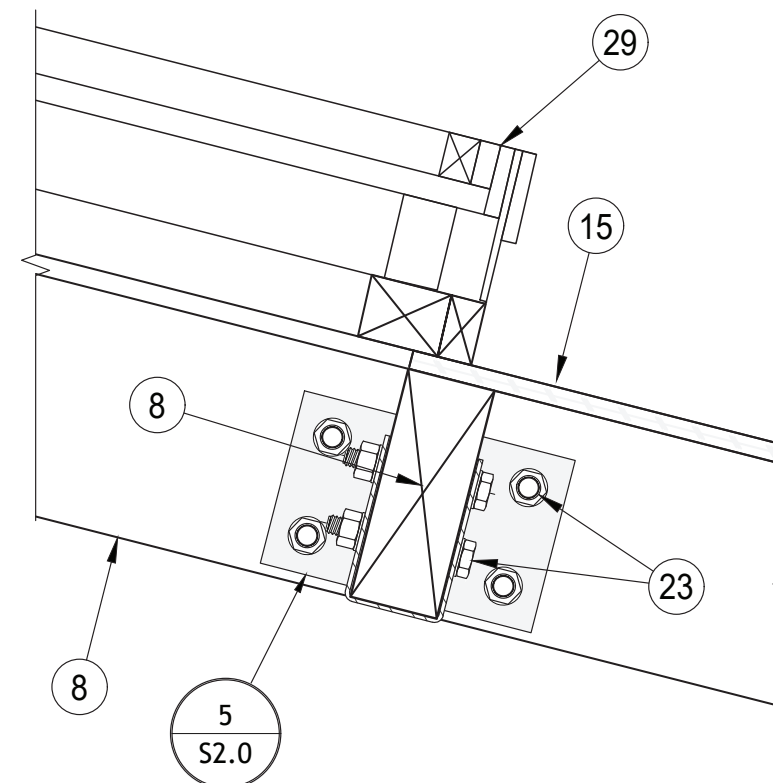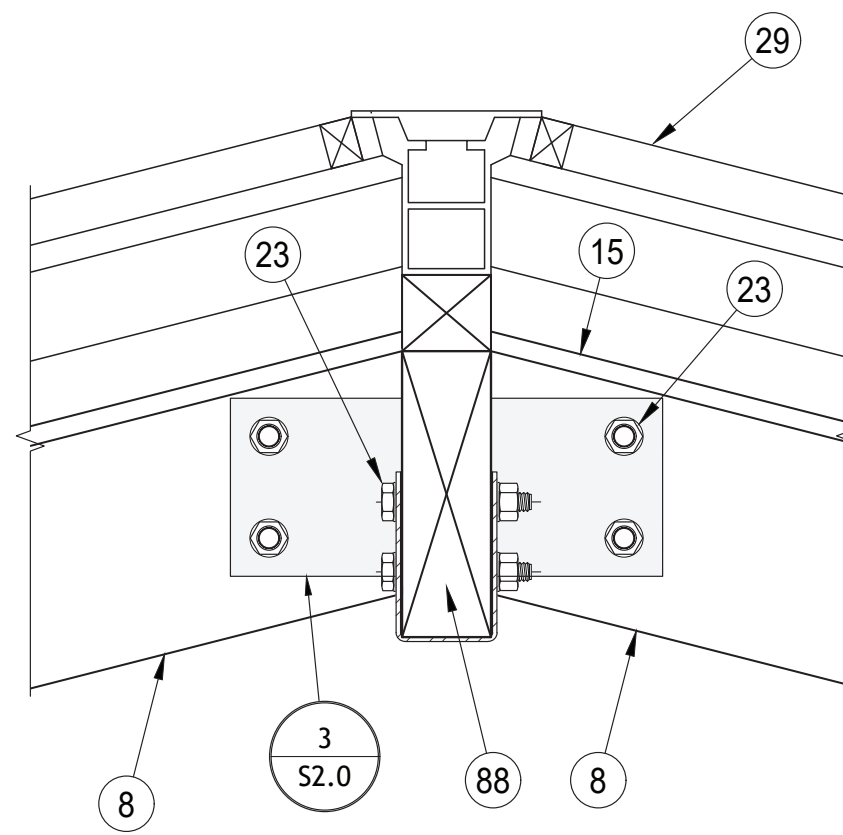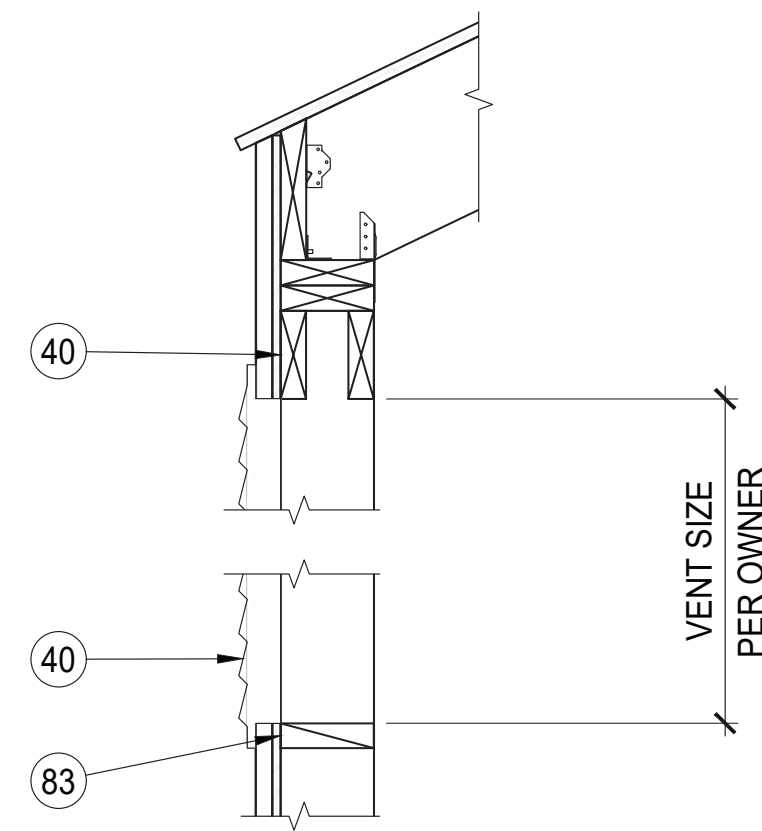

KEY NOTES			
46	2"Ø ACCESS HOLE	MARK	DESCRIPTION
47	3/8" FRP SPACER	1	(E) METAL FRAMED SOFFIT/ROTUNDA
48	5/16"Ø HOLE	2	(E) INTERIOR ATRIUM SPACE AT SECOND FLOOR
49	2 WRAP FRP BOND	3	(E) W12x26 FRAMING
50	FRP SHEATHING/PANEL SEAM	4	(E) HSS 5x5x3/4" COLUMN BELOW
51	BUILT UP FRP SCREEN PANEL	5	(E) 2x12 JOISTS @ 24" O.C.
52	3/8" CARBONCORE HONEYCOMB SKIN	6	(E) FRAMING TO REMAIN
53	FRP C5 1/2" x 1 1/2" x 1/4" (PLATE)	7	TEMPORARY SHORING 2x6 STUDS @ 16" O.C. & 2x6 PLATES.
54	FRP 4x4x5/16" x 4" LONG CLIP ANGLE	8	4x10 DF
55	FRP C5 1/2" x 1 1/2" x 1/4" (STUD)	9	2x10 DF @ 16" O.C.
56	NOT USED	10	2x6 DF STUDS @ 16" O.C.
57	5/8" FIBREBOLT	11	(2) 2x6 HEADER @ VENT OPENINGS
58	FRP 4x4x5/16"	12	2x6 BLOCKING
59	FRP 3 1/2" x 5 1/2" x 1/4" TUBE POST AT TRUSS BEARING	13	(2) 2x6 PLATE
60	EFIS FINISH TO MATCH EXISTING	14	3/4" PLYWOOD CAT WALK SHEATHING
61	5/8" FIBREBOLT	15	3/4" PLYWOOD ROOF SHEATHING
62	FRP 4x4x5/16"	16	3/4" PLYWOOD WALL SHEATHING AT EQUIPMENT MOUNTING LOCATION
63	1 1/16"Ø HOLE	17	FINISH INTERIOR TO MATCH EXISTING
64	CLOSED CELL EXPANSIVE FOAM, FILL AND TRIM FLUSH	18	4x6 POST AT TRUSS BEARING
65	GUSSET PLATE GP1	19	600S162-54 (6" 16 GA STUD)
66	GUSSET PLATE GP2	20	600S162-54 (6" 16 GA JOIST)
67	GUSSET PLATE GP3	21	600T250-97 (6" 16 GA TRACK)
68	3/8" FRP PLATE	22	1/4" x 1" TEK SCREW
69	1 1/16"Ø HOLE FIELD DRILL	23	5/8"Ø A325 BOLT IN 1 1/16" Ø HOLE
70	FRP 4" x 1/4" SQ TUBE	24	6x6x4x 3/8"
71	FRP 3x3x1/4"	25	ANTENNA/EQUIPMENT BY OTHERS
72	5/8"Ø ALL-THREAD THRU-BOLT	26	Ø2.375" O.D. SCH 40 PIPE
73	2x10 DF BACKER PLANK	27	3/8"Ø U-BOLT BOLT
74	1/2" NEOPRENE PAD	28	3/8" A36 PLATE
75	NOT USED	29	SKYLIGHT BY OTHERS
76	(E) T.S. 3x3x1/4" @ 48" O.C	30	22 GA STANDING SEAM ROOFING TO MATCH EXISTING
77	(E) PARAPET	31	22 GA HIP COVER TO MATCH EXISTING
78	(E) SCREEN WALL	32	SIMPSON LSSR210Z SLOPED SKEWED HANGER
79	(E) ROOF	33	SIMPSON H1 HURRICANE TIE
80	5/8"Ø A307 BOLT	34	SIMPSON A34 FRAMING ANGLE
81	1/2" A36 PLATE	35	SIMPSON HU210 (SLOPED)
82	SIMPSON H2.5A	36	PLACE STUDS AS JOISTS OCCUR FOR SOFFIT SUSPENSION
83	2x SOLID BLOCKING	37	SIMPSON ECC046
84	(E) 4X PLATE/NAILER	38	SIMPSON ECC046 (MODIFIED)
85	(E) 3/4"Ø THREADED STUD @ 24" O.C.	39	3/8" MIN STRUCTURAL SHEATHING AT EXTERIOR
86	SIMPSON H2.5A STUD-PLATE TIE @ 48" O.C. MAX. & AS SHOWN	40	VENT PER OWNER
87	SIMPSON RSP4 STUD-PLATE TIE, TYP AS SHOWN	41	600S162-54 (6" 16 GA STUD) BRIDGING AT TOP OF WALL
88	4X12 DF RIDGE BEAM	42	SIMPSON H2.5A HURRICANE TIE
89	8d NAIL AT 12" O.C. FIELD 6" O.C. ALL SUPPORTED EDGES	43	#10 x 1 1/2" SCREW @ 6" O.C. ALL SUPPORTED EDGES & 12" O.C. FIELD
90	16d NAIL @ 18" O.C. ALTERNATE LOCATIONS	44	DB 2x6 LAMINATED (GLUED) D.F. BEAM @ FRP "WINDOW"
91	SIMPSON CBT8200 WAFER HEAD SCREW OR FOI/AL	45	2x SUB FACIA



A **valmont**  COMPANY
1501 South Euclid Avenue Tucson, AZ
85713
(520) 294-3900
www.valmontlarson.com

LARSON JOB #: A545094



ISE Incorporated
Structural Engineers

P.O. BOX 50039
Phoenix, Arizona 85076
PHONE: 602-403-8614
www.ise-inc.biz

ISE JOB #: 17887

KIRKWOOD PLAZA SHOPPING CENTER
ROOFTOP ANTENNA ENCLOSURE
at&t NO: CCL01280
FRAMING DETAILS

1630 W. CAMPBELL AVE, CAMPBELL, CA 95008
LARAMIE COUNTY, LAT: 37° 17' 6.27" N, LONG: -121° 58' 47.2836" W










**THIS DESIGN DRAWING IS
PROPRIETARY & CONFIDENTIAL**
THE INFORMATION IN THIS DRAWING IS THE
SOLE PROPERTY OF LARSON. ANY
REPRODUCTION, MODIFICATION, OR
MANUFACTURING IN PART, OR AS A WHOLE,
WITHOUT THE WRITTEN PERMISSION
OF LARSON IS PROHIBITED.



PROGRESS LOG			
0	08/09/22	ISSUED TO CLIENT	CK
A	06/22/22	ISSUED FOR REVIEW	CK

SHEET NUMBER	PROGRESS
S3.0	0

DRAWING DATE
August 10, 2022

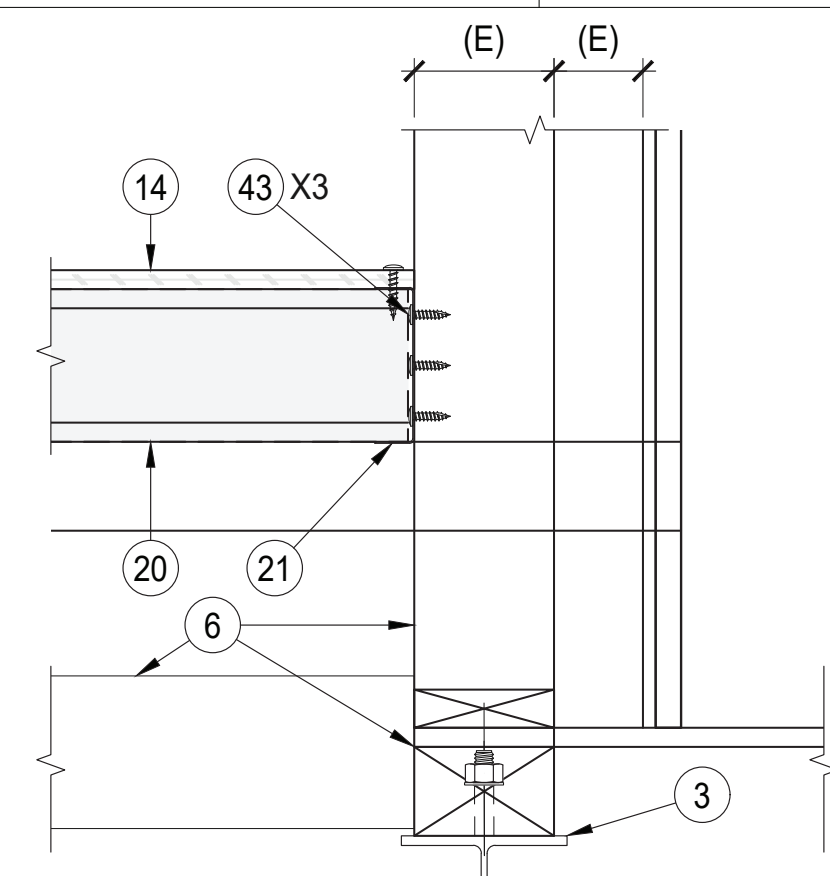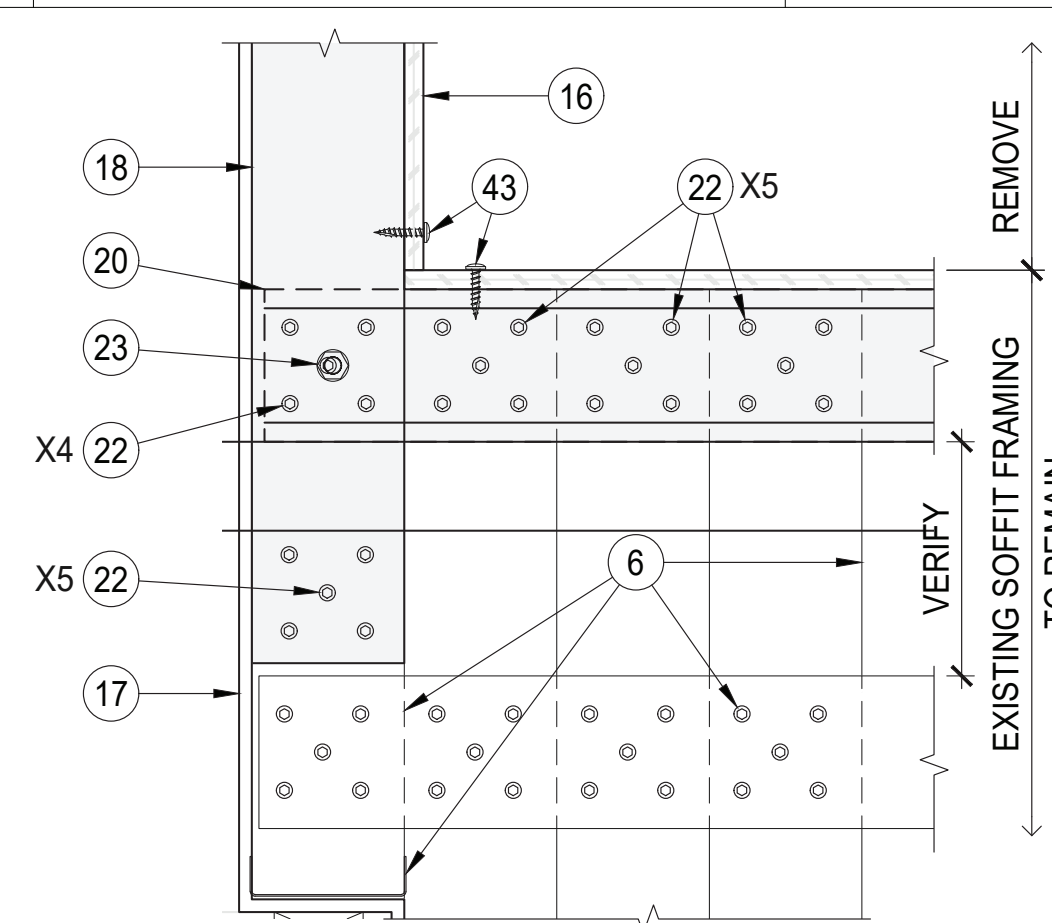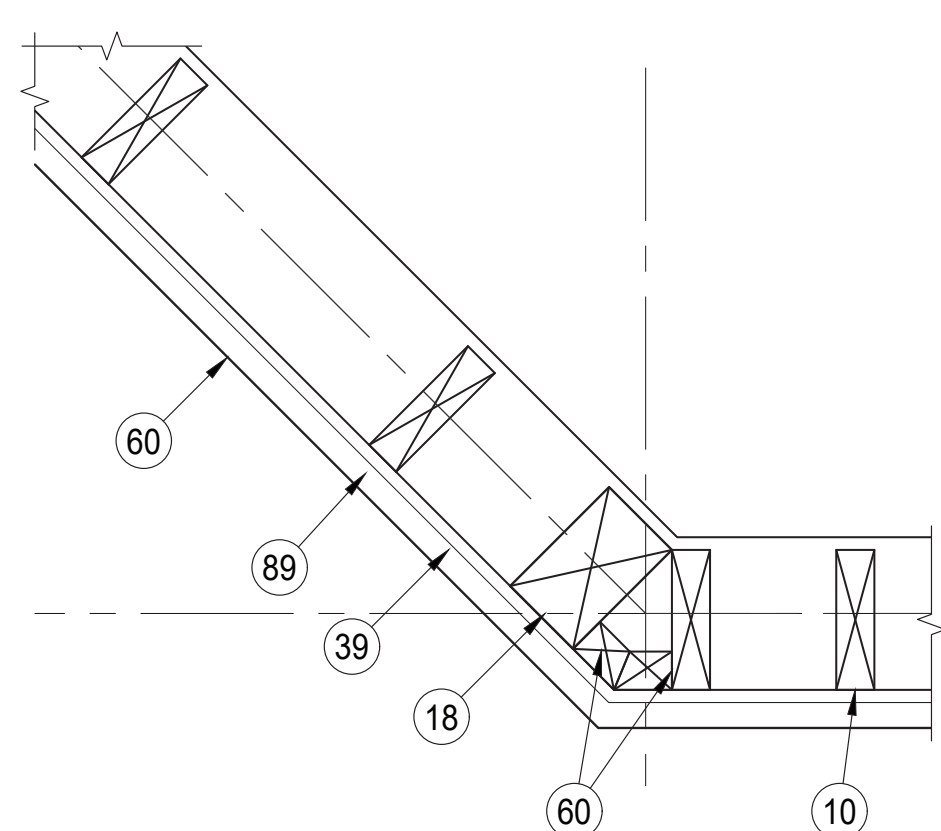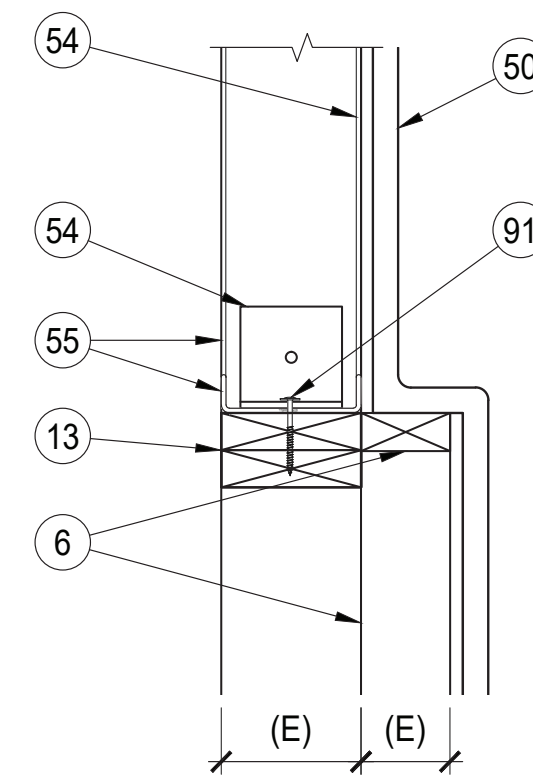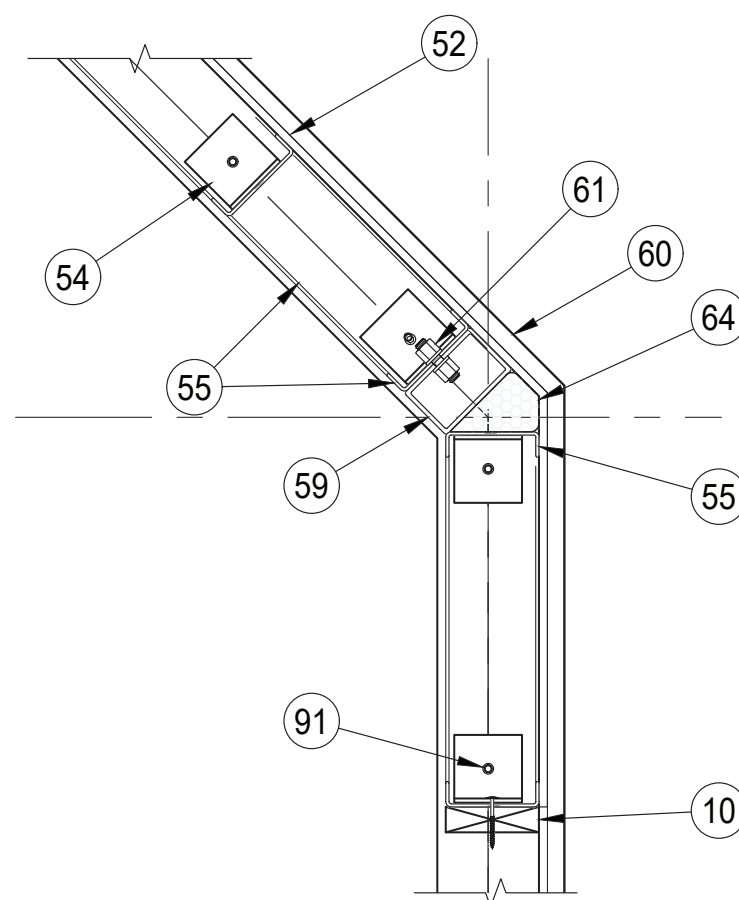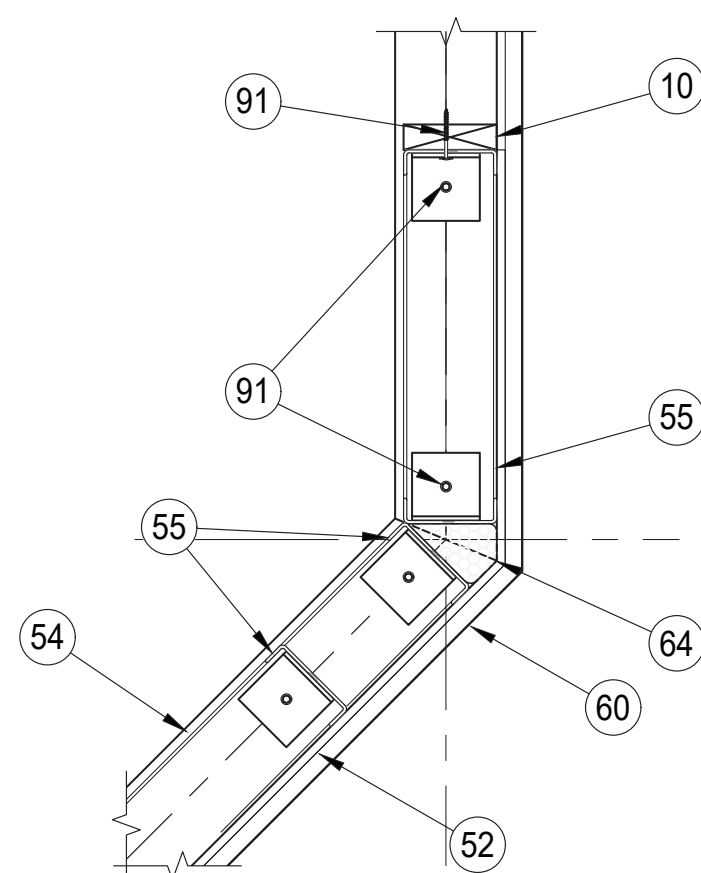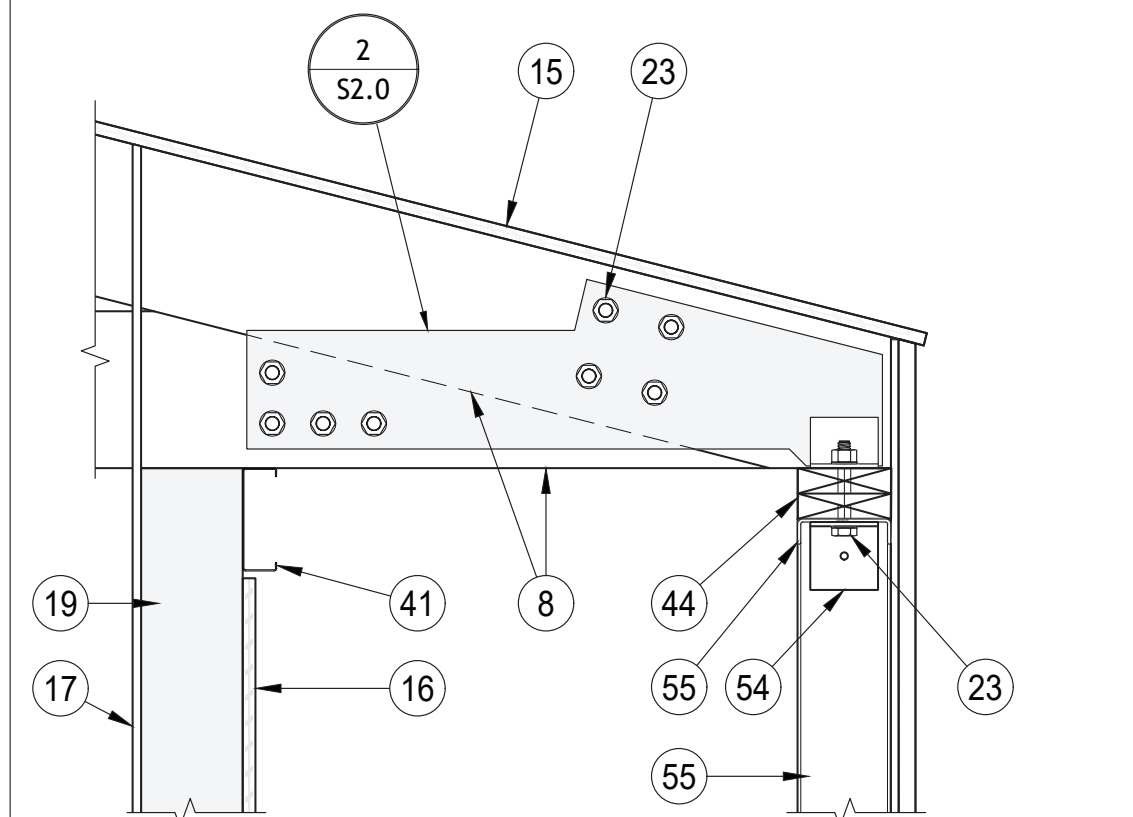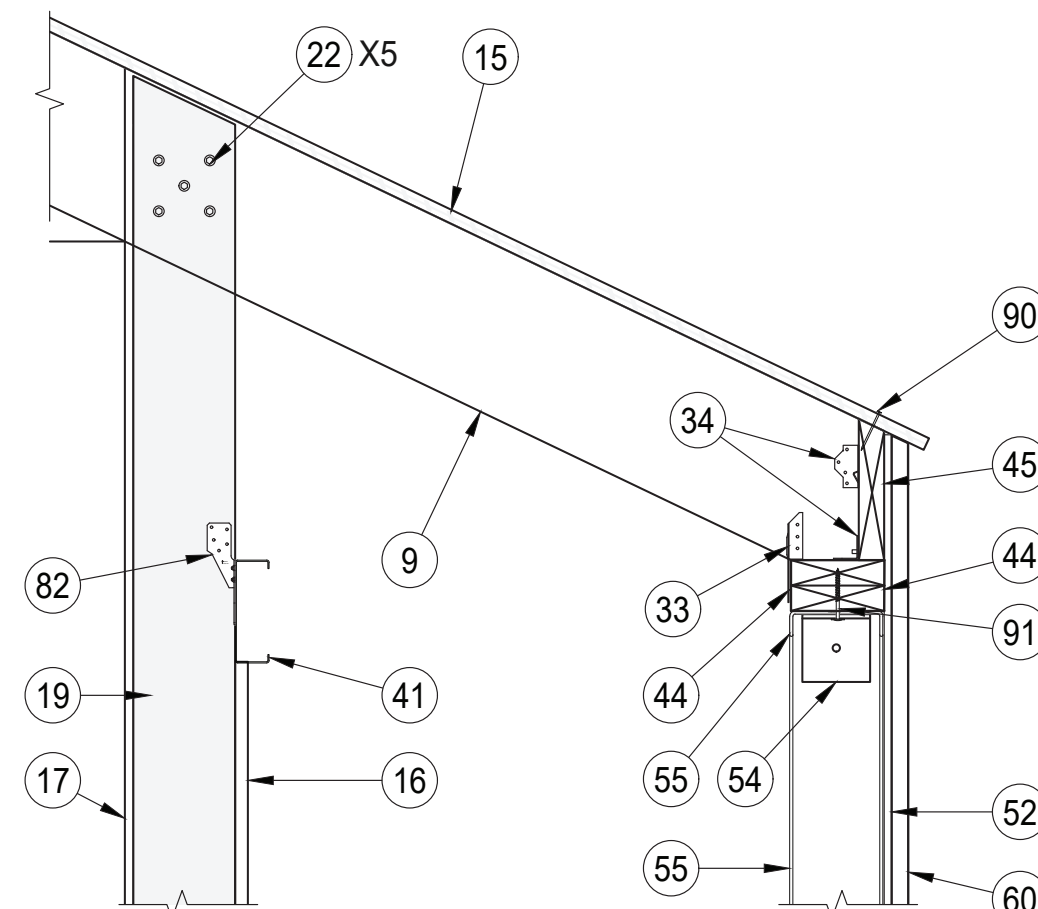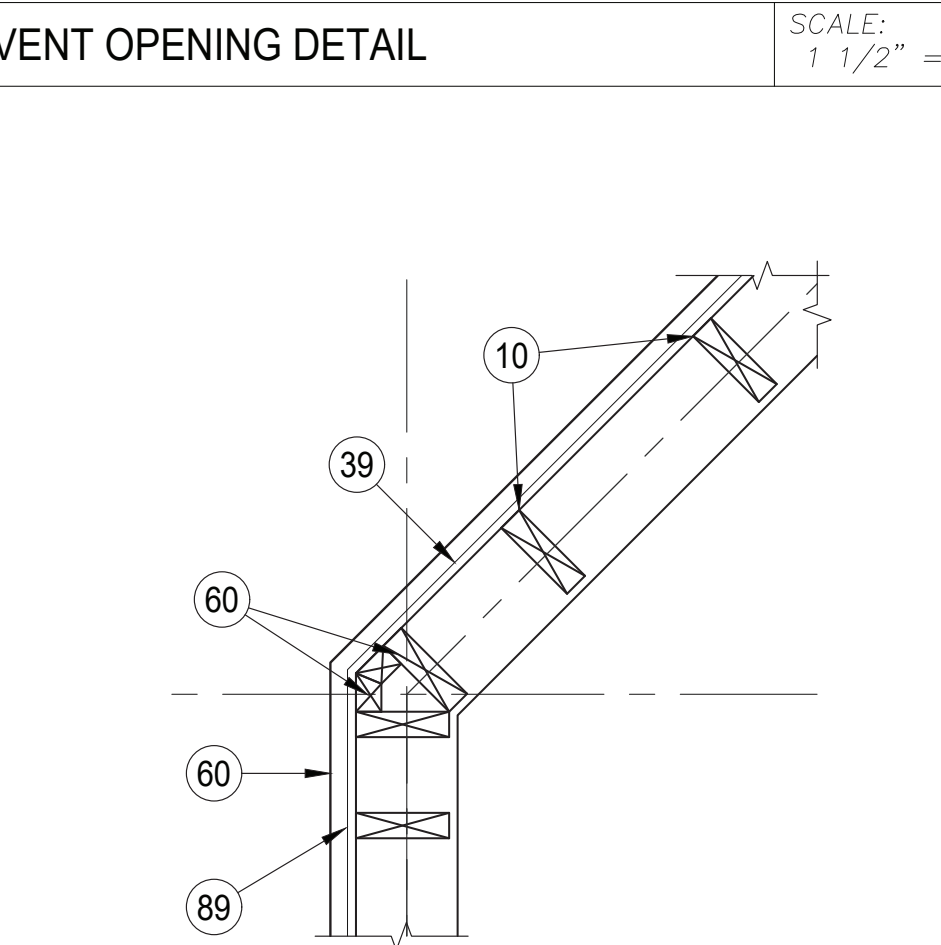

3
S3.0

6
S3.0

NOTE: FIBREBOLTS TO BE INSTALLED TO BE INTALLED TO FRP POST THROUGH 2" ACCESS HOLES. BOND ALL FRP SURFACES TOGETHER INCLUDING THREADED ROD AND NUT.

4B
..

4A
..

3
S3.0

44

82

59

6

6

6

82

6

84

83

83

4B SECTION @ FRP POST

SCALE:
1" = 1'-0"

FIELD VERIFY
T.O. (E) BEAM

SCALE:
3/8" = 1'-0"

±34' 1 1/2"
T.O. (E) EXTERIOR WALL

FIELD VERIFY
T.O. (E) BEAM

SCALE:
3/8" = 1'-0"



±34' 1 1/2"
T.O. (E) EXTERIOR WALL

FIELD VERIFY
T.O. (E) BEAM

SCALE:
3/8" = 1'-0"

<

**KIRKWOOD PLAZA SHOPPING CENTER
ROOFTOP ANTENNA ENCLOSURE
at&t NO: CCL01280
WALL FRAMING ELEVATIONS AND SECTIONS**

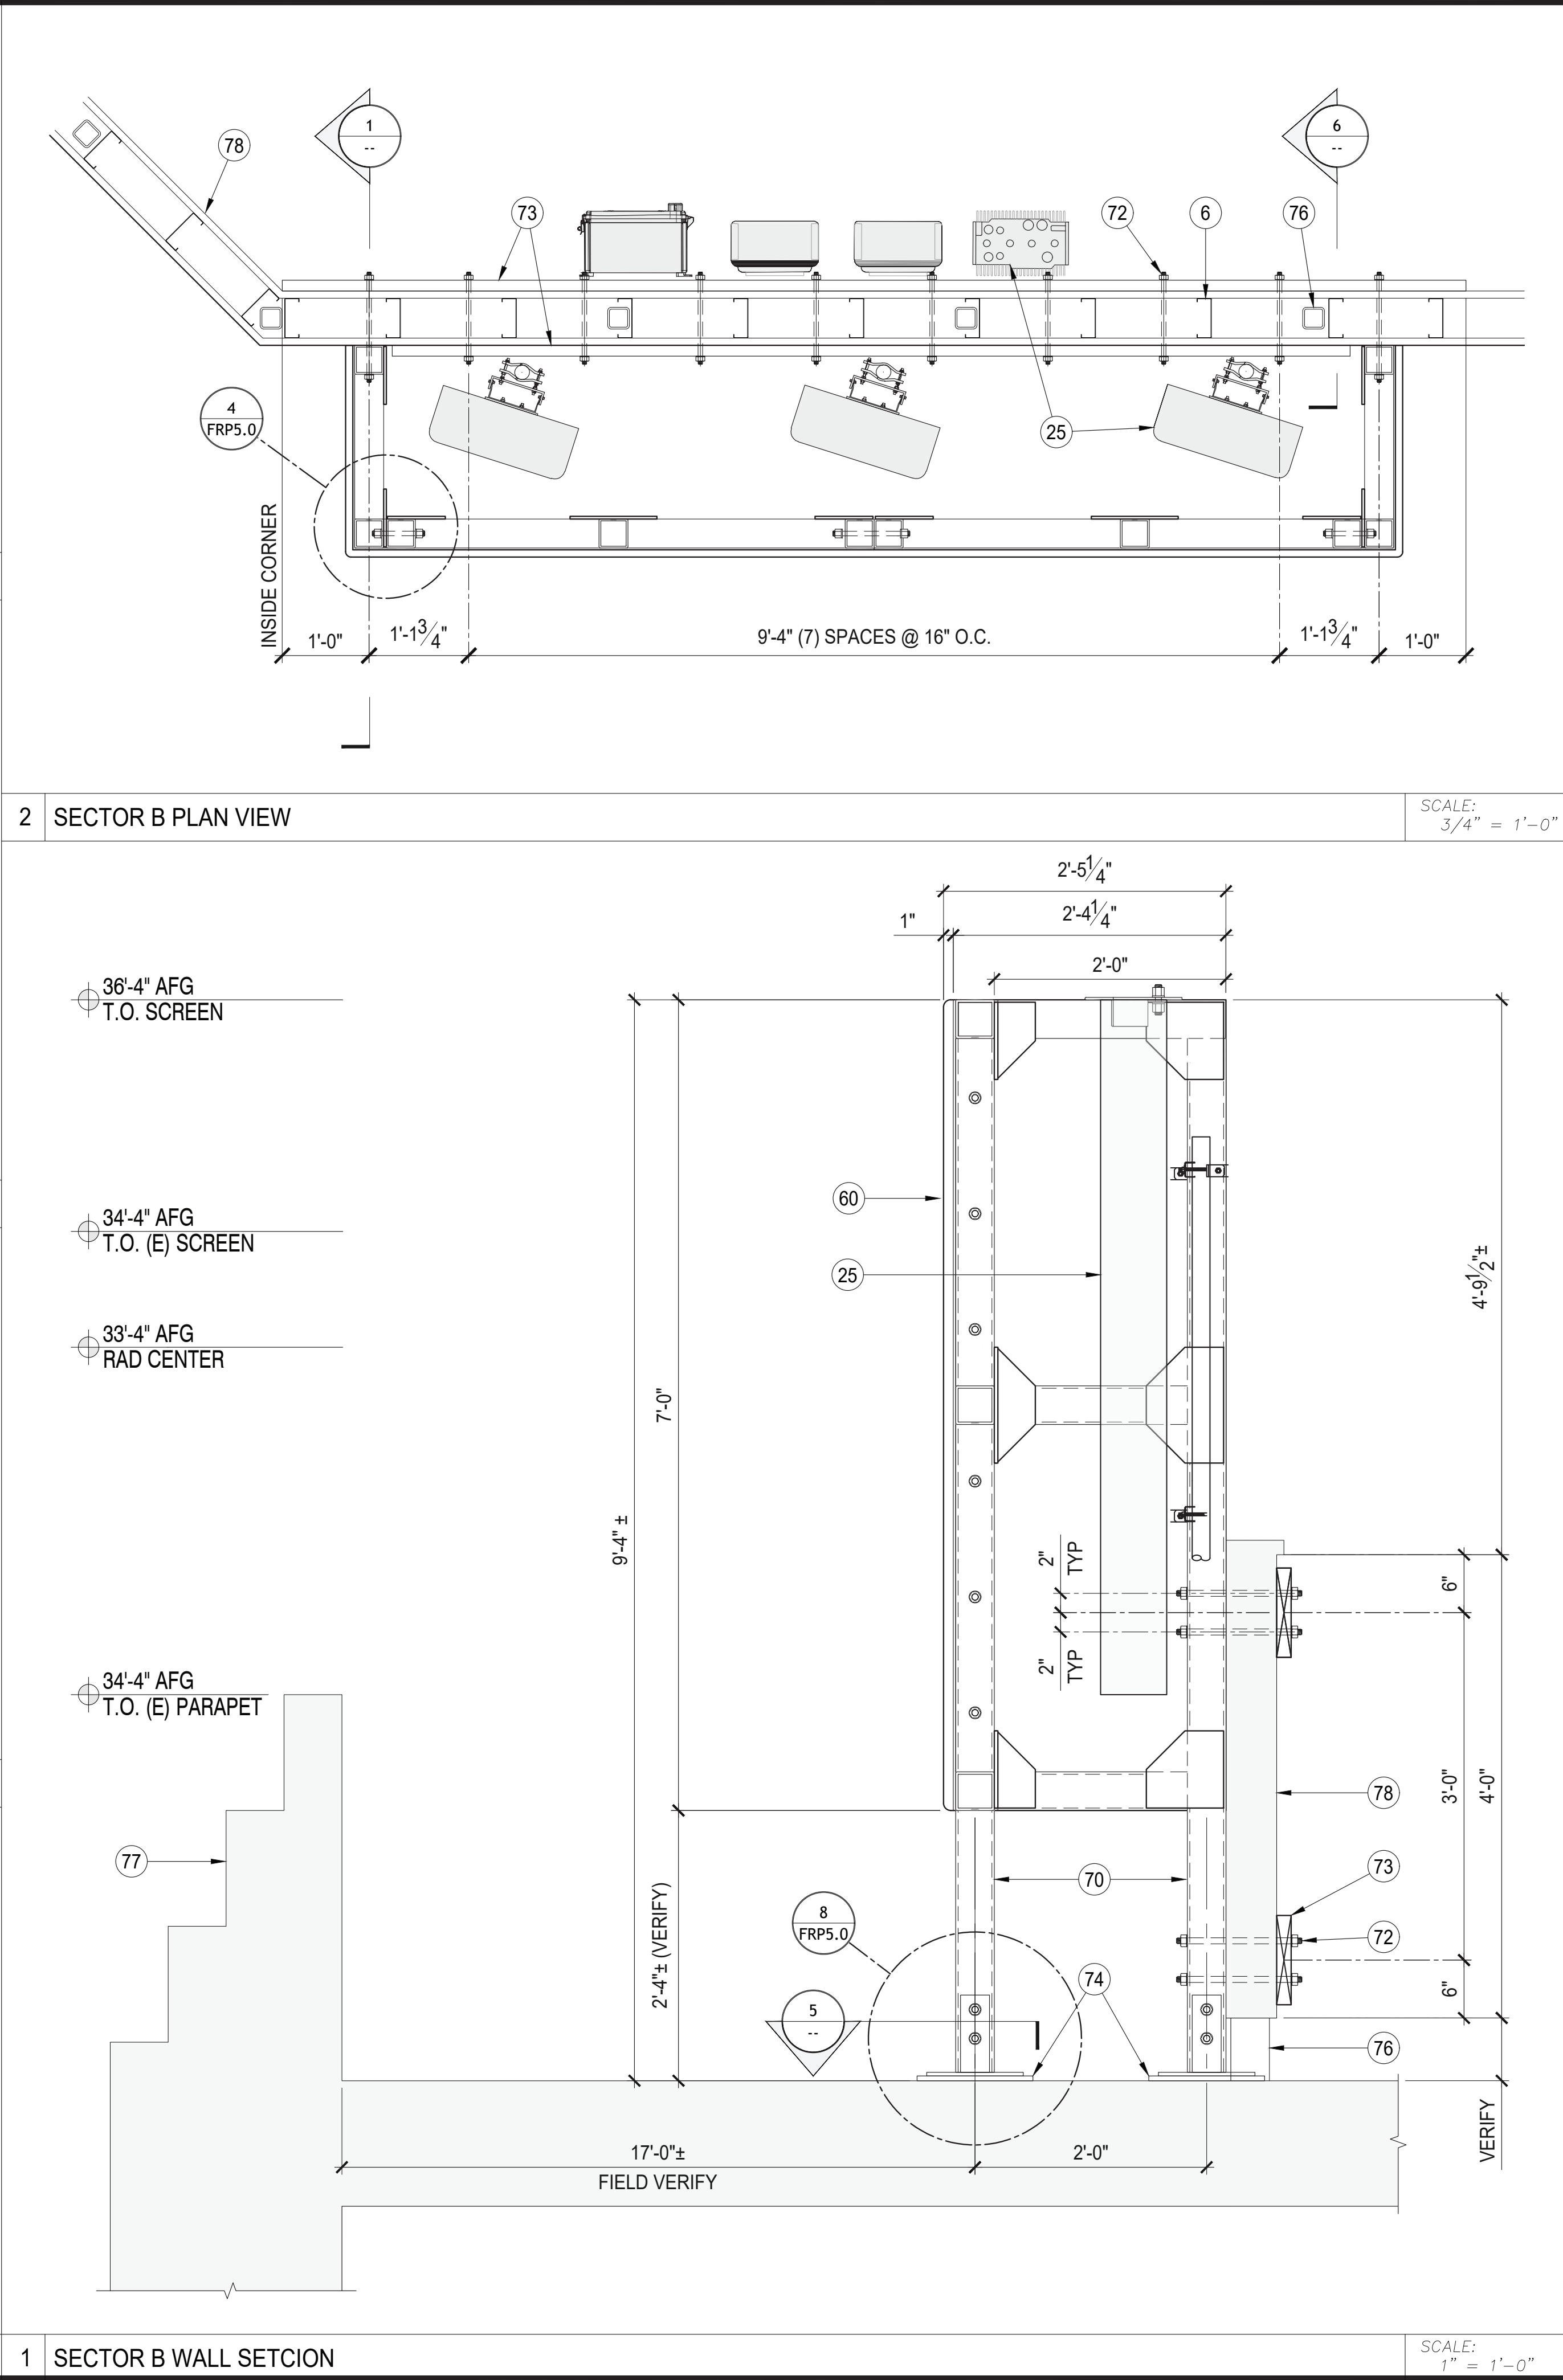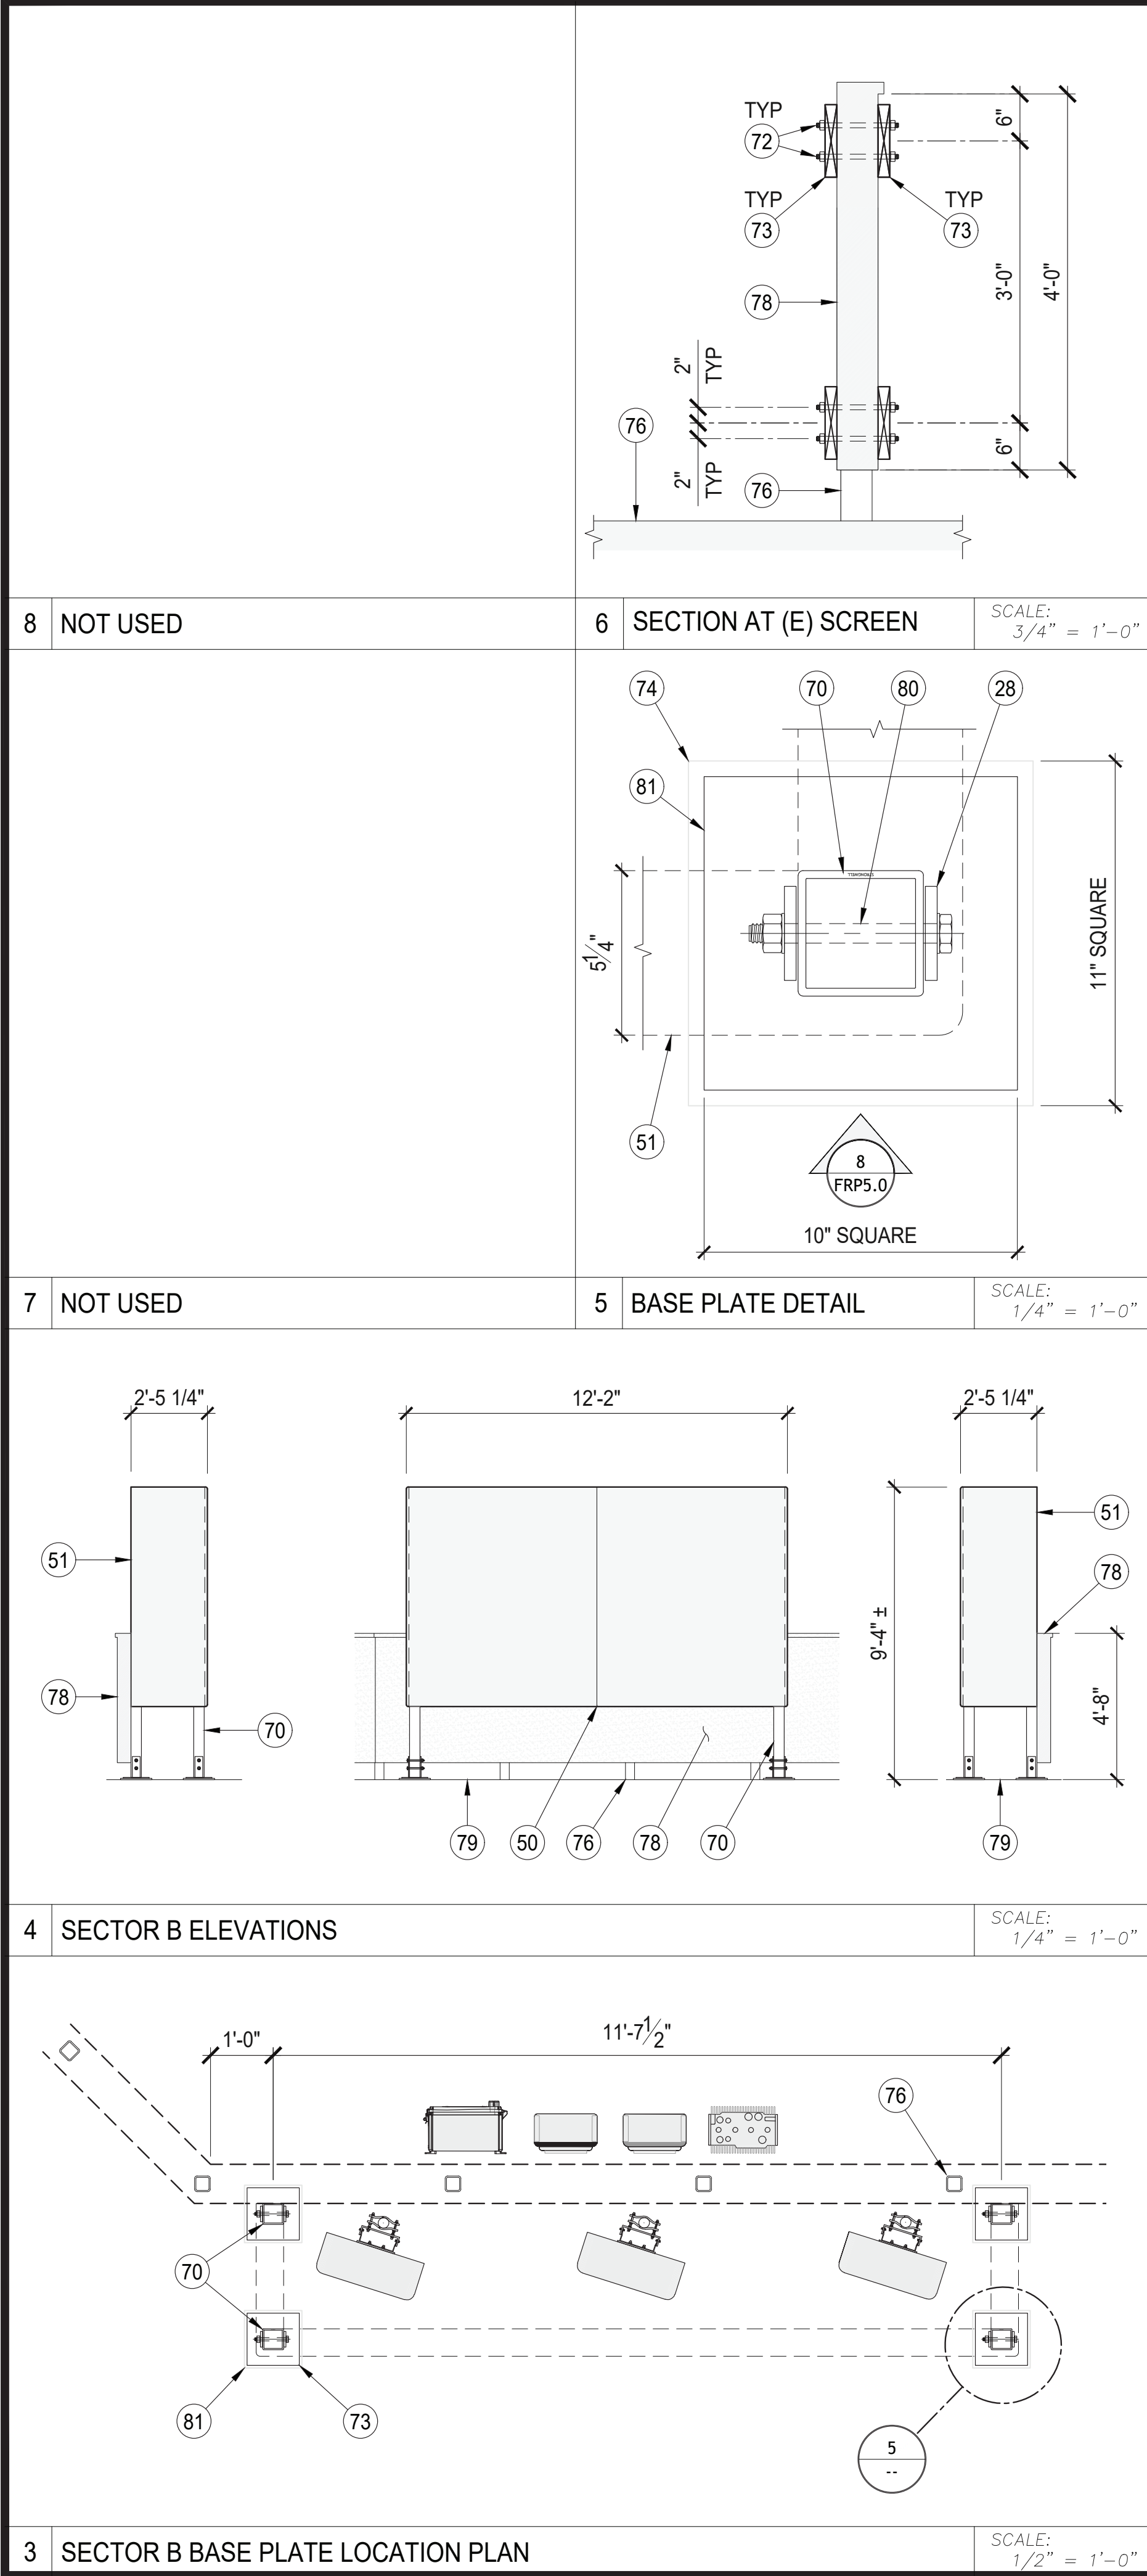

KEY NOTES			
		MARK	DESCRIPTION
46	2"Ø ACCESS HOLE		
47	3/8" FRP SPACER	1	(E) METAL FRAMED SOFFIT/ROTUNDA
48	5/16"Ø HOLE	2	(E) INTERIOR ATRIUM SPACE AT SECOND FLOOR
49	2 WRAP FRP BOND	3	(E) W12x26 FRAMING
50	FRP SHEATHING/PANEL SEAM	4	(E) HSS 5x5x1/4" COLUMN BELOW
51	BUILT UP FRP SCREEN PANEL	5	(E) 2x12 JOISTS @ 24" O.C.
52	3/8" CARBONCORE HONEYCOMB SKIN	6	(E) FRAMING TO REMAIN
53	FRP C5 1/2"x 1 1/4"x 1/4" (PLATE)	7	TEMPORARY SHORING 2x6 STUDS @ 16" O.C. & 2x6 PLATES.
54	FRP 4x4x5/16" x 4" LONG CLIP ANGLE	8	4x10 DF
55	FRP C5 1/2"x 1 1/4"x 1/4" (STUD)	9	2x10 DF @ 16" O.C.
56	NOT USED	10	2x6 DF STUDS @ 16" O.C.
57	5/8" FIBREBOLT	11	(2) 2x6 HEADER @ VENT OPENINGS
58	FRP 4x4x5/16"	12	2x6 BLOCKING
59	FRP 3 1/2" x 5 1/2" x 1/4" TUBE POST AT TRUSS BEARING	13	(2) 2x6 PLATE
60	EFIS FINISH TO MATCH EXISTING	14	3/4" PLYWOOD CAT WALK SHEATHING
61	5/8" FIBREBOLT	15	3/4" PLYWOOD ROOF SHEATHING
62	FRP 4x4x5/16"	16	3/4" PLYWOOD WALL SHEATHING AT EQUIPMENT MOUNTING LOCATION
63	1 1/16"Ø HOLE	17	FINISH INTERIOR TO MATCH EXISTING
64	CLOSED CELL EXPANSIVE FOAM, FILL AND TRIM FLUSH	18	4x6 POST AT TRUSS BEARING
65	GUSSET PLATE GP1	19	600S162-54 (6" 16 GA STUD)
66	GUSSET PLATE GP2	20	600S162-54 (6" 16 GA JOIST)
67	GUSSET PLATE GP3	21	600T250-97 (6" 16 GA TRACK)
68	3/8" FRP PLATE	22	1/4"x 1" TEK SCREW
69	1 1/16"Ø HOLE FIELD DRILL	23	5/8"Ø A325 BOLT IN 1 1/16"Ø HOLE
70	FRP 4" x 1/4" SQ TUBE	24	L6x4x 3/8"
71	FRP 4x3x1/4"	25	ANTENNA/EQUIPMENT BY OTHERS
72	5/8"Ø ALL-THREAD THRU-BOLT	26	Ø2.375" O.D. SCH 40 PIPE
73	2x10 DF BACKER PLANK	27	3/8"Ø U-BOLT BOLT
74	1/2" NEOPRENE PAD	28	3/8" A36 PLATE
75	NOT USED	29	SKYLIGHT BY OTHERS
76	(E) T.S. 3x3x1/4" @ 48" O.C	30	22 GA STANDING SEAM ROOFING TO MATCH EXISTING
77	(E) PARAPET	31	22 GA HIP COVER TO MATCH EXISTING
78	(E) SCREEN WALL	32	SIMPSON LSSR210Z SLOPED SKEWED HANGER
79	(E) ROOF	33	SIMPSON H1 HURRICANE TIE
80	5/8"Ø A307 BOLT	34	SIMPSON A34 FRAMING ANGLE
81	1/2" A36 PLATE	35	SIMPSON HU210 (SLOPED)
82	SIMPSON H2.5A	36	PLACE STUDS AS JOISTS OCCUR FOR SOFFIT SUSPENSION
83	2x SOLID BLOCKING	37	SIMPSON ECC046
84	(E) 4X PLATE/NAILER	38	SIMPSON ECC046 (MODIFIED)
85	(E) 3/8"Ø THREADED STUD @ 24" O.C.	39	3/8" MIN STRUCTURAL SHEATHING AT EXTERIOR
86	SIMPSON H2.5A STUD-PLATE TIE @ 48" O.C. MAX. & AS SHOWN	40	VENT PER OWNER
87	SIMPSON RSP4 STUD-PLATE TIE, TYP AS SHOWN	41	600S162-54 (6" 16 GA STUD) BRIDGING AT TOP OF WALL
88	4X12 DF RIDGE BEAM	42	SIMPSON H2.5A HURRICANE TIE
89	8d NAIL AT 12" O.C. FIELD 6" O.C. ALL SUPPORTED EDGES	43	#10 x 1 1/4" SCREW @ 6" O.C. ALL SUPPORTED EDGES & 12" O.C. FIELD
90	16d NAIL @ 18" O.C. ALTERNATE LOCATIONS	44	DB 2x6 LAMINATED (GLUED) D.F. BEAM @ FRP "WINDOW"
91	SIMPSON CBT8200 WAFER HEAD SCREW OR EQUAL	45	2x SUB FACIA



A **valmont** COMPANY

1501 South Euclid Avenue Tucson, AZ 85713
(520) 294-3900
www.valmontlarson.com

LARSON JOB #: A545094



ISE Incorporated
Structural Engineers

P.O. BOX 50039
Phoenix, Arizona 85076
PHONE: 602-403-8614
www.ise-inc.biz

ISE JOB #: 17887

KIRKWOOD PLAZA SHOPPING CENTER
ROOFTOP ANTENNA ENCLOSURE
at&t NO: CCL01280
SECTOR "B" PLAN AND DETAILS

1630 W. CAMPBELL AVE, CAMPBELL, CA 95008
LARAMIE COUNTY, LAT: 37° 17' 6.27" N, LONG: -121° 58' 47.2836" W


THIS DESIGN DRAWING IS PROPRIETARY & CONFIDENTIAL. THE INFORMATION IN THIS DRAWING IS THE SOLE PROPERTY OF LARSON. ANY REPRODUCTION, MODIFICATION, OR MANUFACTURING IN PART, OR AS A WHOLE, WITHOUT THE WRITTEN PERMISSION OF LARSON IS PROHIBITED.




PROGRESS LOG			
0	08/09/22	ISSUED TO CLIENT	CK
A	08/22/22	ISSUED FOR REVIEW	CK

SHEET NUMBER	PROGRESS
S5.0	0


DRAWING DATE
August 10, 2022

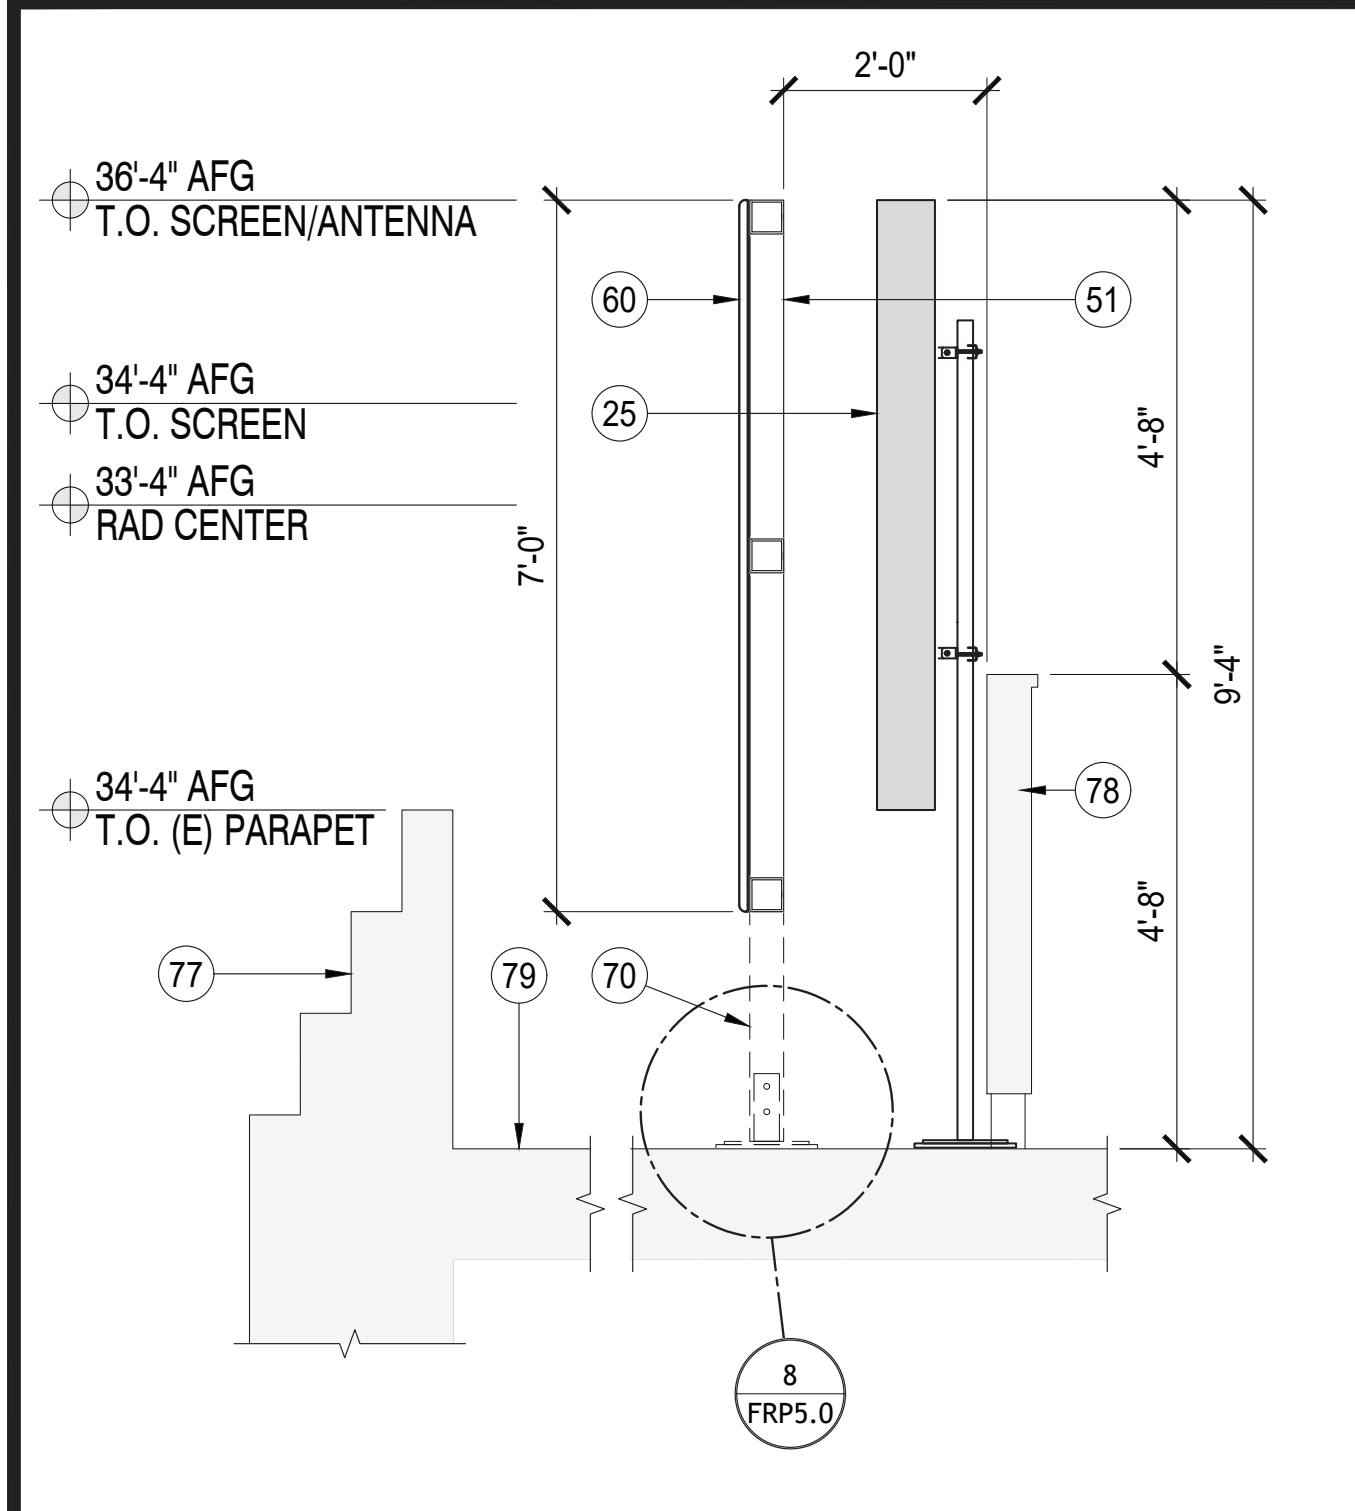


10 SECTOR B SECTION

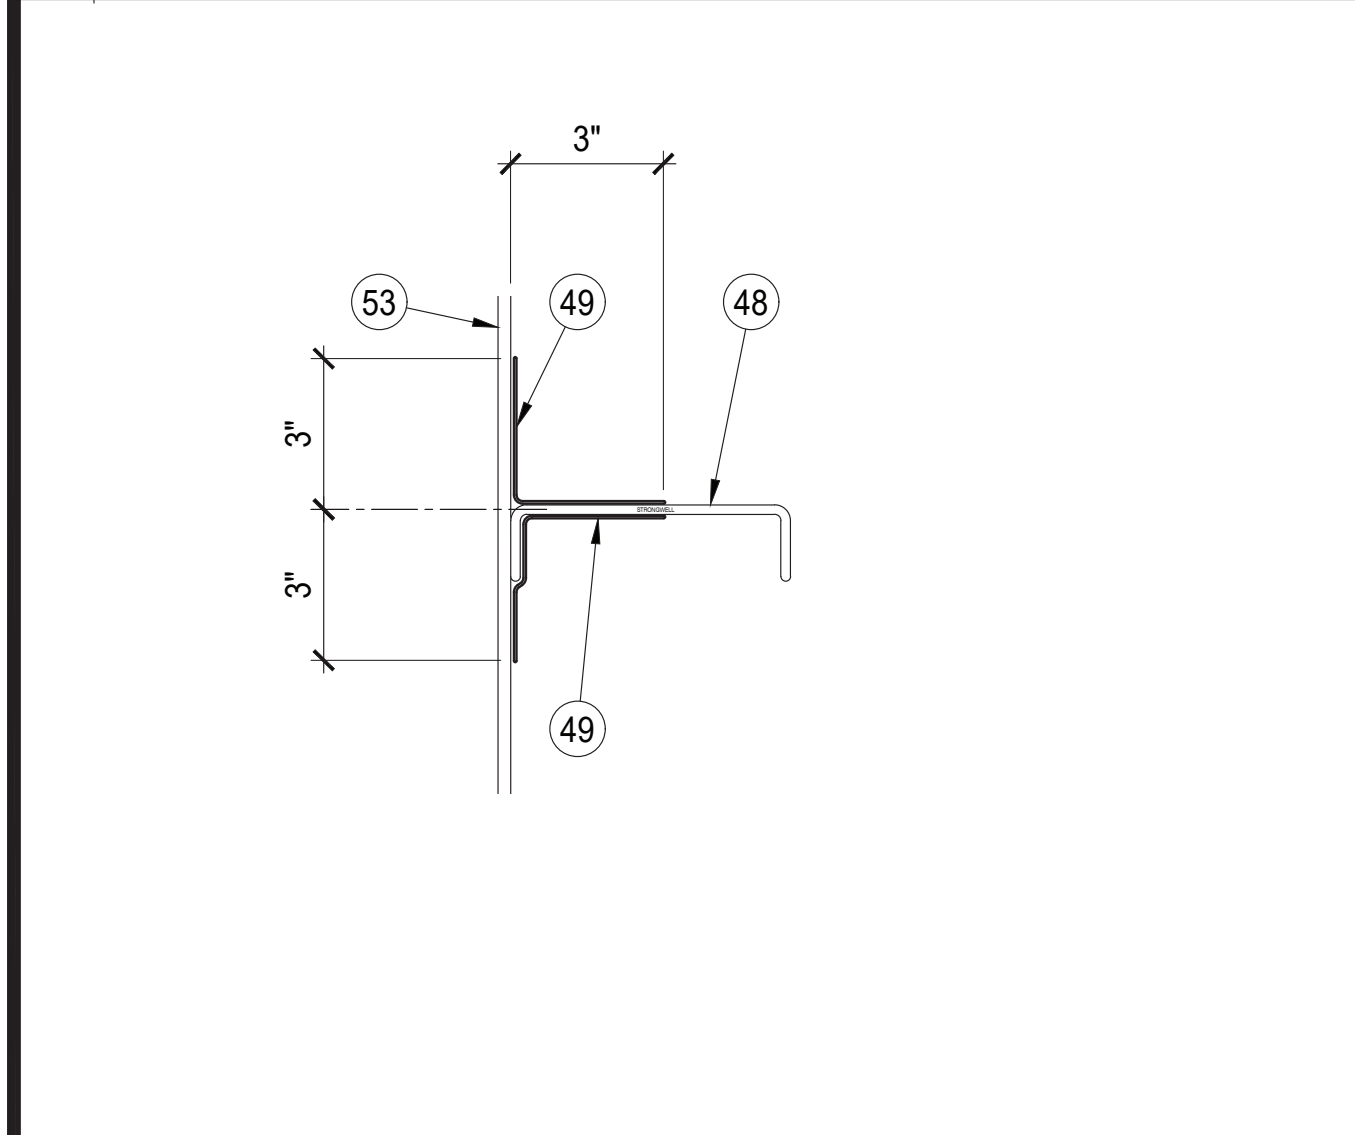


9 TOP PLATE BOND TO SKIN

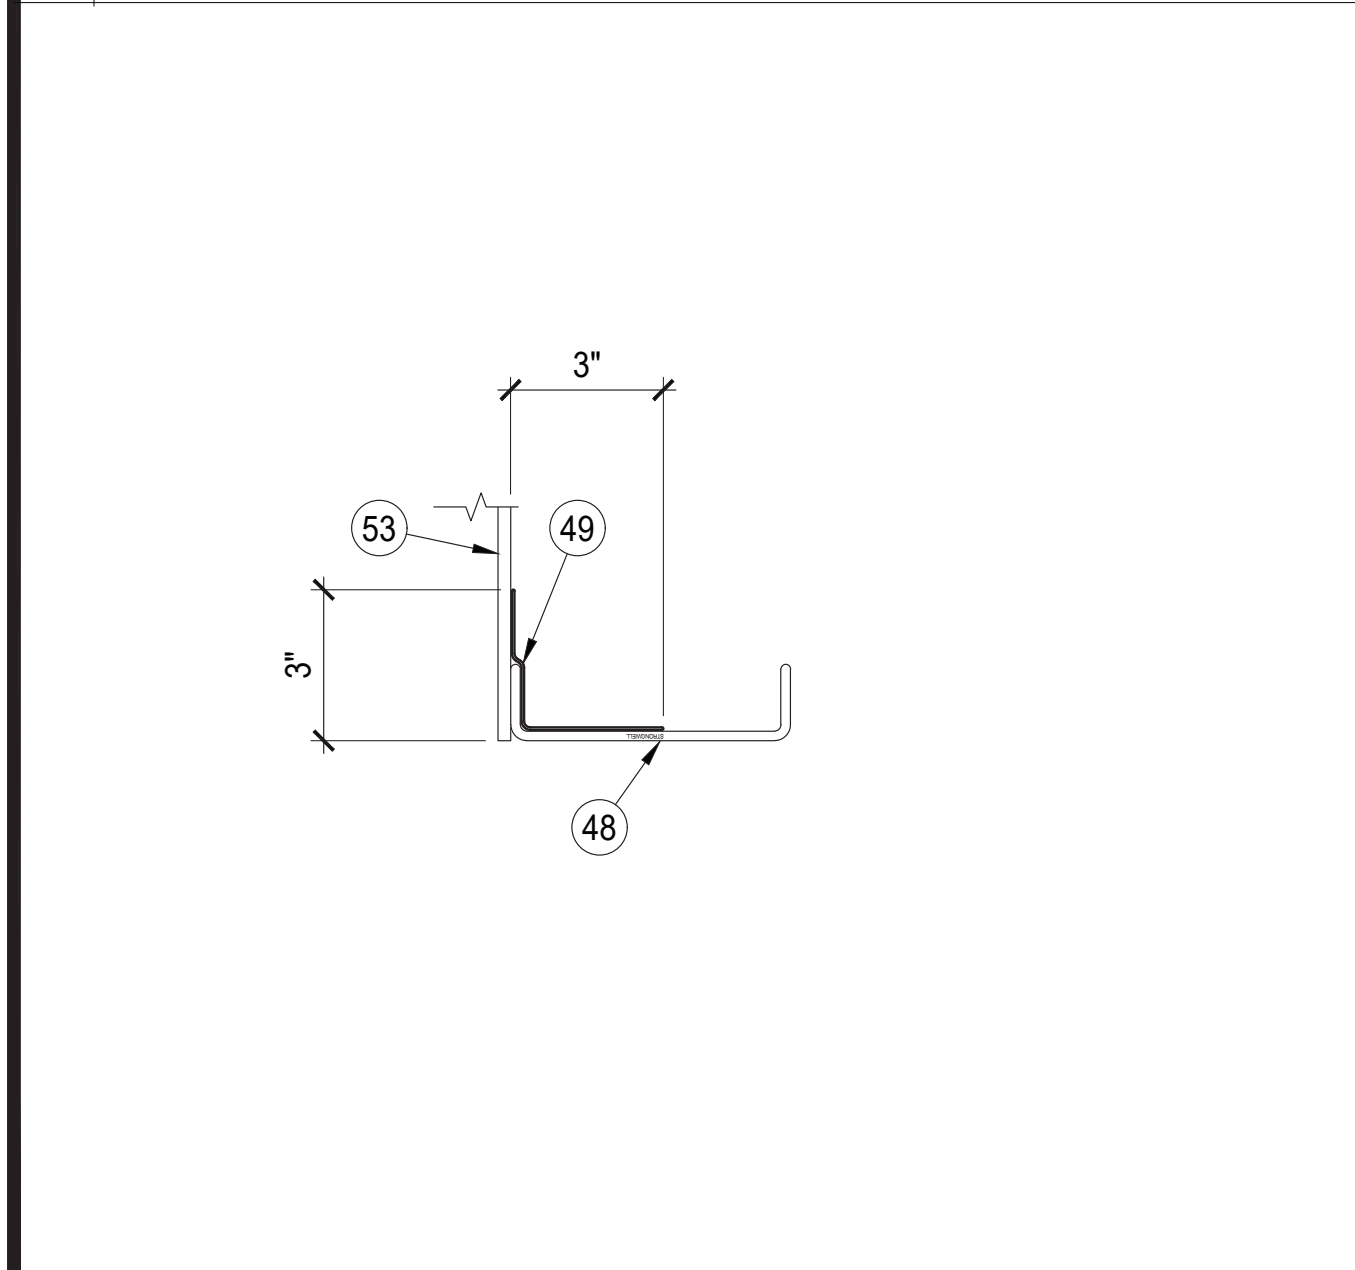


8 BOTTOM PLATE BOND TO SKIN

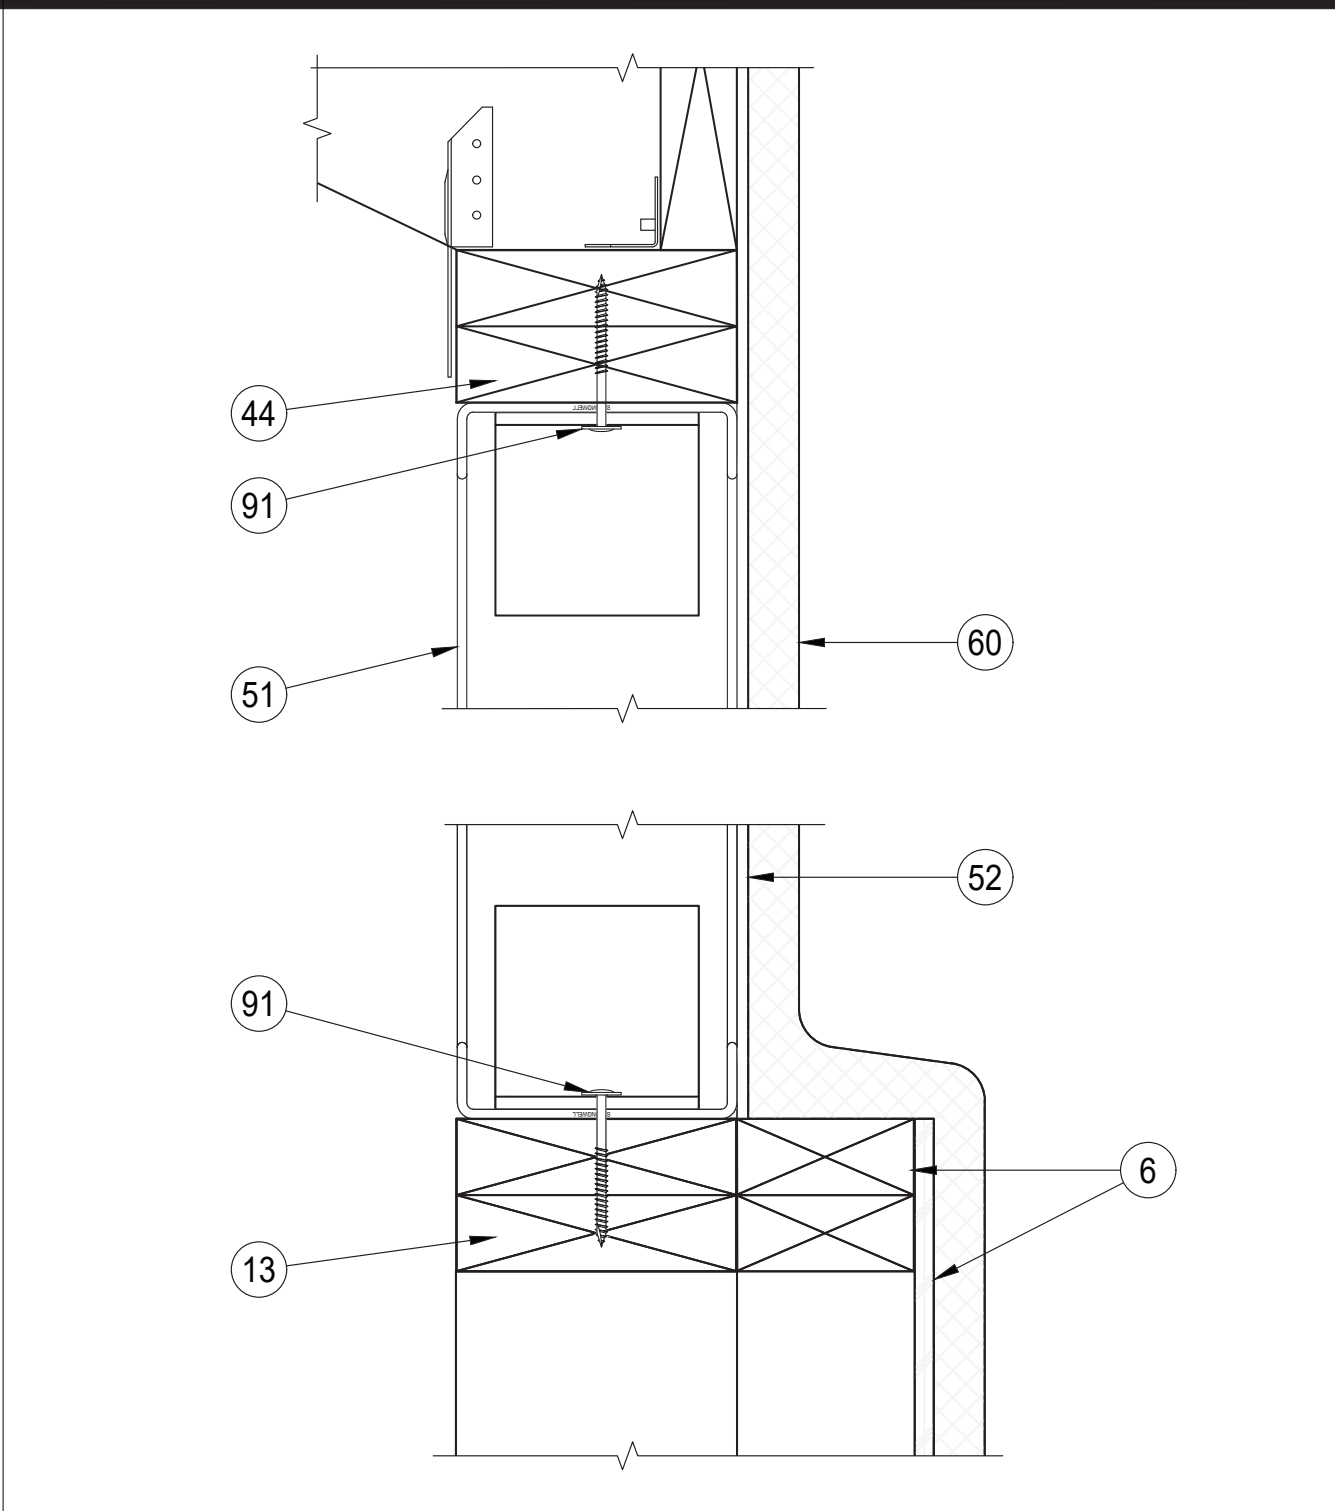


7 FRP PANEL IN PLACE

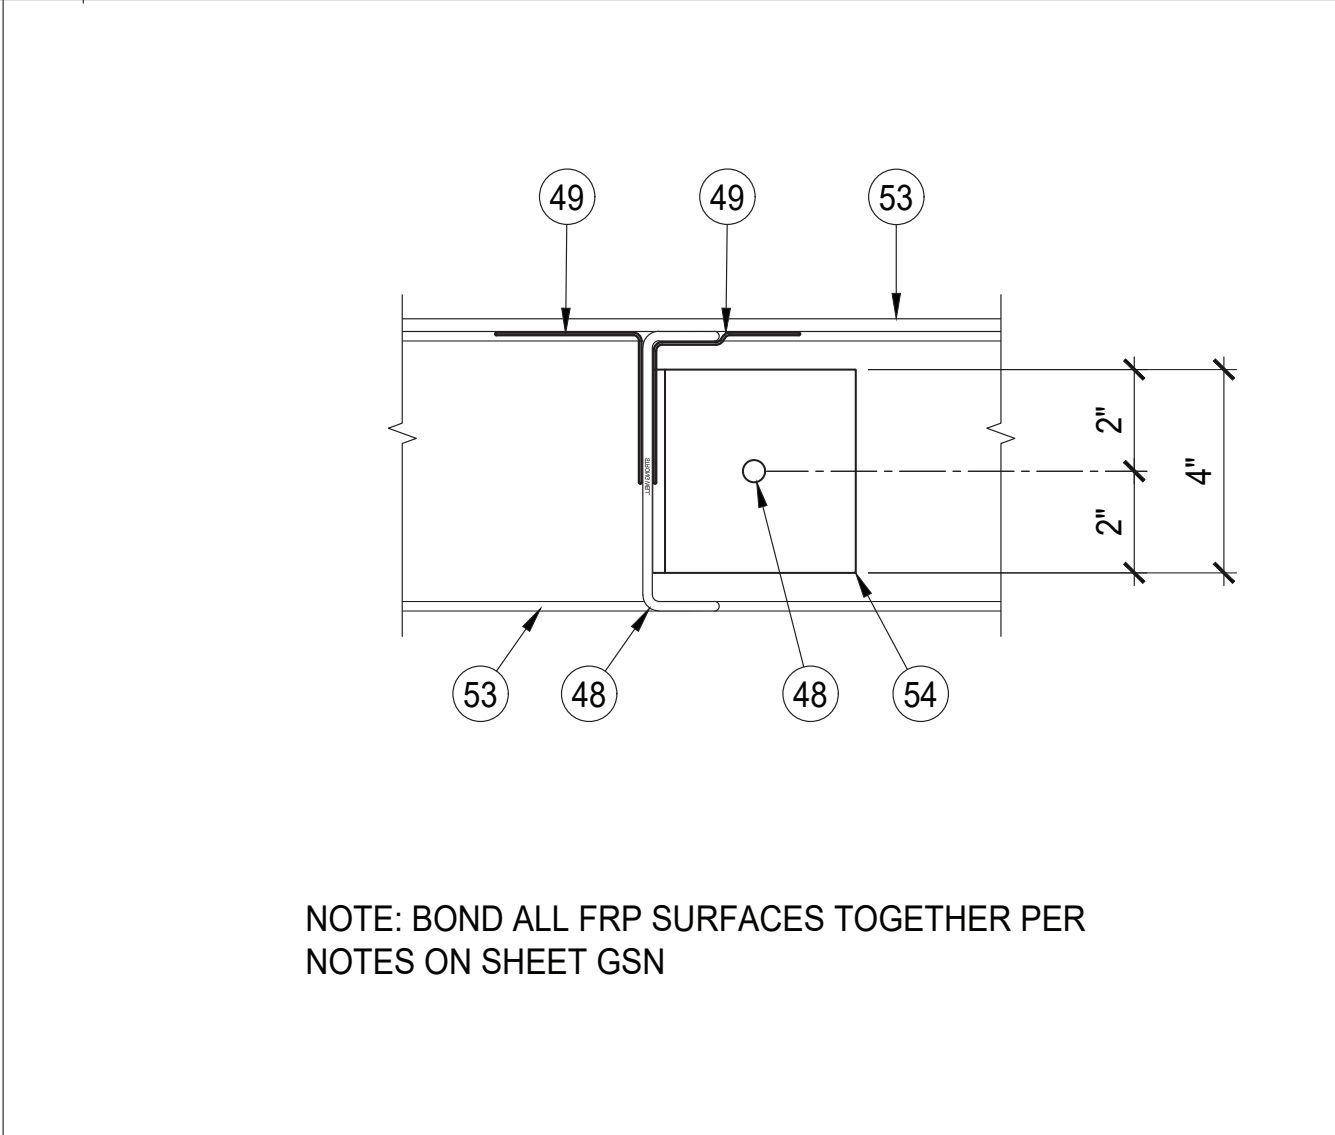


6 TYPICAL STUD TO PLATE DETAIL

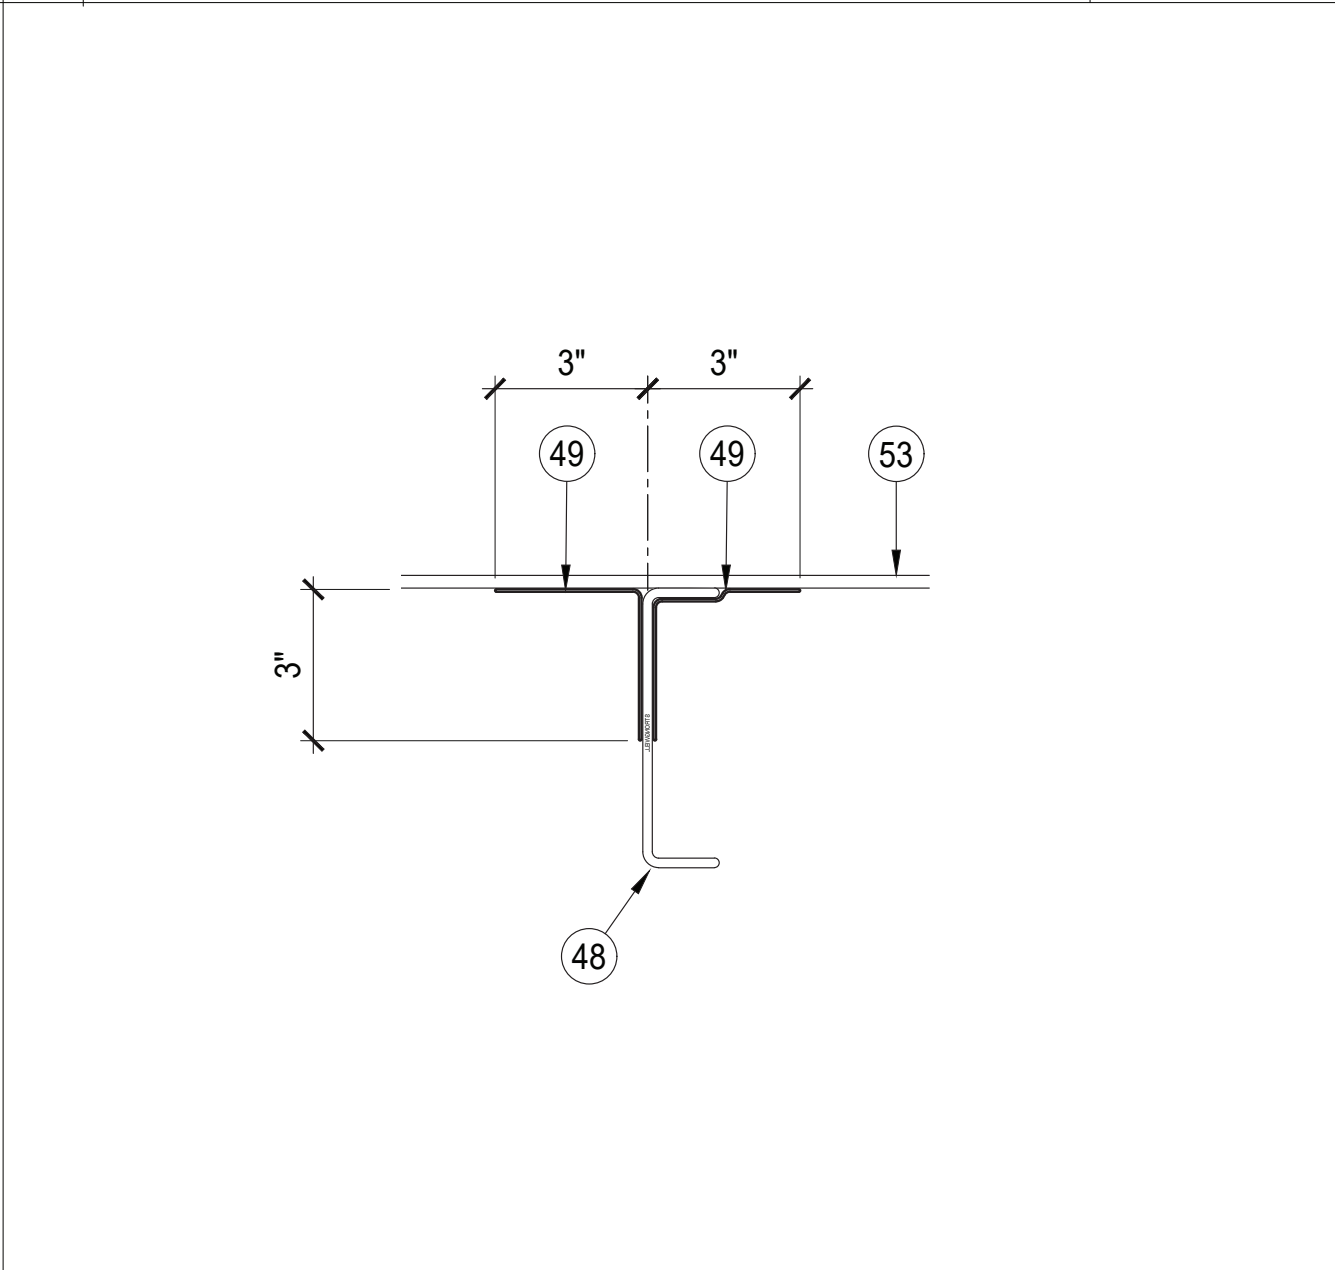


5 DETAIL

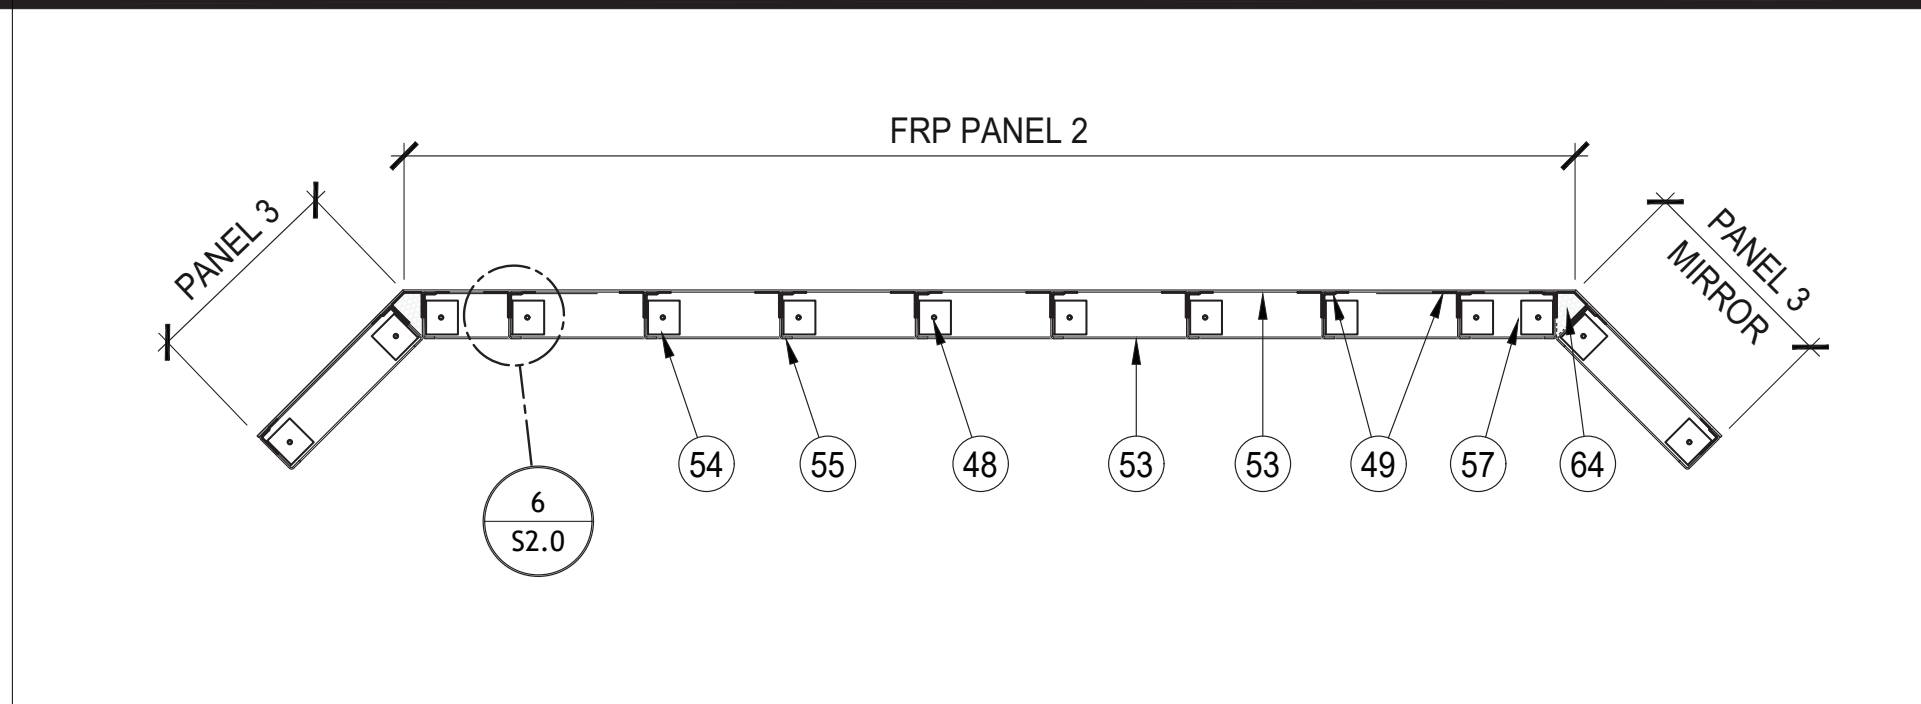


4 FRP PANEL PLAN SECTOR C

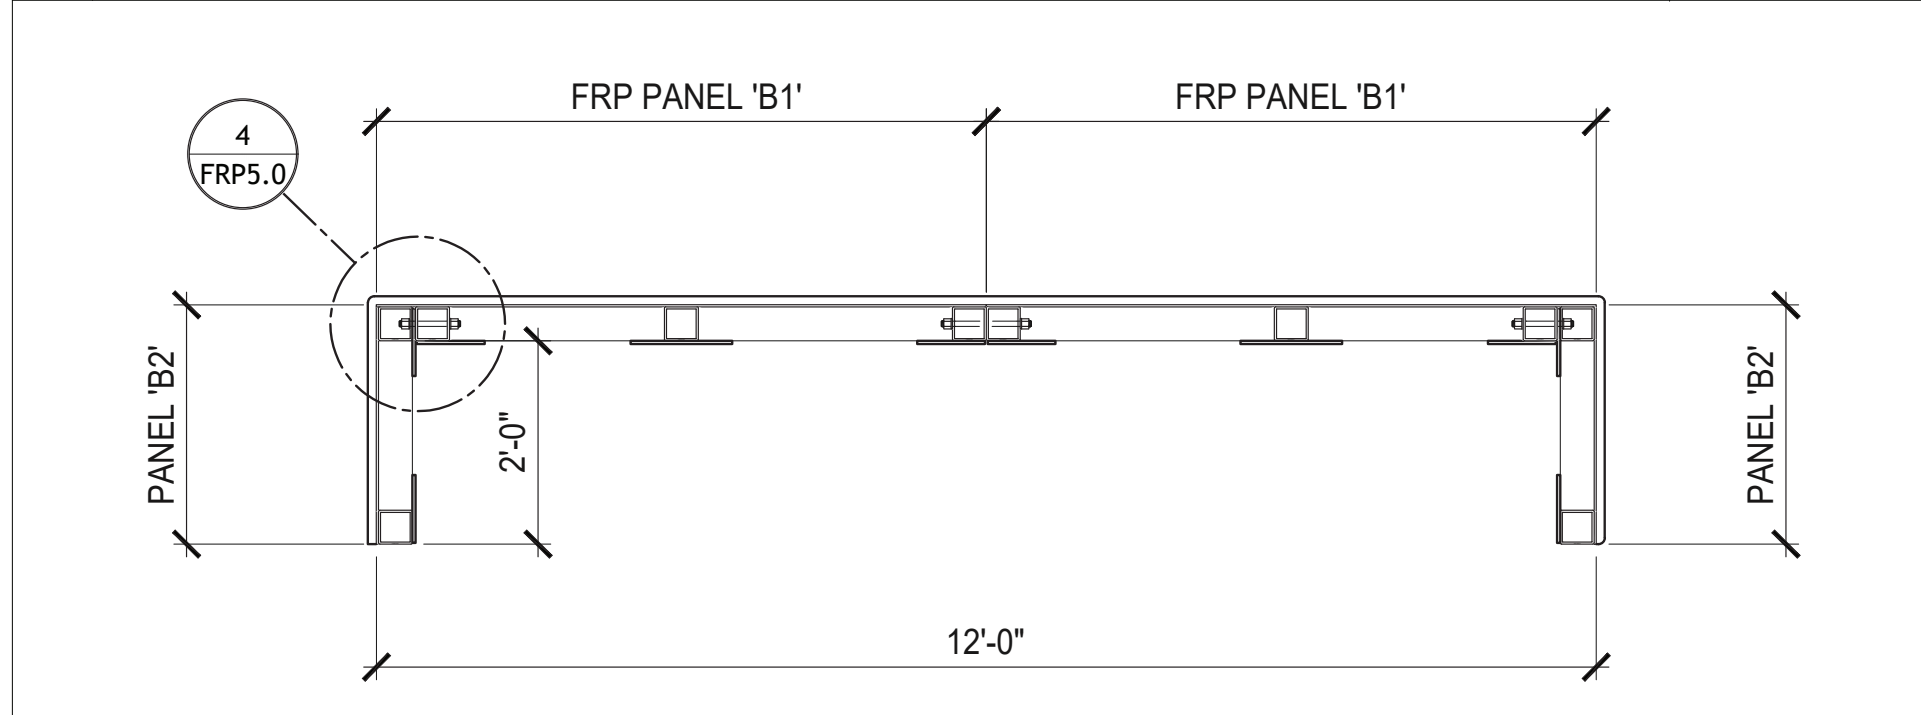

3 FRP PANEL PLAN SECTOR B

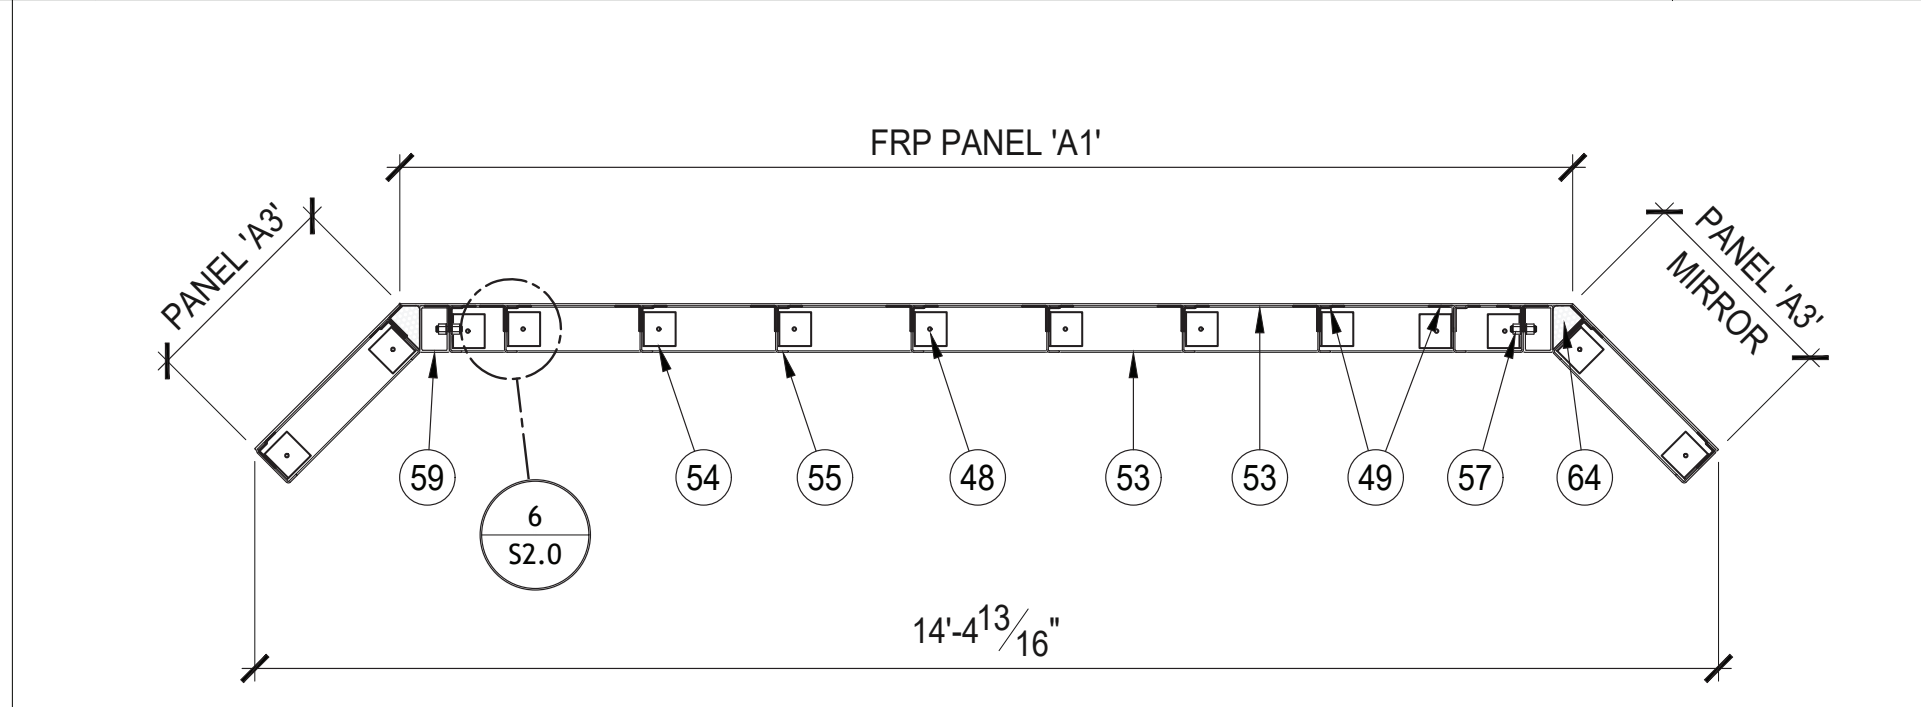

2 FRP PANEL PLAN SECTOR A

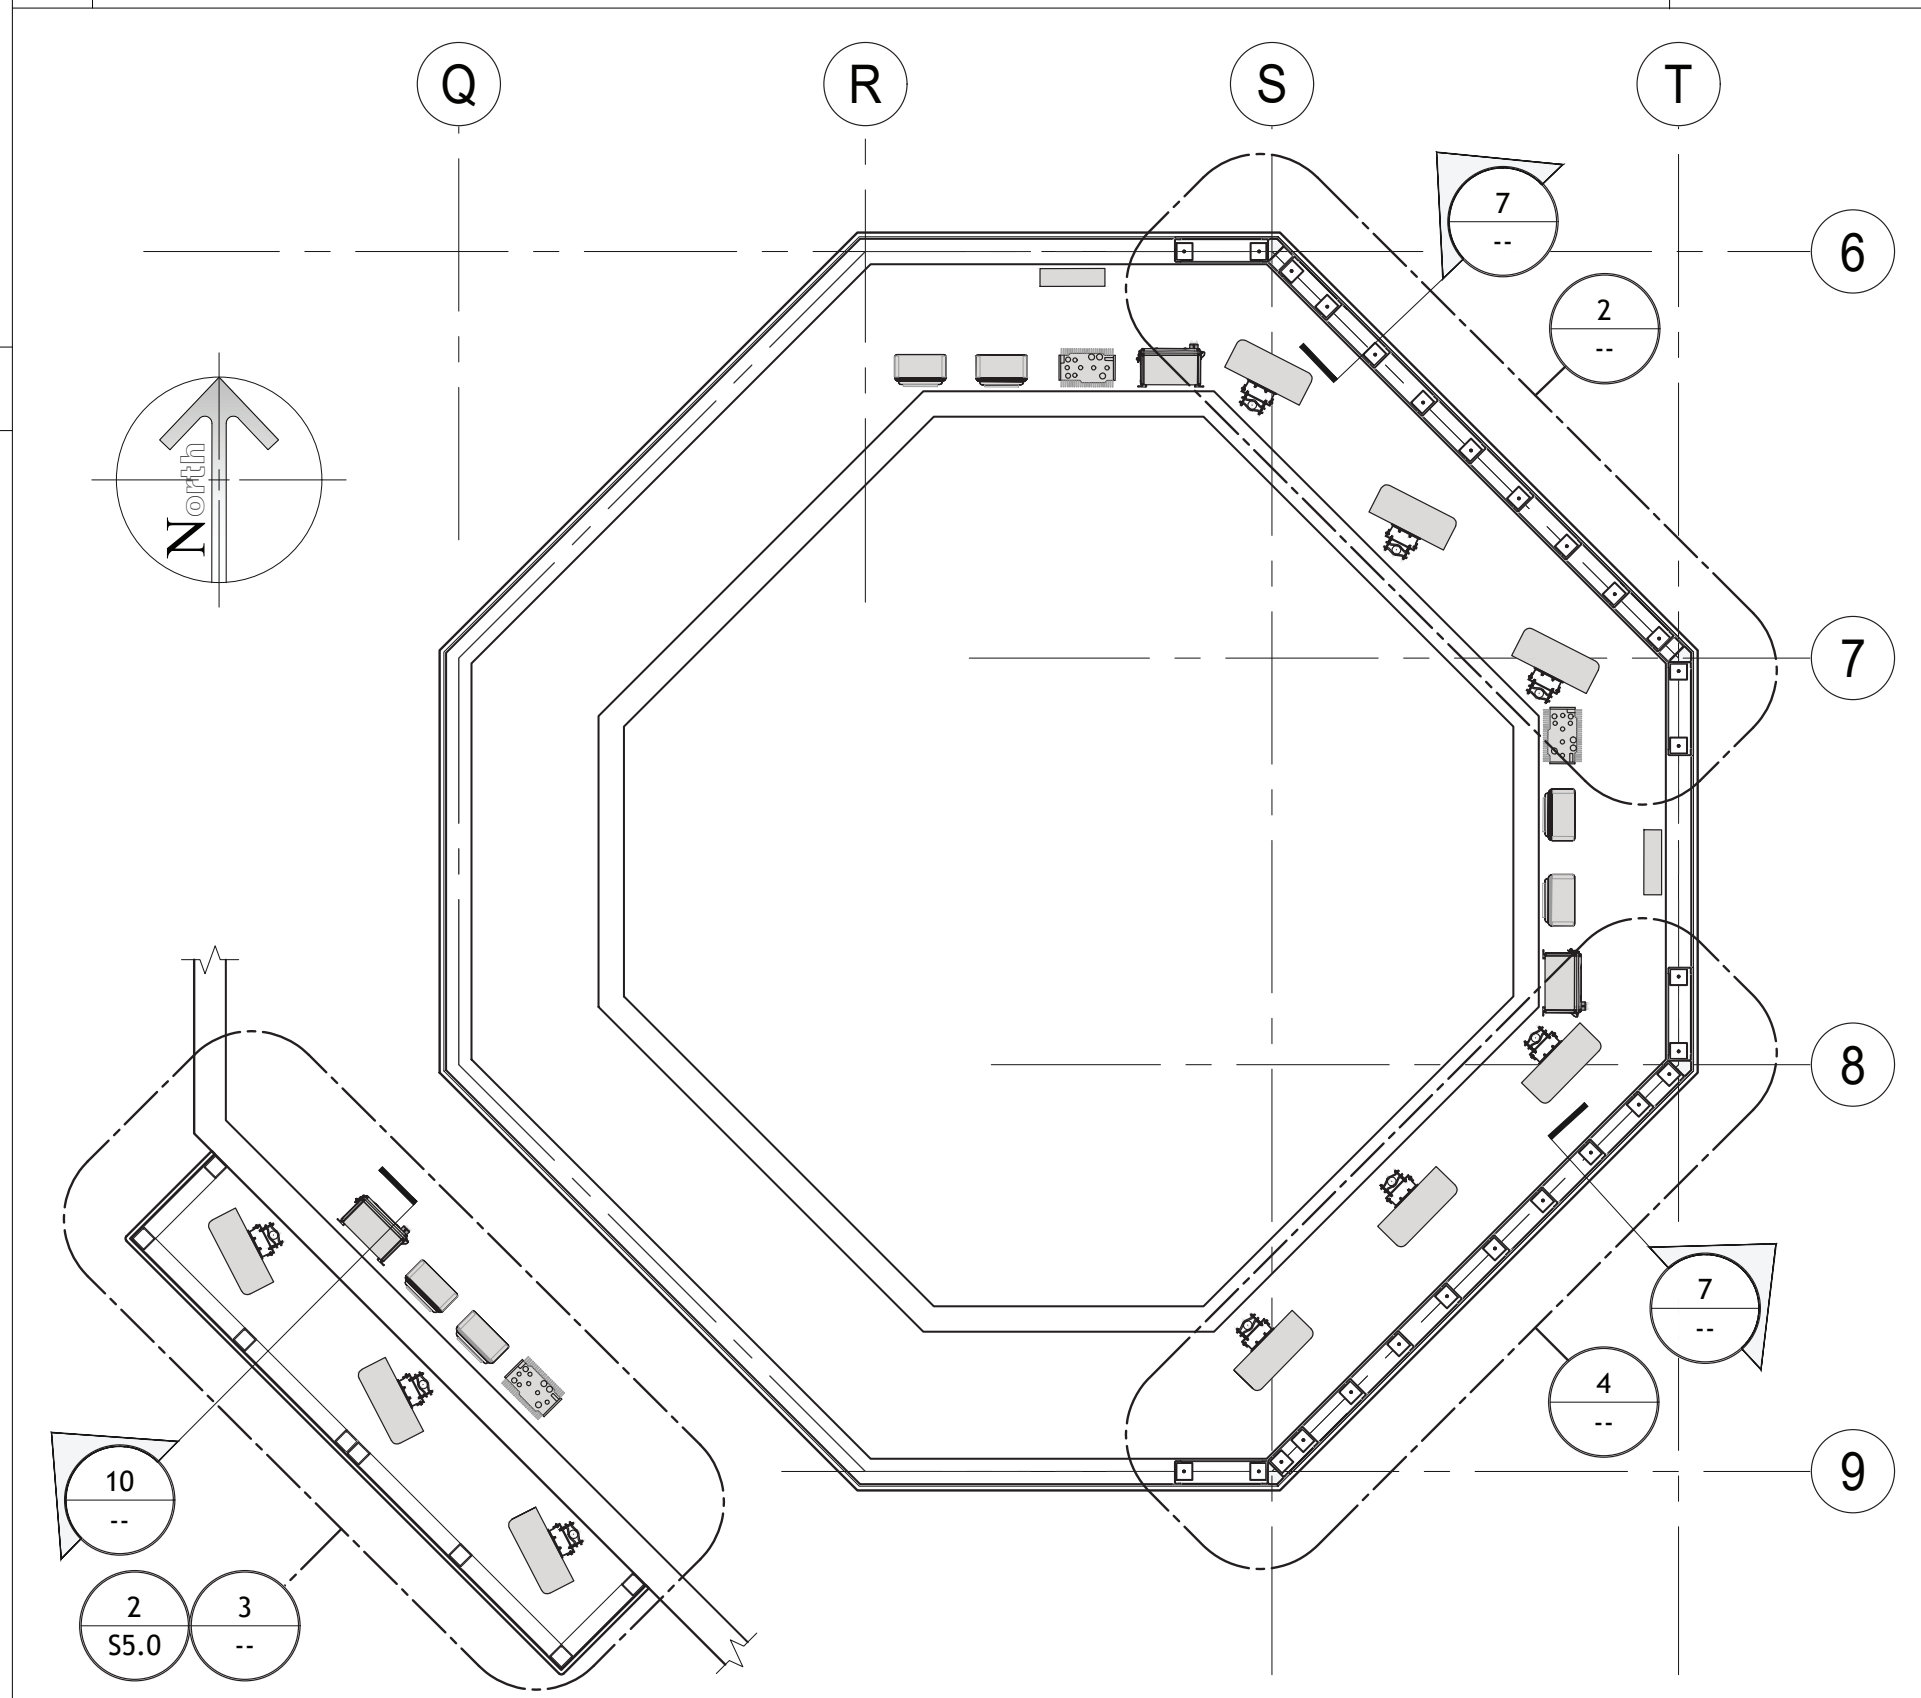

1 WALL FRAMING SECTOR A

KEY NOTES			
		MARK	DESCRIPTION
46	2"Ø ACCESS HOLE		
47	3/8" FRP SPACER	1	(E) METAL FRAMED SOFFIT/ROTUNDA
48	5/16"Ø HOLE	2	(E) INTERIOR ATRIUM SPACE AT SECOND FLOOR
49	2 WRAP FRP BOND	3	(E) W12x26 FRAMING
50	FRP SHEATHING/PANEL SEAM	4	(E) HSS 5x5x1/4" COLUMN BELOW
51	BUILT UP FRP SCREEN PANEL	5	(E) 2x12 JOISTS @ 24" O.C.
52	3/8" CARBONCORE HONEYCOMB SKIN	6	(E) FRAMING TO REMAIN
53	FRP C5 1 1/2"x 1 1/4"x 1/4" (PLATE)	7	TEMPORARY SHORING 2x6 STUDS @ 16" O.C. & 2x6 PLATES.
54	FRP 4x4x5/16" x 4" LONG CLIP ANGLE	8	4x10 DF
55	FRP C5 1 1/2"x 1 1/4"x 1/4" (STUD)	9	2x10 DF @ 16" O.C.
56	NOT USED	10	2x6 DF STUDS @ 16" O.C.
57	5/8" FIBREBOLT	11	(2) 2x6 HEADER @ VENT OPENINGS
58	FRP 4x4x5/16"	12	2x6 BLOCKING
59	FRP 3 1/2" x 5 1/2" x 1/4" TUBE POST AT TRUSS BEARING	13	(2) 2x6 PLATE
60	EFIS FINISH TO MATCH EXISTING	14	3/4" PLYWOOD CAT WALK SHEATHING
61	5/8" FIBREBOLT	15	3/4" PLYWOOD ROOF SHEATHING
62	FRP 4x4x5/16"	16	3/4" PLYWOOD WALL SHEATHING AT EQUIPMENT MOUNTING LOCATION
63	1 1/16"Ø HOLE	17	FINISH INTERIOR TO MATCH EXISTING
64	CLOSED CELL EXPANSIVE FOAM, FILL AND TRIM FLUSH	18	4x6 POST AT TRUSS BEARING
65	GUSSET PLATE GP1	19	600S162-54 (6" 16 GA STUD)
66	GUSSET PLATE GP2	20	600S162-54 (6" 16 GA JOIST)
67	GUSSET PLATE GP3	21	600T250-97 (6" 16 GA TRACK)
68	3/8" FRP PLATE	22	1/4"x 1" TEK SCREW
69	1 1/16"Ø HOLE FIELD DRILL	23	5/8"Ø A325 BOLT IN 1 1/16" Ø HOLE
70	FRP 4" x 1/4" SQ TUBE	24	L6x4x 3/8"
71	FRP 4x3x3/4"	25	ANTENNA/EQUIPMENT BY OTHERS
72	5/8"Ø ALL-THREAD THRU-BOLT	26	Ø2.375" O.D. SCH 40 PIPE
73	2x10 DF BACKER PLANK	27	3/8"Ø U-BOLT BOLT
74	1/2" NEOPRENE PAD	28	3/8" A36 PLATE
75	NOT USED	29	SKYLIGHT BY OTHERS
76	(E) T.S. 3x3x1/4" @ 48" O.C	30	22 GA STANDING SEAM ROOFING TO MATCH EXISTING
77	(E) PARAPET	31	22 GA HIP COVER TO MATCH EXISTING
78	(E) SCREEN WALL	32	SIMPSON LSSR210Z SLOPED SKEWED HANGER
79	(E) ROOF	33	SIMPSON H1 HURRICANE TIE
80	5/8"Ø A307 BOLT	34	SIMPSON A34 FRAMING ANGLE
81	1/2" A36 PLATE	35	SIMPSON HU210 (SLOPED)
82	SIMPSON H2.5A	36	PLACE STUDS AS JOISTS OCCUR FOR SOFFIT SUSPENSION
83	2x SOLID BLOCKING	37	SIMPSON ECC046
84	(E) 4X PLATE/NAILER	38	SIMPSON ECC046 (MODIFIED)
85	(E) 3/8"Ø THREADED STUD @ 24" O.C.	39	3/8" MIN STRUCTURAL SHEATHING AT EXTERIOR
86	SIMPSON H2.5A STUD-PLATE TIE @ 48" O.C. MAX. & AS SHOWN	40	VENT PER OWNER
87	SIMPSON RSP4 STUD-PLATE TIE, TYP AS SHOWN	41	600S162-54 (6" 16 GA STUD) BRIDGING AT TOP OF WALL
88	4X12 DF RIDGE BEAM	42	SIMPSON H2.5A HURRICANE TIE
89	8d NAIL AT 12" O.C. FIELD 6" O.C. ALL SUPPORTED EDGES	43	#10 x 1 1/4" SCREW @ 6" O.C. ALL SUPPORTED EDGES & 12" O.C. FIELD
90	16d NAIL @ 18" O.C. ALTERNATE LOCATIONS	44	DB 2x6 LAMINATED (GLUED) D.F. BEAM @ FRP "WINDOW"
91	SIMPSON CBT8200 WAFER HEAD SCREW OR EQUAL	45	2x SUB FACIA

A **valmont** COMPANY
1501 South Euclid Avenue Tucson, AZ 85713
(520) 294-3900
www.valmontlarson.com

LARSON JOB #: A545094

ISE Incorporated
Structural Engineers
P.O. BOX 50039
Phoenix, Arizona 85076
PHONE: 602-403-8614
www.se-inc.biz

ISE JOB #: 17887

**KIRKWOOD PLAZA SHOPPING CENTER
ROOFTOP ANTENNA ENCLOSURE**
at&t NO: CCL01280
FRP SCREEN WALL PLANS


1630 W. CAMPBELL AVE, CAMPBELL, CA 95008
LARAMIE COUNTY, LAT: 37° 17' 6.27" N, LONG: -121° 58' 47.2836" W

THIS DESIGN DRAWING IS PROPRIETARY & CONFIDENTIAL. THE INFORMATION IN THIS DRAWING IS THE SOLE PROPERTY OF LARSON. ANY REPRODUCTION, MODIFICATION, OR MANUFACTURING IN PART, OR AS A WHOLE, WITHOUT THE WRITTEN PERMISSION OF LARSON IS PROHIBITED.

PROGRESS LOG		
0	08/09/22	ISSUED TO CLIENT
A	08/22/22	ISSUED FOR REVIEW

SHEET NUMBER	PROGRESS
FRP1.0	0

DRAWING DATE
August 10, 2022

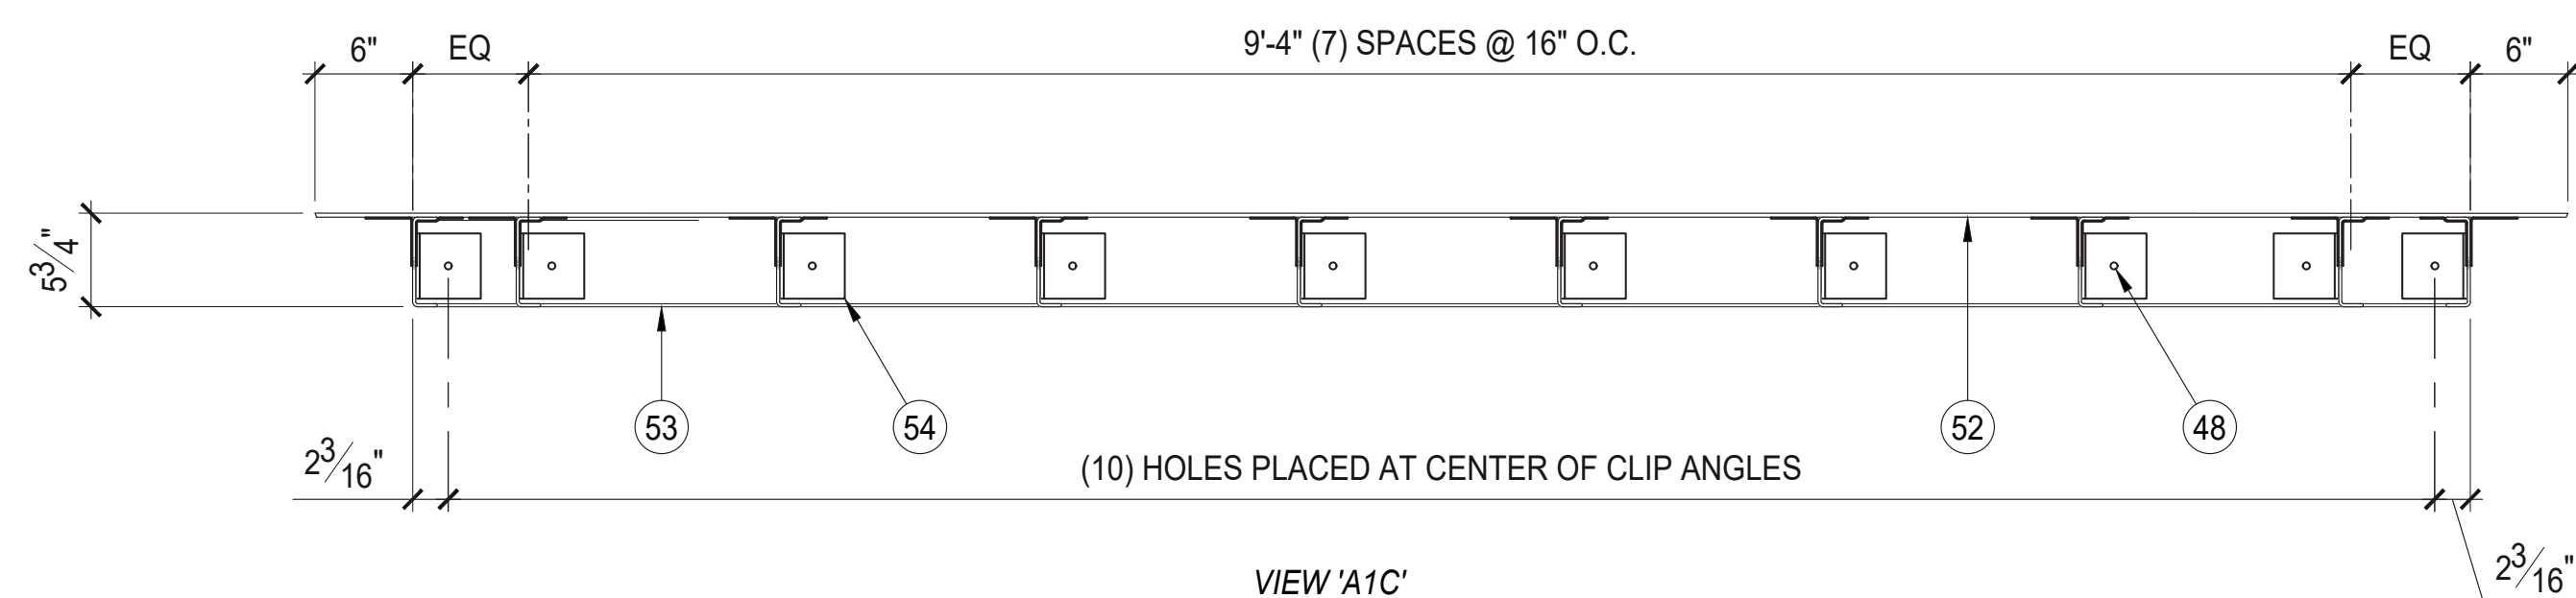

(2) THUS

1	FRP PANEL 'A1'
---	----------------


SCALE:
1" = 1'-0"

KEY NOTES			
46	2"Ø ACCESS HOLE	MARK	DESCRIPTION
47	3/8" FRP SPACER	1	(E) METAL FRAMED SOFFIT/ROTUNDA
48	5/16"Ø HOLE	2	(E) INTERIOR ATRIUM SPACE AT SECOND FLOOR
49	2 WRAP FRP BOND	3	(E) W12x26 FRAMING
50	FRP SHEATHING/PANEL SEAM	4	(E) HSS 5x5x1/4" COLUMN BELOW
51	BUILT UP FRP SCREEN PANEL	5	(E) 2x12 JOISTS @ 24" O.C.
52	3/8" CARBONCORE HONEYCOMB SKIN	6	(E) FRAMING TO REMAIN
53	FRP C5 1/2" x 1 1/2" x 1/4" (PLATE)	7	TEMPORARY SHORING 2x6 STUDS @ 16" O.C & 2x6 PLATES.
54	FRP 4x4x5/16" x 4" LONG CLIP ANGLE	8	4x10 DF
55	FRP C5 1/2" x 1 1/2" x 1/4" (STUD)	9	2x10 DF @ 16" O.C.
56	NOT USED	10	2x6 DF STUDS @ 16" O.C.
57	5/8" FIBREBOLT	11	(2) 2x6 HEADER @ VENT OPENINGS
58	FRP 4x4x5/16"	12	2x6 BLOCKING
59	FRP 3 1/2" x 5 1/2" x 1/4" TUBE POST AT TRUSS BEARING	13	(2) 2x6 PLATE
60	EFIS FINISH TO MATCH EXISTING	14	3/4" PLYWOOD CAT WALK SHEATHING
61	5/8" FIBREBOLT	15	3/4" PLYWOOD ROOF SHEATHING
62	FRP 4x4x5/16"	16	3/4" PLYWOOD WALL SHEATHING AT EQUIPMENT MOUNTING LOCATION
63	1 1/16"Ø HOLE	17	FINISH INTERIOR TO MATCH EXISTING
64	CLOSED CELL EXPANSIVE FOAM, FILL AND TRIM FLUSH	18	4x6 POST AT TRUSS BEARING
65	GUSSET PLATE GP1	19	600S162-54 (6" 16 GA STUD)
66	GUSSET PLATE GP2	20	600S162-54 (6" 16 GA JOIST)
67	GUSSET PLATE GP3	21	600T250-97 (6" 16 GA TRACK)
68	3/8" FRP PLATE	22	1/4" x 1" TEK SCREW
69	1 1/16"Ø HOLE FIELD DRILL	23	5/8"Ø A325 BOLT IN 1 1/16" Ø HOLE
70	FRP 4" x 1/8" SQ TUBE	24	∠6x4x 3/8"
71	FRP ∠3x3x1/4"	25	ANTENNA/EQUIPMENT BY OTHERS
72	5/8"Ø ALL-THREAD THRU-BOLT	26	Ø2.375" O.D. SCH 40 PIPE
73	2x10 DF BACKER PLANK	27	3/8"Ø U-BOLT BOLT
74	1/2" NEOPRENE PAD	28	3/8" A36 PLATE
75	NOT USED	29	SKYLIGHT BY OTHERS
76	(E) T.S. 3x3x1/4" @ 48" O.C	30	22 GA STANDING SEAM ROOFING TO MATCH EXISTING
77	(E) PARAPET	31	22 GA HIP COVER TO MATCH EXISTING
78	(E) SCREEN WALL	32	SIMPSON LSSR210Z SLOPED SKEWED HANGER
79	(E) ROOF	33	SIMPSON H1 HURRICANE TIE
80	5/8"Ø A307 BOLT	34	SIMPSON A34 FRAMING ANGLE
81	1/4" A36 PLATE	35	SIMPSON HU210 (SLOPED)
82	SIMPSON H2.5A	36	PLACE STUDS AS JOISTS OCCUR FOR SOFFIT SUSPENSION
83	2x SOLID BLOCKING	37	SIMPSON ECCO46
84	(E) 4X PLATE/NAILER	38	SIMPSON ECCO46 (MODIFIED)
85	(E) 3/4"Ø THREADED STUD @ 24" O.C.	39	3/8" MIN STRUCTURAL SHEATHING AT EXTERIOR
86	SIMPSON H2.5A STUD-PLATE TIE @ 48" O.C. MAX. & AS SHOWN	40	VENT PER OWNER
87	SIMPSON RSP4 STUD-PLATE TIE, TYP AS SHOWN	41	600S162-54 (6" 16 GA STUD) BRIDGING AT TOP OF WALL
88	4X12 DF RIDGE BEAM	42	SIMPSON H2.5A HURRICANE TIE
89	8d NAIL AT 12" O.C. FIELD 6" O.C. ALL SUPPORTED EDGES	43	#10 x 1 1/2" SCREW @ 6" O.C. ALL SUPPORTED EDGES & 12" O.C. FIELD
90	16d NAIL @ 18" O.C. ALTERNATE LOCATIONS	44	DB 2x6 LAMINATED (GLUED) D.F. BEAM @ FRP "WINDOW"
91	SIMPSON CBT8200 WAFER HEAD SCREW OR EQUAL	45	2x SUB FACIA



A **valmont**  COMPANY
1501 South Euclid Avenue Tucson, AZ
85713
(520) 294-3900
www.valmontlarson.com

LARSON JOB #: A545094

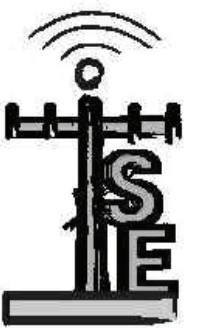

SE Incorporated
Structural Engineers

P.O. BOX 50039
Phoenix, Arizona 85076
PHONE: 602-403-8614
www.ise-inc.biz

SE JOB #: 17887

**KIRKWOOD PLAZA SHOPPING CENTER
ROOFTOP ANTENNA ENCLOSURE
at&t NO: CCL01280
FRP PANEL 'A1' & DETAILS**

1630 W. CAMPBELL AVE, CAMPBELL, CA 95008
LARAMIE COUNTY, LAT: 37° 17' 6.27" N, LONG: -121° 58' 47.2836" W

**THIS DESIGN DRAWING IS
PROPRIETARY & CONFIDENTIAL**


THE INFORMATION IN THIS DRAWING IS THE
SOLE PROPERTY OF LARSON. ANY
REPRODUCTION, MODIFICATION, OR
MANUFACTURING IN PART, OR AS A WHOLE,
WITHOUT THE WRITTEN PERMISSION
OF LARSON IS PROHIBITED.



PROGRESS LOG		
08/09/22	ISSUED TO CLIENT	CK
06/22/22	ISSUED FOR REVIEW	CK

SHEET NUMBER	PROGRESS
FRP2.0	0

DRAWING DATE
August 10, 2022

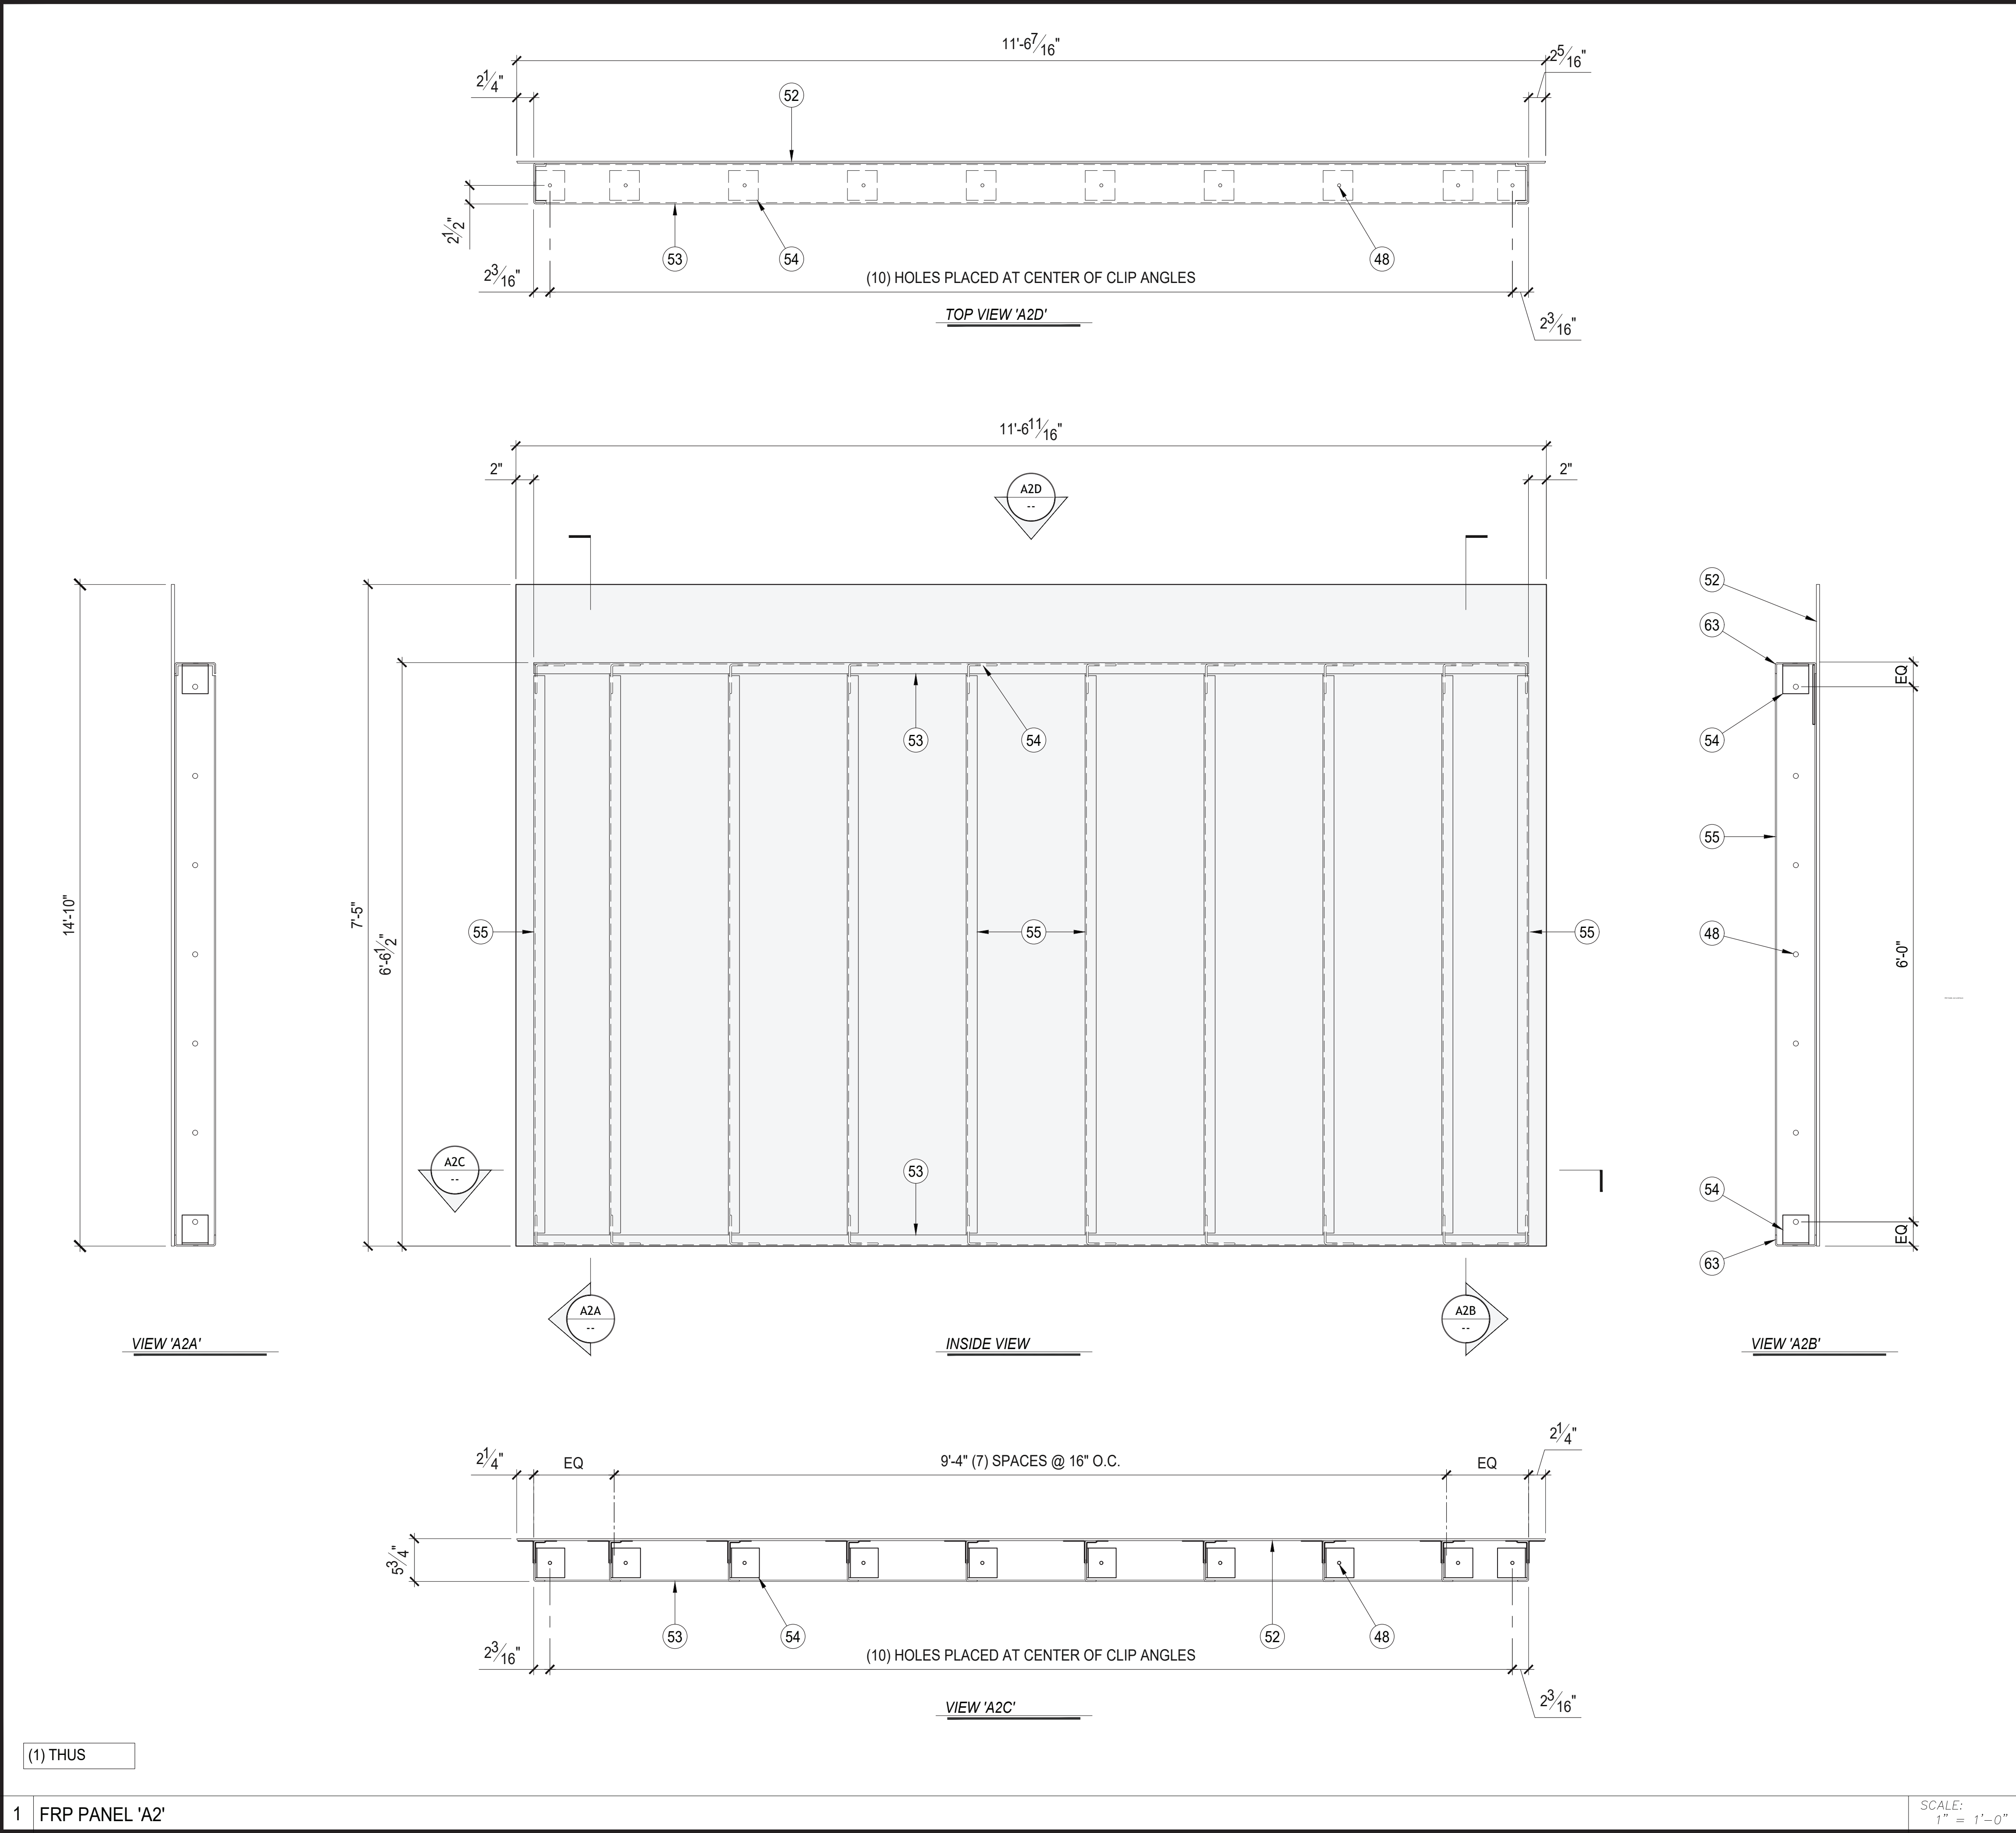

KEY NOTES			
		MARK	DESCRIPTION
46	2"Ø ACCESS HOLE		
47	3/8" FRP SPACER	1	(E) METAL FRAMED SOFFIT/ROTUNDA
48	5/16"Ø HOLE	2	(E) INTERIOR ATRIUM SPACE AT SECOND FLOOR
49	2 WRAP FRP BOND	3	(E) W12x26 FRAMING
50	FRP SHEATHING/PANEL SEAM	4	(E) HSS 5x5x1/4" COLUMN BELOW
51	BUILT UP FRP SCREEN PANEL	5	(E) 2x12 JOISTS @ 24" O.C.
52	3/8" CARBONCORE HONEYCOMB SKIN	6	(E) FRAMING TO REMAIN
53	FRP C5 1/2"x 1 1/4"x 1/4" (PLATE)	7	TEMPORARY SHORING 2x6 STUDS @ 16" O.C. & 2x6 PLATES.
54	FRP 4x4x5/16" x 4" LONG CLIP ANGLE	8	4x10 DF
55	FRP C5 1/2"x 1 1/4"x 1/4" (STUD)	9	2x10 DF @ 16" O.C.
56	NOT USED	10	2x6 DF STUDS @ 16" O.C.
57	5/8" FIBREBOLT	11	(2) 2x6 HEADER @ VENT OPENINGS
58	FRP 4x4x5/16"	12	2x6 BLOCKING
59	FRP 3 1/2" x 5 1/2" x 1/4" TUBE POST AT TRUSS BEARING	13	(2) 2x6 PLATE
60	EFIS FINISH TO MATCH EXISTING	14	3/4" PLYWOOD CAT WALK SHEATHING
61	5/8" FIBREBOLT	15	3/4" PLYWOOD ROOF SHEATHING
62	FRP 4x4x5/16"	16	3/4" PLYWOOD WALL SHEATHING AT EQUIPMENT MOUNTING LOCATION
63	1 1/16"Ø HOLE	17	FINISH INTERIOR TO MATCH EXISTING
64	CLOSED CELL EXPANSIVE FOAM, FILL AND TRIM FLUSH	18	4x6 POST AT TRUSS BEARING
65	GUSSET PLATE GP1	19	600S162-54 (6" 16 GA STUD)
66	GUSSET PLATE GP2	20	600S162-54 (6" 16 GA JOIST)
67	GUSSET PLATE GP3	21	600T250-97 (6" 16 GA TRACK)
68	3/8" FRP PLATE	22	1/4"x 1" TEK SCREW
69	1 1/16"Ø HOLE FIELD DRILL	23	5/8"Ø A325 BOLT IN 1 1/16" Ø HOLE
70	FRP 4" x 1/4" SQ TUBE	24	L6x4x 3/8"
71	FRP 4x3x3/4"	25	ANTENNA/EQUIPMENT BY OTHERS
72	5/8"Ø ALL-THREAD THRU-BOLT	26	Ø2.375" O.D. SCH 40 PIPE
73	2x10 DF BACKER PLANK	27	3/8"Ø U-BOLT BOLT
74	1/2" NEOPRENE PAD	28	3/8" A36 PLATE
75	NOT USED	29	SKYLIGHT BY OTHERS
76	(E) T.S. 3x3x1/4" @ 48" O.C	30	22 GA STANDING SEAM ROOFING TO MATCH EXISTING
77	(E) PARAPET	31	22 GA HIP COVER TO MATCH EXISTING
78	(E) SCREEN WALL	32	SIMPSON LSSR210Z SLOPED SKEWED HANGER
79	(E) ROOF	33	SIMPSON H1 HURRICANE TIE
80	5/8"Ø A307 BOLT	34	SIMPSON A34 FRAMING ANGLE
81	1/2" A36 PLATE	35	SIMPSON HU210 (SLOPED)
82	SIMPSON H2.5A	36	PLACE STUDS AS JOISTS OCCUR FOR SOFFIT SUSPENSION
83	2x SOLID BLOCKING	37	SIMPSON ECC046
84	(E) 4X PLATE/NAILER	38	SIMPSON ECC046 (MODIFIED)
85	(E) 3/8" THREADED STUD @ 24" O.C.	39	3/8" MIN STRUCTURAL SHEATHING AT EXTERIOR
86	SIMPSON H2.5A STUD-PLATE TIE @ 48" O.C. MAX. & AS SHOWN	40	VENT PER OWNER
87	SIMPSON RSP4 STUD-PLATE TIE, TYP AS SHOWN	41	600S162-54 (6" 16 GA STUD) BRIDGING AT TOP OF WALL
88	4X12 DF RIDGE BEAM	42	SIMPSON H2.5A HURRICANE TIE
89	8d NAIL AT 12" O.C. FIELD 6" O.C. ALL SUPPORTED EDGES	43	#10 x 1 1/4" SCREW @ 6" O.C. ALL SUPPORTED EDGES & 12" O.C. FIELD
90	16d NAIL @ 18" O.C. ALTERNATE LOCATIONS	44	DB 2x6 LAMINATED (GLUED) D.F. BEAM @ FRP "WINDOW"
91	SIMPSON CBT8200 WAFER HEAD SCREW OR EQUAL	45	2x SUB FACIA

A **valmont** COMPANY
1501 South Euclid Avenue Tucson, AZ 85713
(520) 294-3900
www.valmontlarson.com

LARSON JOB #: A545094

ISE Incorporated
Structural Engineers
P.O. BOX 50039
Phoenix, Arizona 85076
PHONE: 602-403-8614
www.ise-inc.biz

ISE JOB #: 17887

**KIRKWOOD PLAZA SHOPPING CENTER
ROOFTOP ANTENNA ENCLOSURE**
at&t NO: CCL01280
FRP PANEL 'A2' & DETAILS


1630 W. CAMPBELL AVE. CAMPBELL, CA 95008
LARAMIE COUNTY, LAT: 37° 17' 6.27" N, LONG: -121° 58' 47.2836" W

THIS DESIGN DRAWING IS PROPRIETARY & CONFIDENTIAL. THE INFORMATION IN THIS DRAWING IS THE SOLE PROPERTY OF LARSON. ANY REPRODUCTION, MODIFICATION, OR MANUFACTURING IN PART, OR AS A WHOLE, WITHOUT THE WRITTEN PERMISSION OF LARSON IS PROHIBITED.



PROGRESS LOG		
0	08/09/22	ISSUED TO CLIENT
A	08/22/22	ISSUED FOR REVIEW

SHEET NUMBER	PROGRESS
FRP3.0	0

DRAWING DATE
August 10, 2022

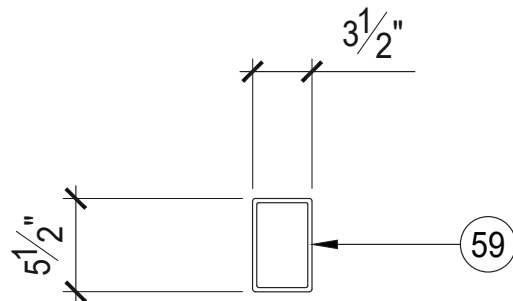

TOP VIEW 'C1C'

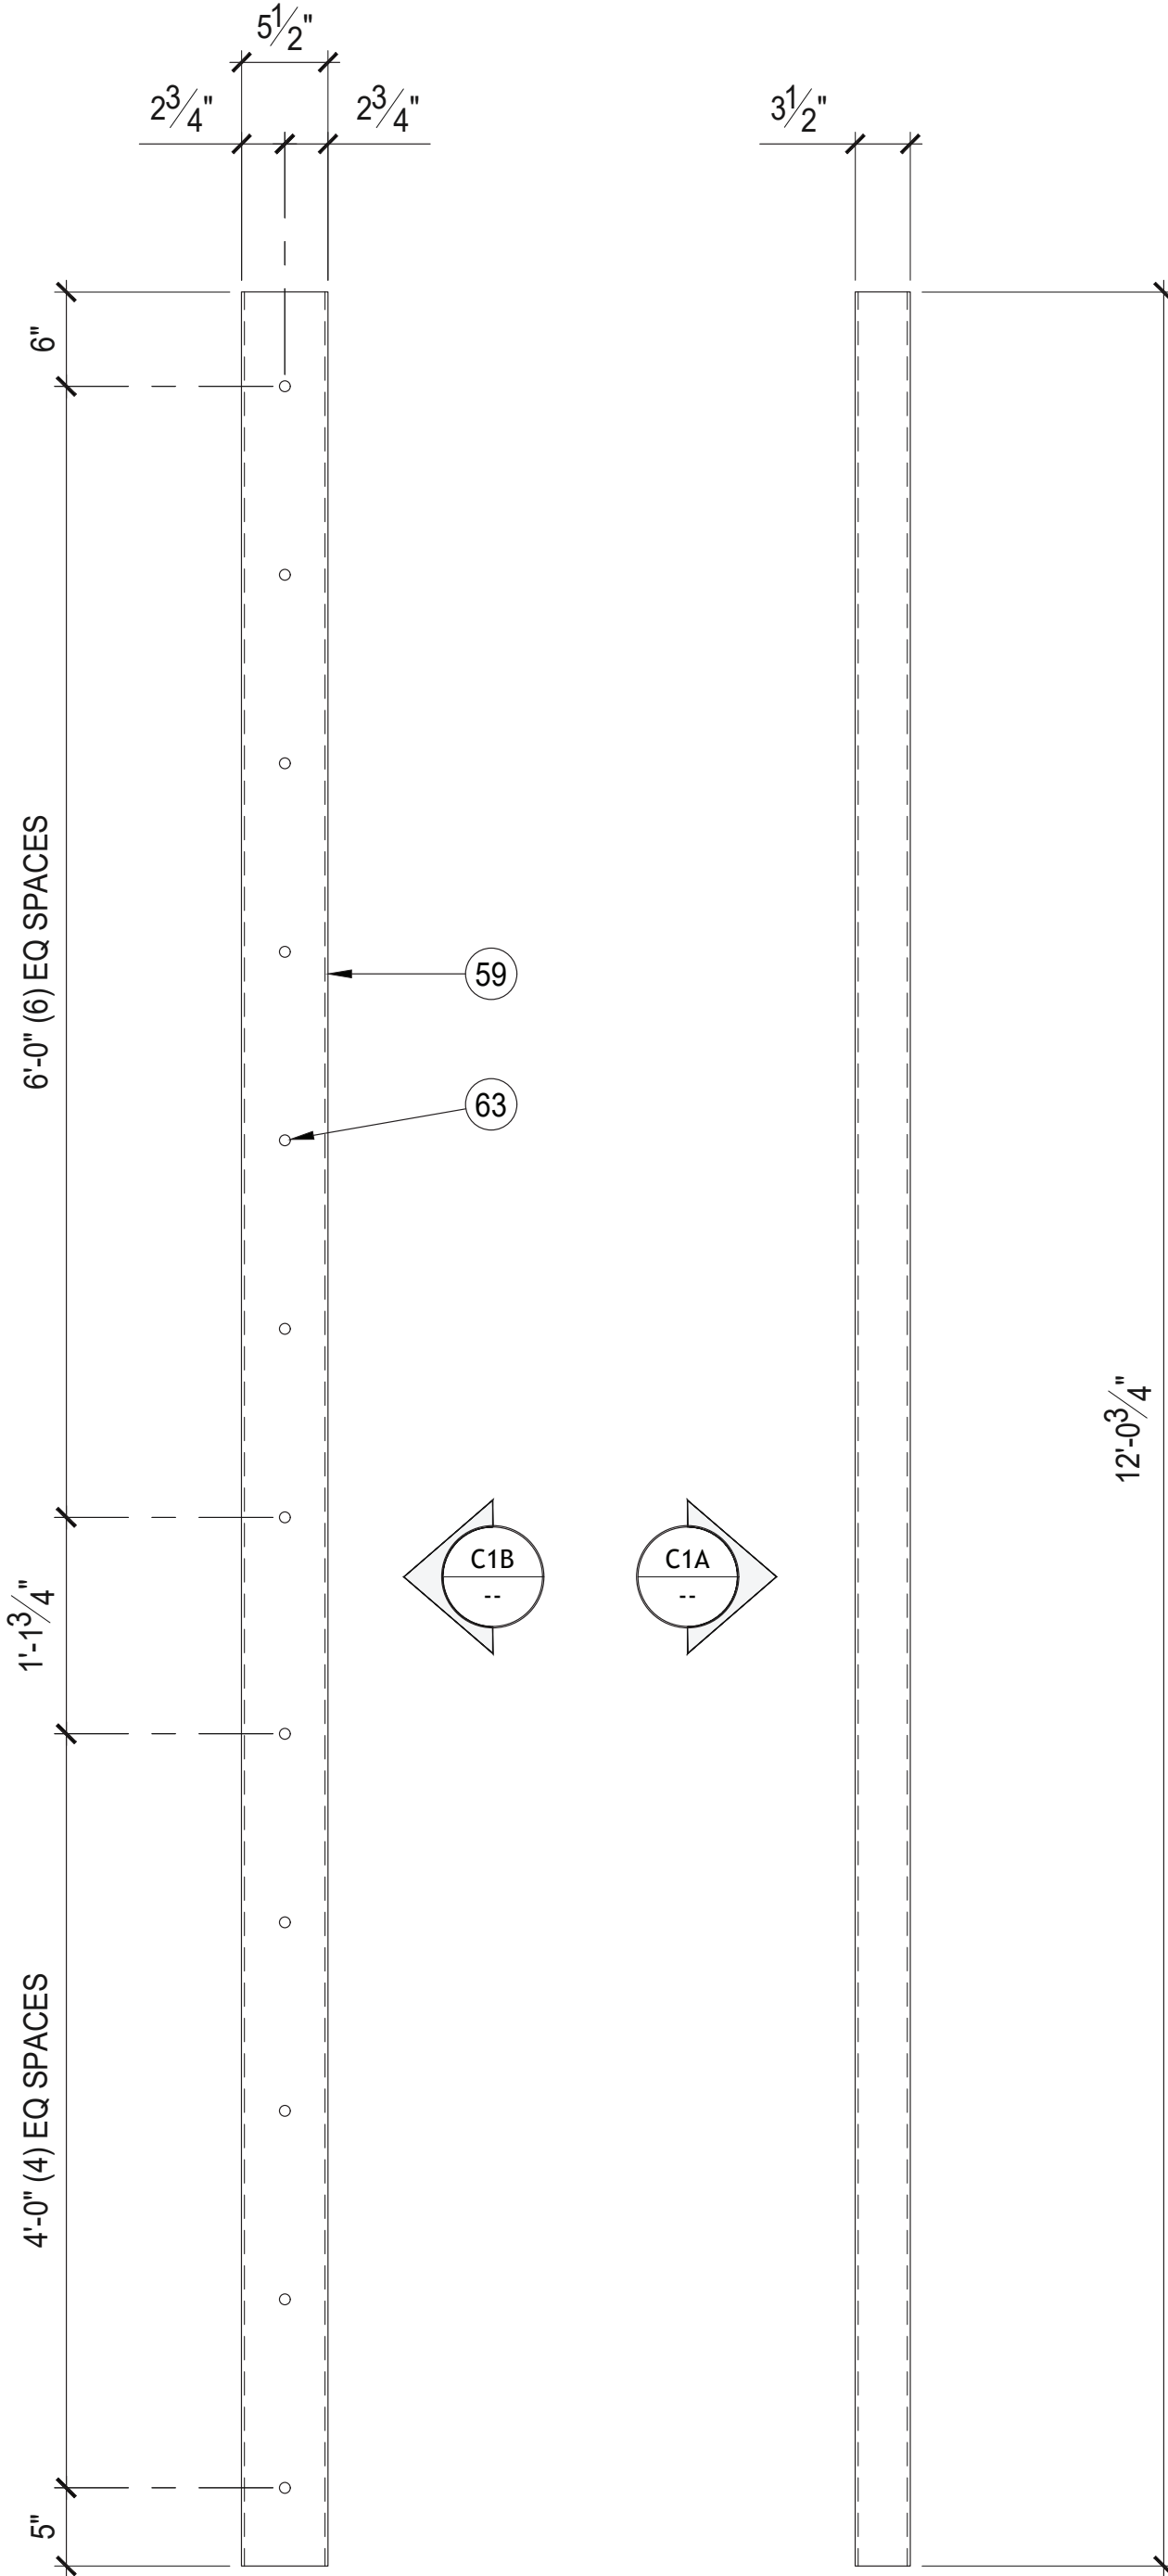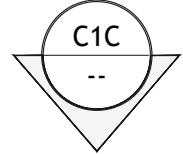


SIDE VIEW 'C1A'


FRONT VIEW 'C1B'

(2) THUS

SCALE:
1" = 1'-0"

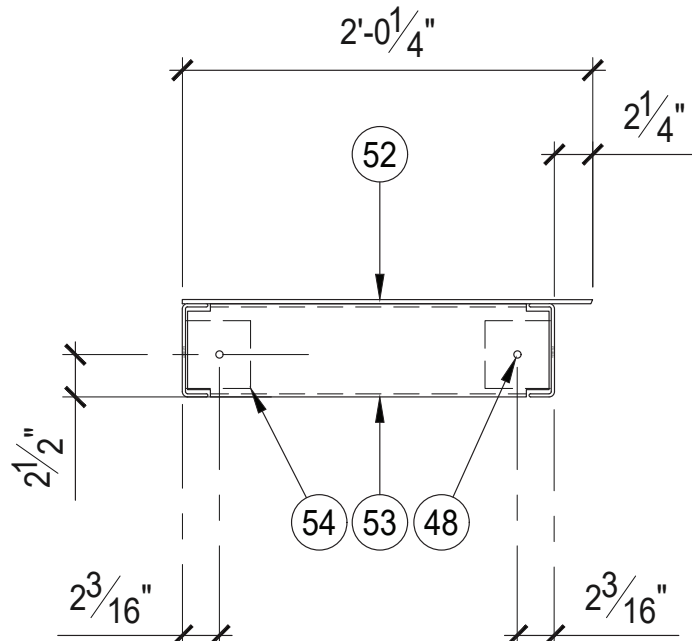


TOP VIEW 'A3D'

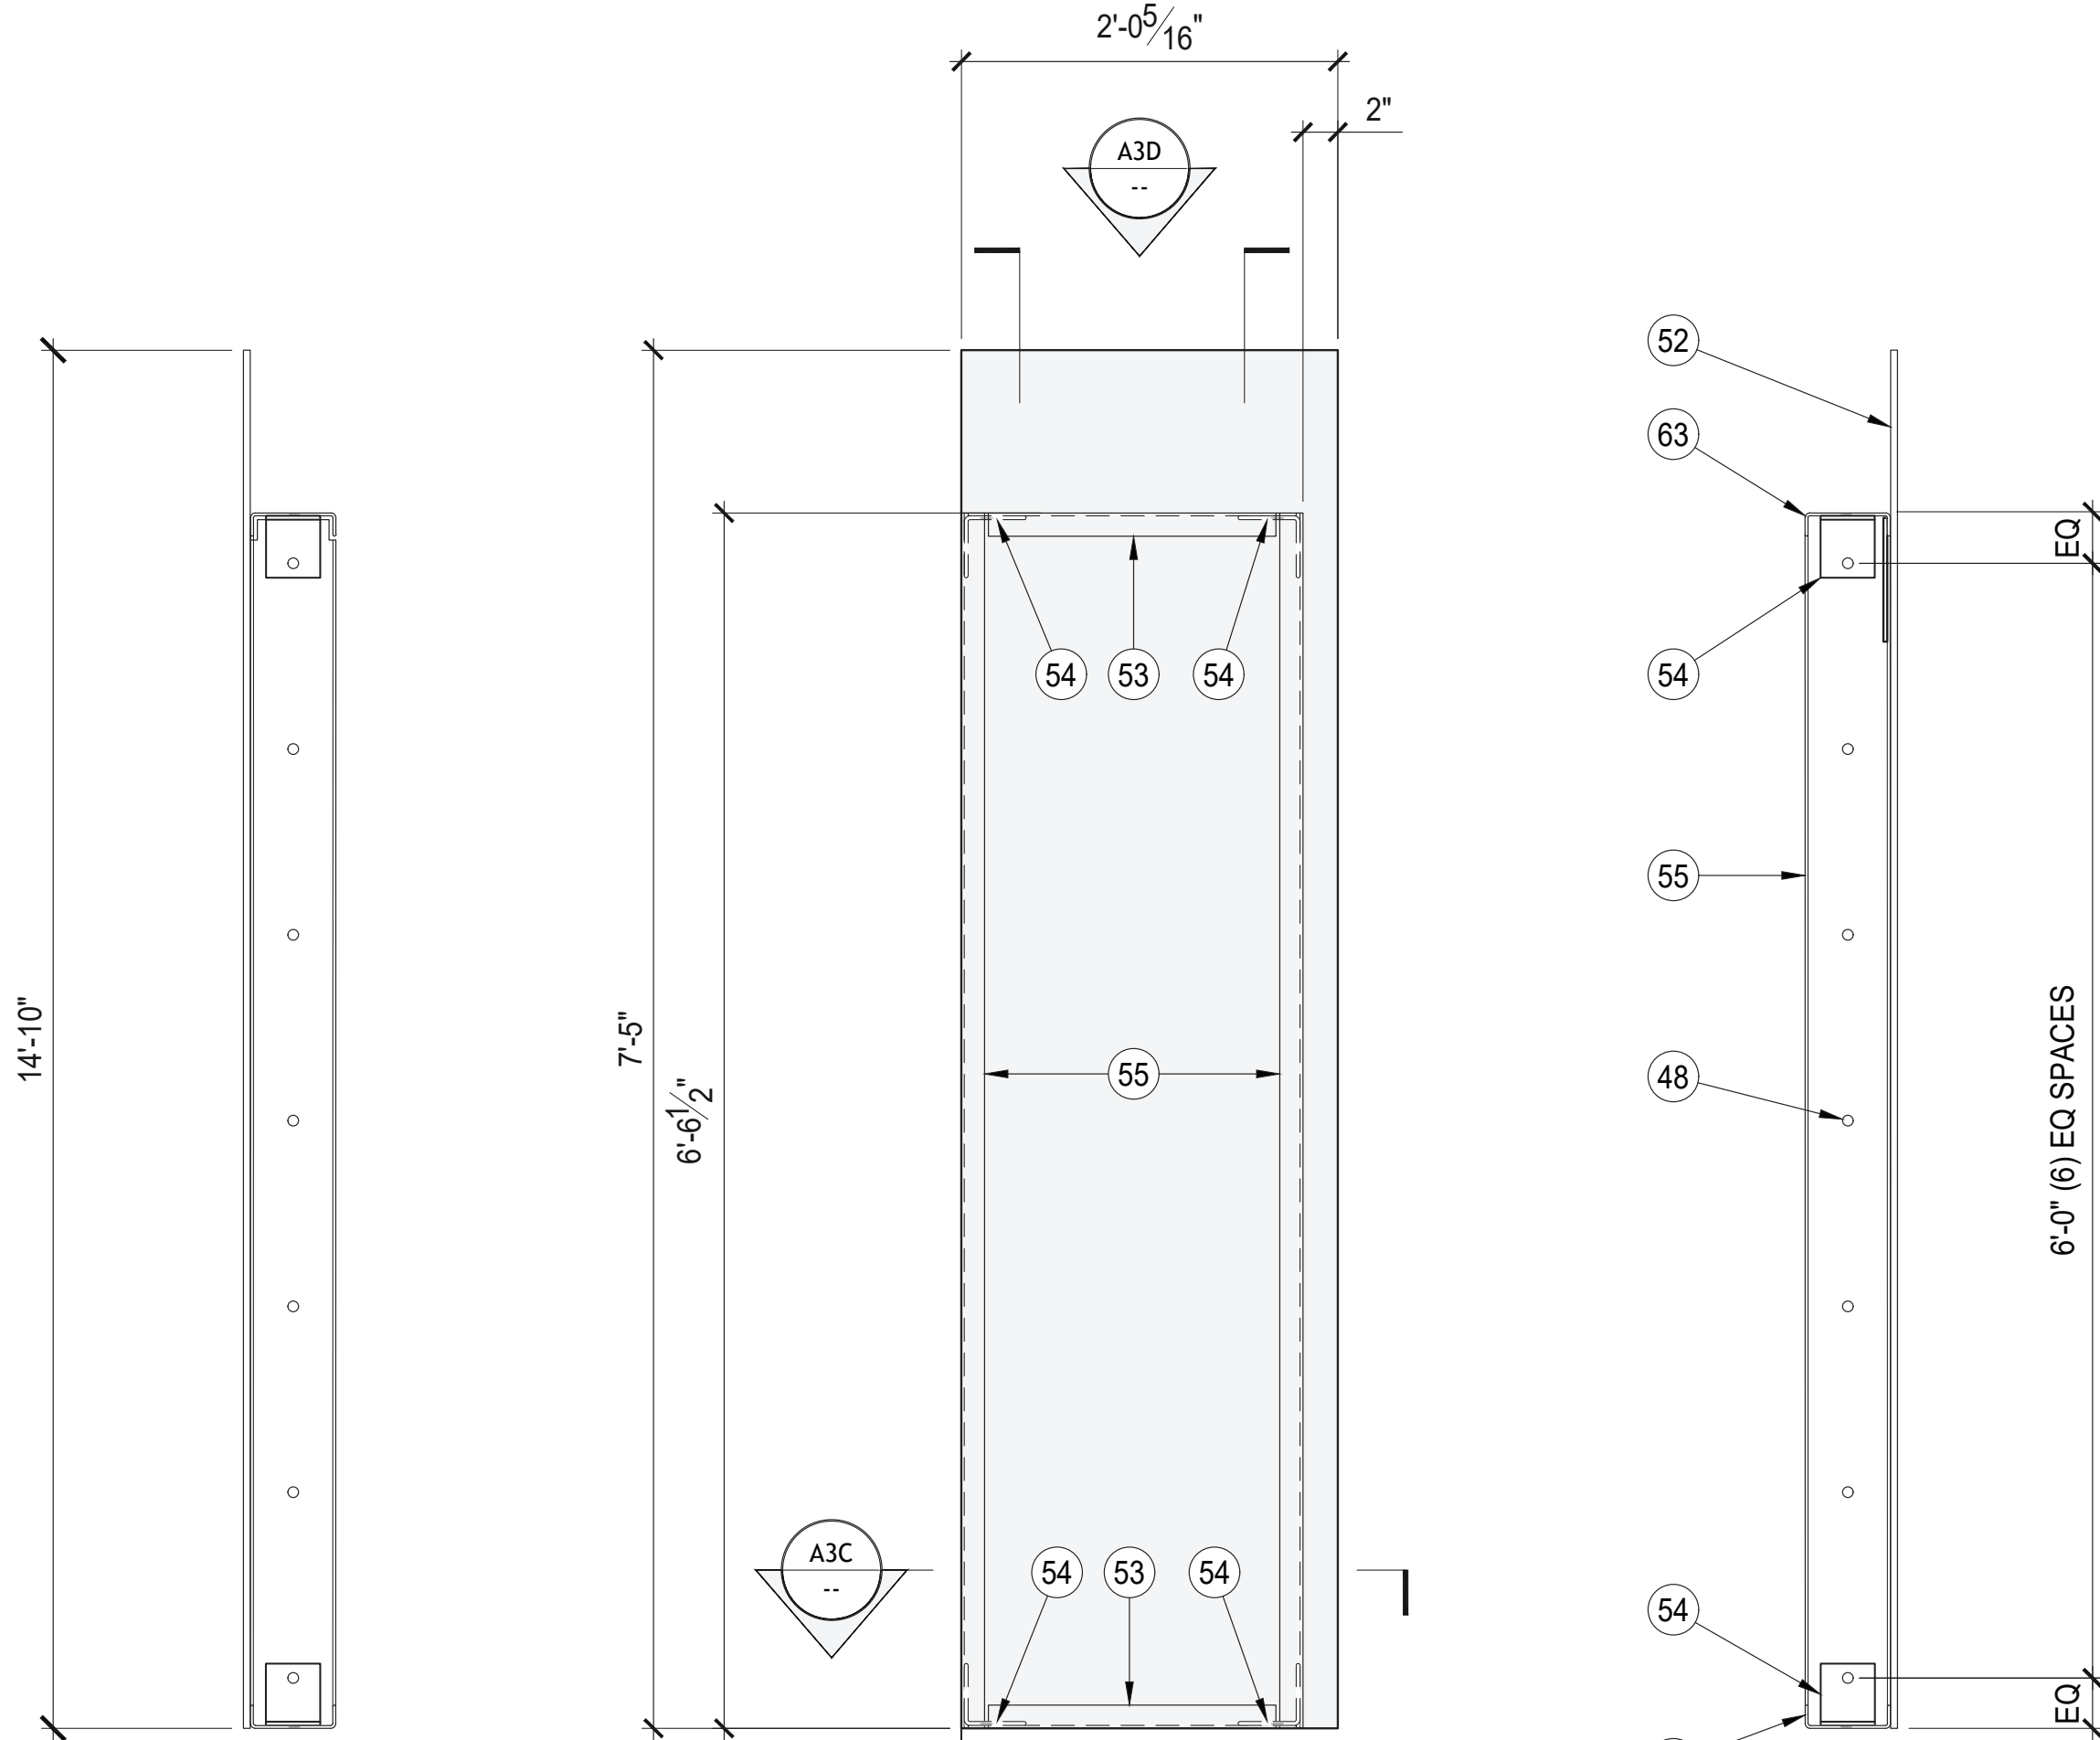

VIEW 'A3A'

VIEW 'A3B'

INSIDE VIEW

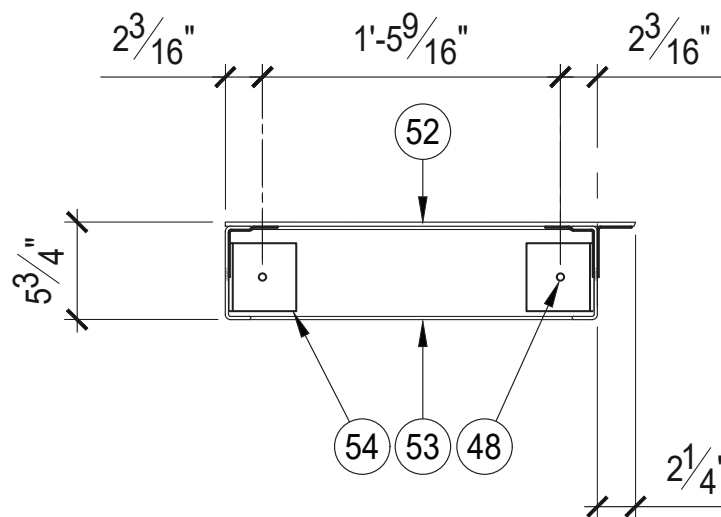

VIEW 'A3C'

(2) THUS
(2) MIRRORED

1 FRP PANEL 'A3'

SCALE:
1" = 1'-0"

KEY NOTES

		MARK	DESCRIPTION
46	2"Ø ACCESS HOLE		
47	3/8" FRP SPACER	1	(E) METAL FRAMED SOFFIT/ROTUNDA
48	5/16"Ø HOLE	2	(E) INTERIOR ATRIUM SPACE AT SECOND FLOOR
49	2 WRAP FRP BOND	3	(E) W12x26 FRAMING
50	FRP SHEATHING/PANEL SEAM	4	(E) HSS 5x5x3/4" COLUMN BELOW
51	BUILT UP FRP SCREEN PANEL	5	(E) 2x12 JOISTS @ 24" O.C.
52	3/8" CARBONCORE HONEYCOMB SKIN	6	(E) FRAMING TO REMAIN
53	FRP C5 1/2"x 1 1/4"x 1/4" (PLATE)	7	TEMPORARY SHORING 2x6 STUDS @ 16" O.C. & 2x6 PLATES.
54	FRP 4x4x5/16" x 4" LONG CLIP ANGLE	8	4x10 DF
55	FRP C5 1/2"x 1 1/4"x 1/4" (STUD)	9	2x10 DF @ 16" O.C.
56	NOT USED	10	2x6 DF STUDS @ 16" O.C.
57	5/8" FIBREBOLT	11	(2) 2x6 HEADER @ VENT OPENINGS
58	FRP 4x4x5/16"	12	2x6 BLOCKING
59	FRP 3 1/2" x 5 1/2" x 1/4" TUBE POST AT TRUSS BEARING	13	(2) 2x6 PLATE
60	EFIS FINISH TO MATCH EXISTING	14	3/4" PLYWOOD CAT WALK SHEATHING
61	5/8" FIBREBOLT	15	3/4" PLYWOOD ROOF SHEATHING
62	FRP 4x4x5/16"	16	3/4" PLYWOOD WALL SHEATHING AT EQUIPMENT MOUNTING LOCATION
63	1 1/16"Ø HOLE	17	FINISH INTERIOR TO MATCH EXISTING
64	CLOSED CELL EXPANSIVE FOAM, FILL AND TRIM FLUSH	18	4x6 POST AT TRUSS BEARING
65	GUSSET PLATE GP1	19	600S162-54 (6" 16 GA STUD)
66	GUSSET PLATE GP2	20	600S162-54 (6" 16 GA JOIST)
67	GUSSET PLATE GP3	21	600T250-97 (6" 16 GA TRACK)
68	3/8" FRP PLATE	22	1/4"x 1" TEK SCREW
69	1 1/16"Ø HOLE FIELD DRILL	23	5/8"Ø A325 BOLT IN 1 1/16" Ø HOLE
70	FRP 4" x 1/4" SQ TUBE	24	46x4x 3/8"
71	FRP 4x3x3/4"	25	ANTENNA/EQUIPMENT BY OTHERS
72	5/8"Ø ALL-THREAD THRU-BOLT	26	Ø2.375" O.D. SCH 40 PIPE
73	2x10 DF BACKER PLANK	27	3/8"Ø U-BOLT BOLT
74	1/2" NEOPRENE PAD	28	3/8" A36 PLATE
75	NOT USED	29	SKYLIGHT BY OTHERS
76	(E) T.S. 3x3x1/4" @ 48" O.C	30	22 GA STANDING SEAM ROOFING TO MATCH EXISTING
77	(E) PARAPET	31	22 GA HIP COVER TO MATCH EXISTING
78	(E) SCREEN WALL	32	SIMPSON LSSR210Z SLOPED SKEWED HANGER
79	(E) ROOF	33	SIMPSON H1 HURRICANE TIE
80	5/8"Ø A307 BOLT	34	SIMPSON A34 FRAMING ANGLE
81	1/2" A36 PLATE	35	SIMPSON HU210 (SLOPED)
82	SIMPSON H2.5A	36	PLACE STUDS AS JOISTS OCCUR FOR SOFFIT SUSPENSION
83	2x SOLID BLOCKING	37	SIMPSON ECC046
84	(E) 4X PLATE/NAILER	38	SIMPSON ECC046 (MODIFIED)
85	(E) 3/8"Ø THREADED STUD @ 24" O.C.	39	3/8" MIN STRUCTURAL SHEATHING AT EXTERIOR
86	SIMPSON H2.5A STUD-PLATE TIE @ 48" O.C. MAX. & AS SHOWN	40	VENT PER OWNER
87	SIMPSON RSP4 STUD-PLATE TIE, TYP AS SHOWN	41	600S162-54 (6" 16 GA STUD) BRIDGING AT TOP OF WALL
88	4X12 DF RIDGE BEAM	42	SIMPSON H2.5A HURRICANE TIE
89	8d NAIL AT 12" O.C. FIELD 6" O.C. ALL SUPPORTED EDGES	43	#10 x 1 1/4" SCREW @ 6" O.C. ALL SUPPORTED EDGES & 12" O.C. FIELD
90	16d NAIL @ 18" O.C. ALTERNATE LOCATIONS	44	DB 2x6 LAMINATED (GLUED) D.F. BEAM @ FRP "WINDOW"
91	SIMPSON CBT8200 WAFER HEAD SCREW OR EQUAL	45	2x SUB FACIA



A **valmont** COMPANY
1501 South Euclid Avenue Tucson, AZ 85713
(520) 294-3900
www.valmontlarson.com

LARSON JOB #: A545094



ISE Incorporated
Structural Engineers

P.O. BOX 50039
Phoenix, Arizona 85076
PHONE: 602-403-8614
www.ise-inc.biz

ISE JOB #: 17887

KIRKWOOD PLAZA SHOPPING CENTER
ROOFTOP ANTENNA ENCLOSURE
at&t NO: CCL01280
FRP PANEL 'A3' & POST 'C1'

1630 W. CAMPBELL AVE. CAMPBELL, CA 95008
LARAMIE COUNTY, LAT: 37° 17' 6.27" N, LONG: -121° 58' 47.2836" W

THIS DESIGN DRAWING IS PROPRIETARY & CONFIDENTIAL. THE INFORMATION IN THIS DRAWING IS THE SOLE PROPERTY OF LARSON. ANY REPRODUCTION, MODIFICATION, OR MANUFACTURING IN PART, OR AS A WHOLE, WITHOUT THE WRITTEN PERMISSION OF LARSON IS PROHIBITED.



PROGRESS LOG

0	08/09/22	ISSUED TO CLIENT	CK
A	08/22/22	ISSUED FOR REVIEW	CK

SHEET NUMBER

FRP4.0

PROGRESS

0

DRAWING DATE

August 10, 2022

