
E. CAMPBELL Ave


PREFERRED ALTERNATIVE

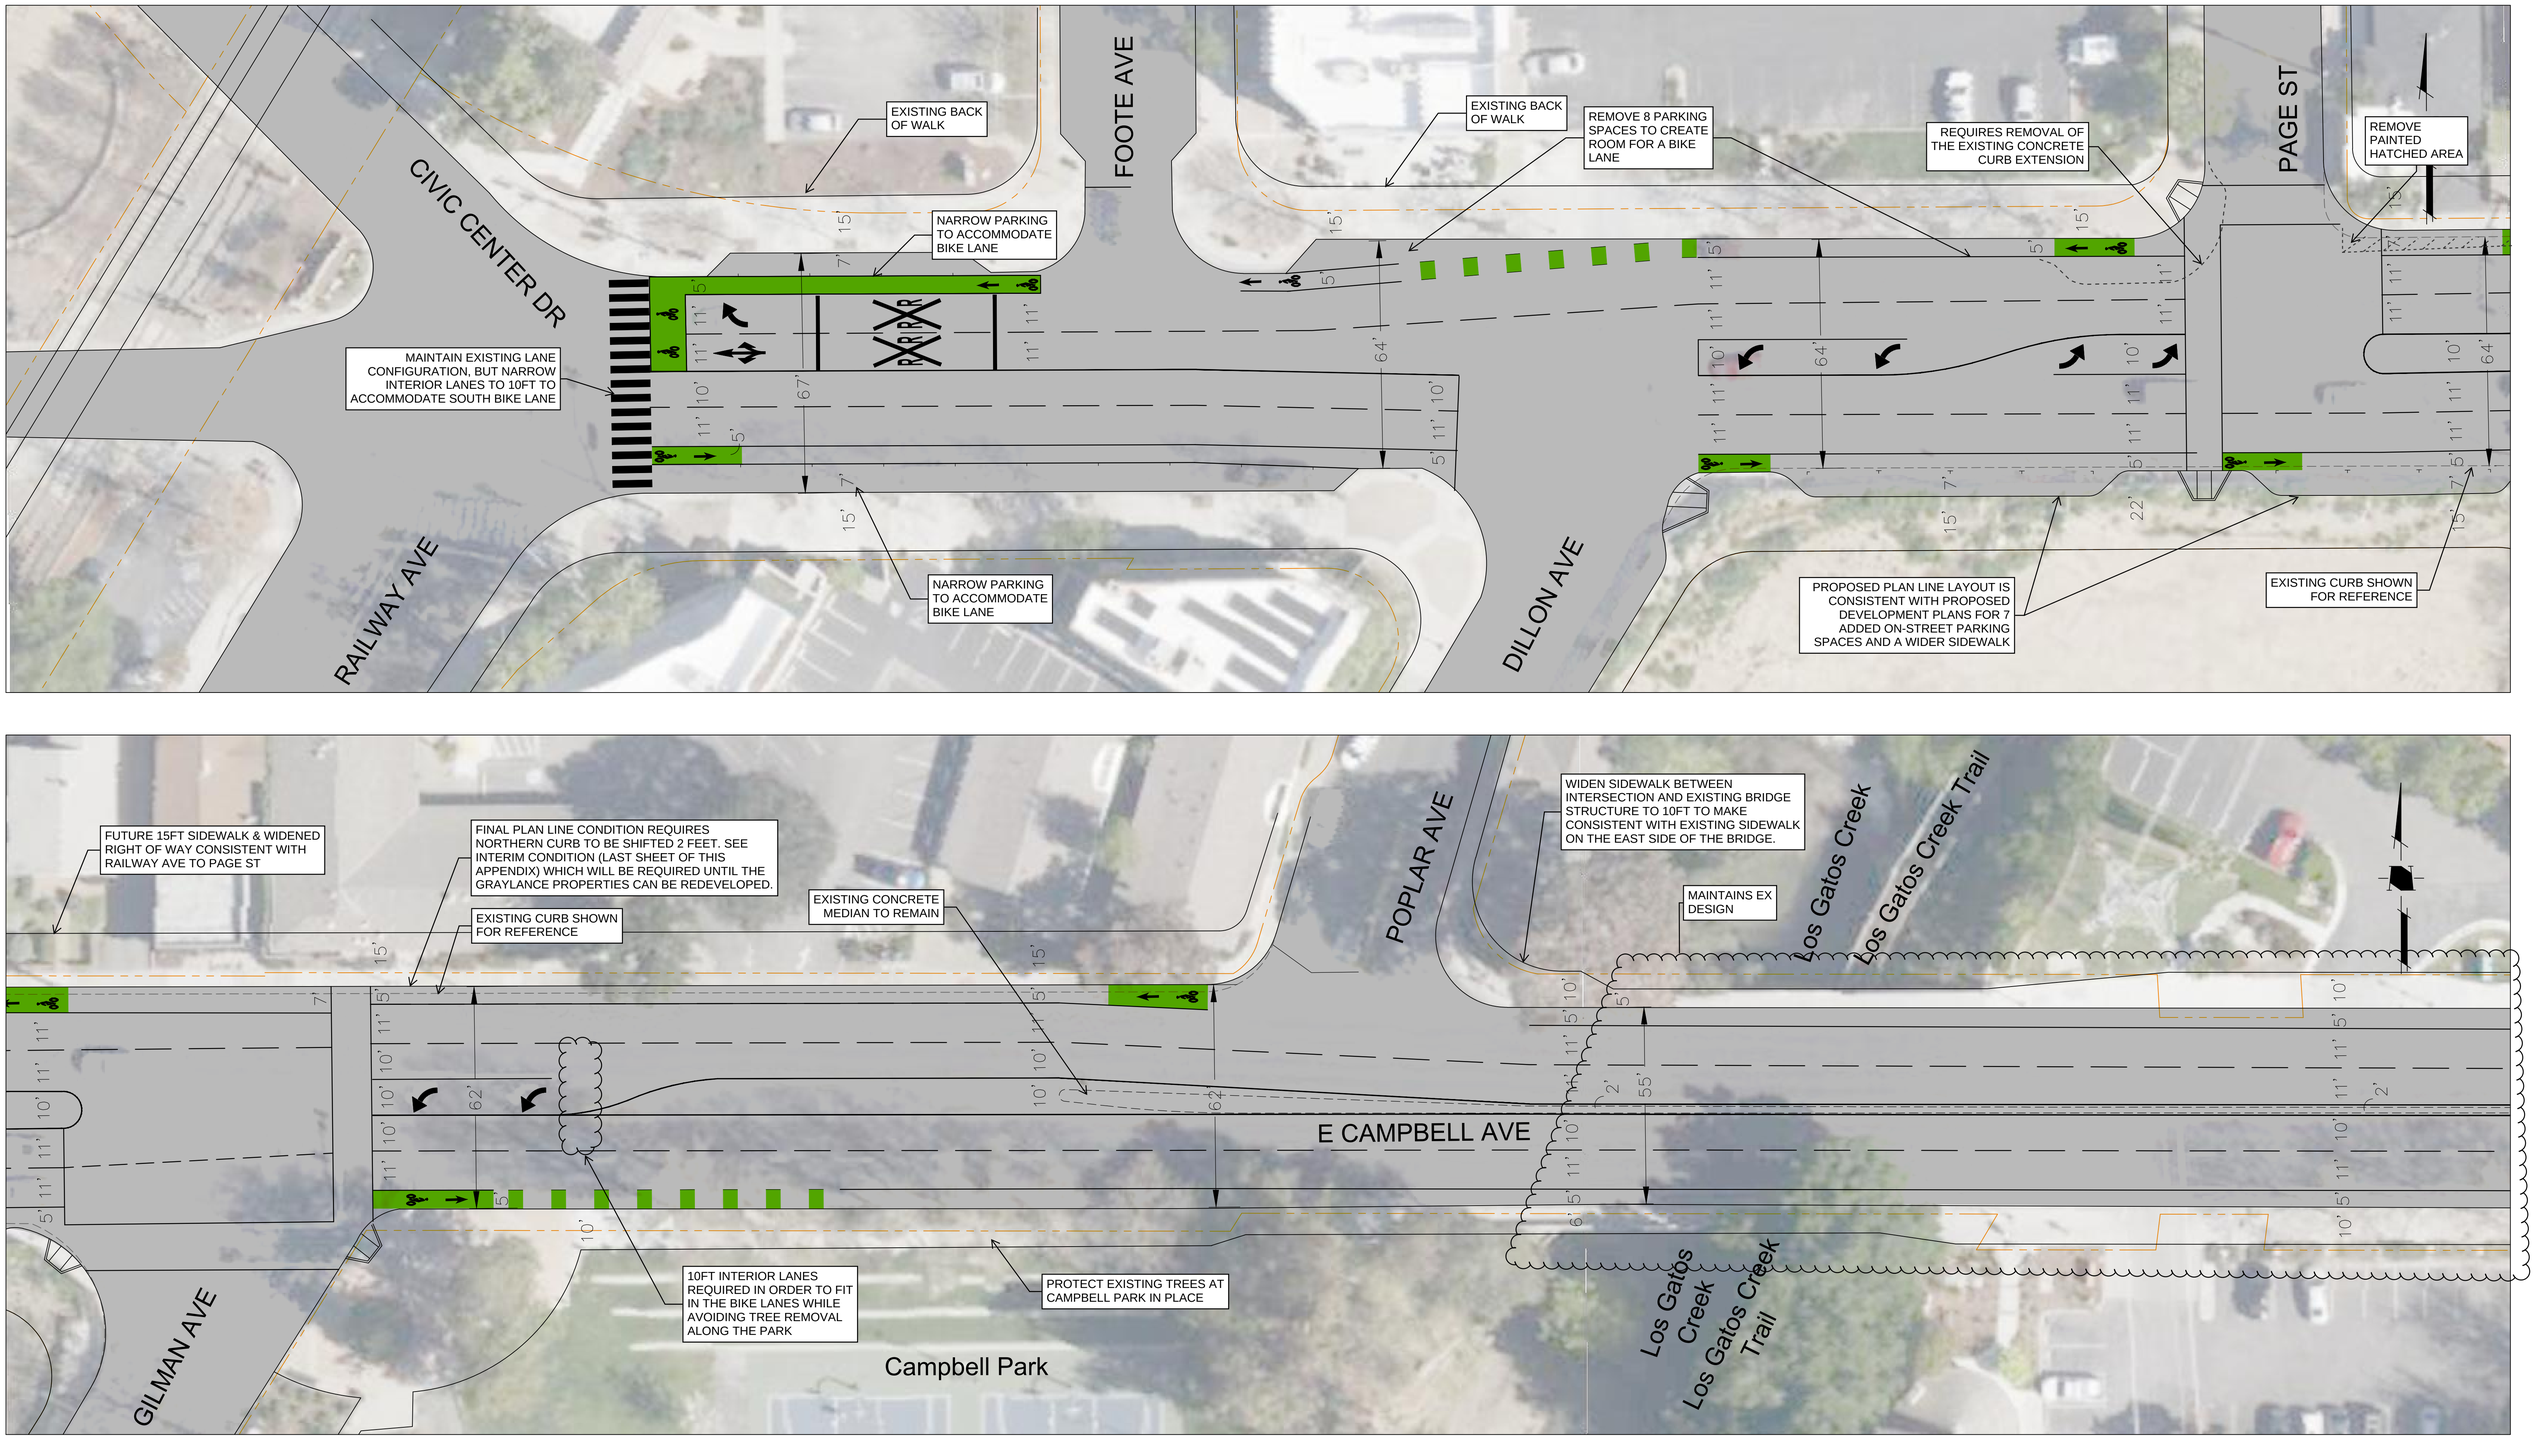

PUBLIC WORKS

E. CAMPBELL Ave

PREFERRED ALTERNATIVE

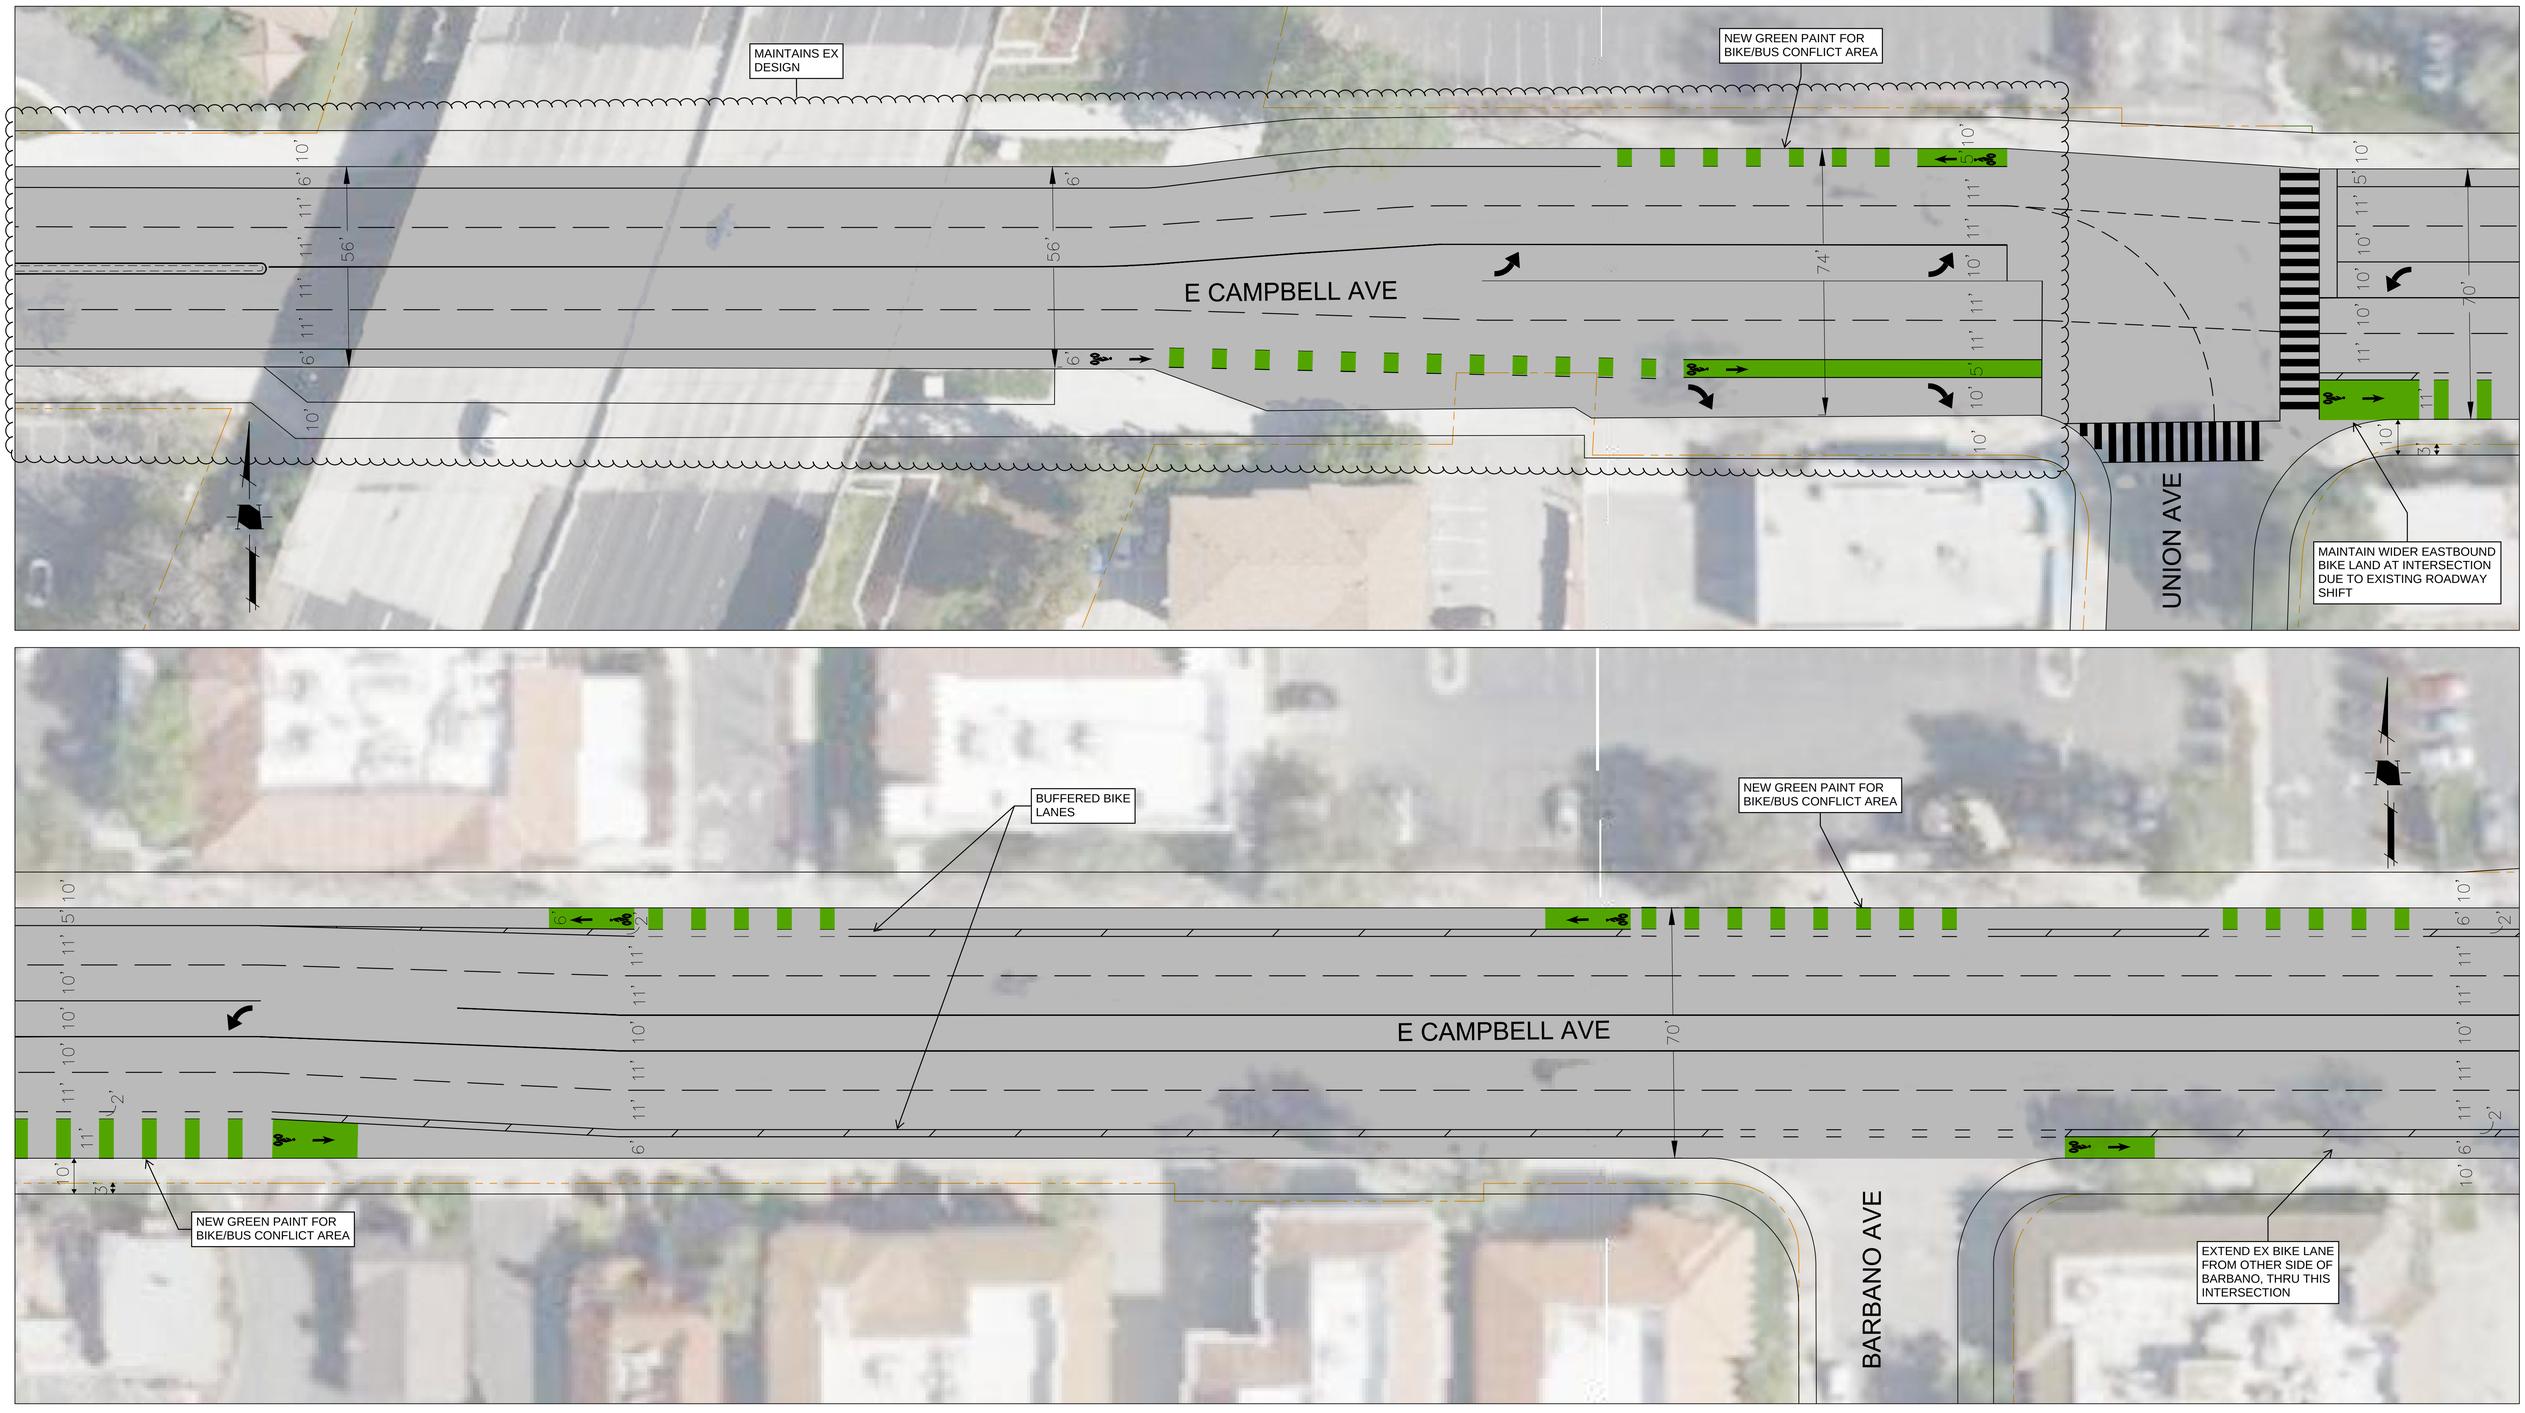

0 10 20 40


1 INCH = 20 FEET

HMH

PUBLIC WORKS

E. CAMPBELL Ave

PREFERRED ALTERNATIVE

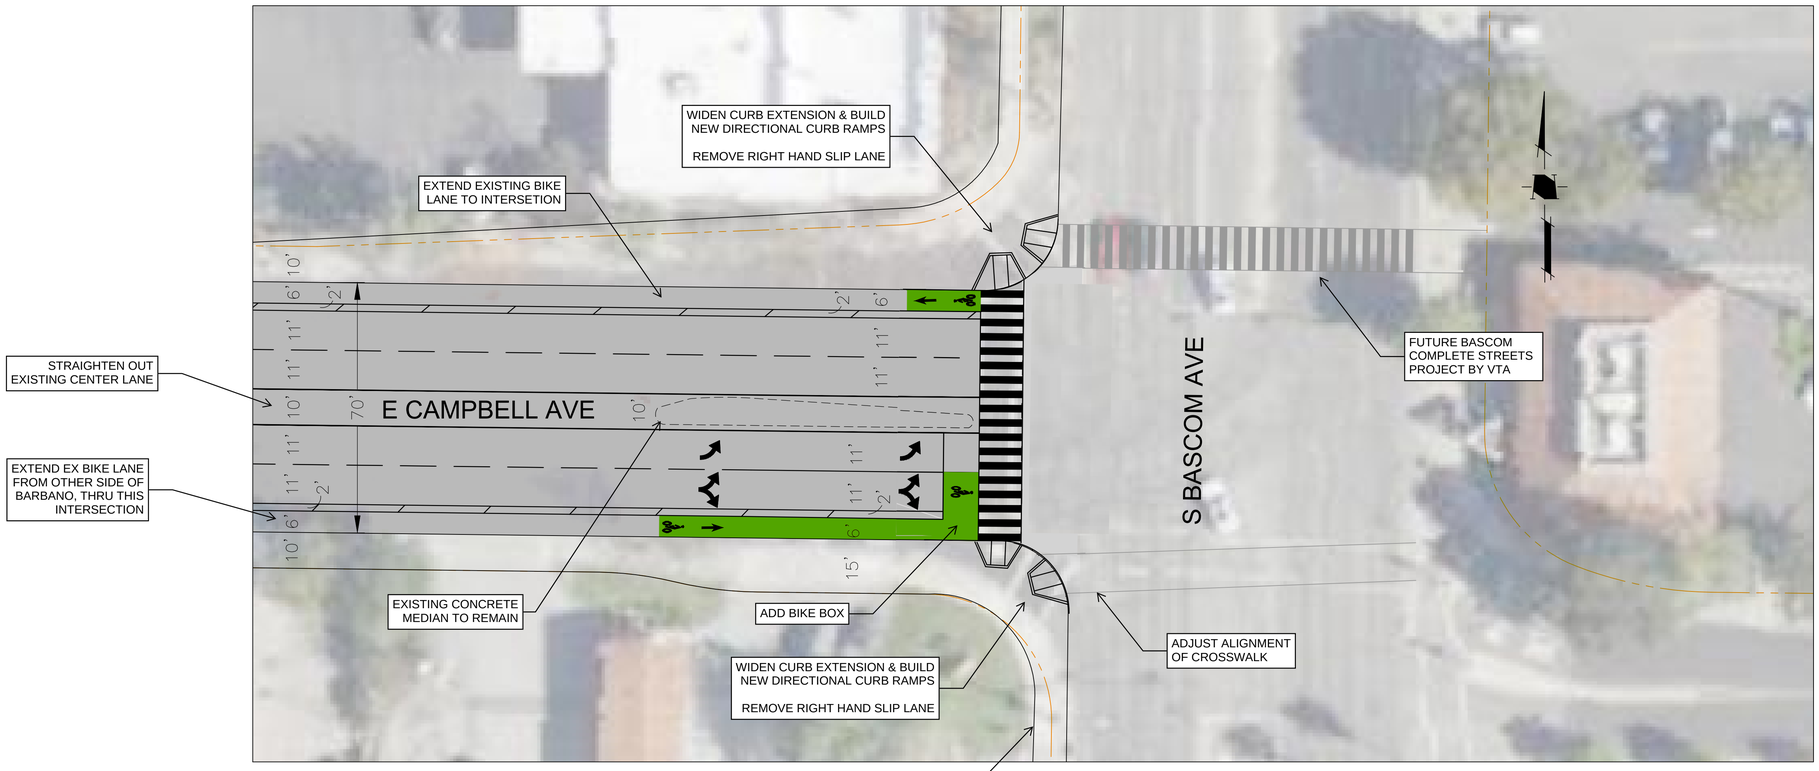

PUBLIC WORKS